



Areas	
Unit 1	– 102m2
Unit 2	– 80m2
Unit 3	– 37m2
Unit 4	– 37m2
Unit 5	– 37m2
Unit 6	– 77m2
Unit 7	– 65m2
Unit 8	– 68m2
Unit 9	– 68m2

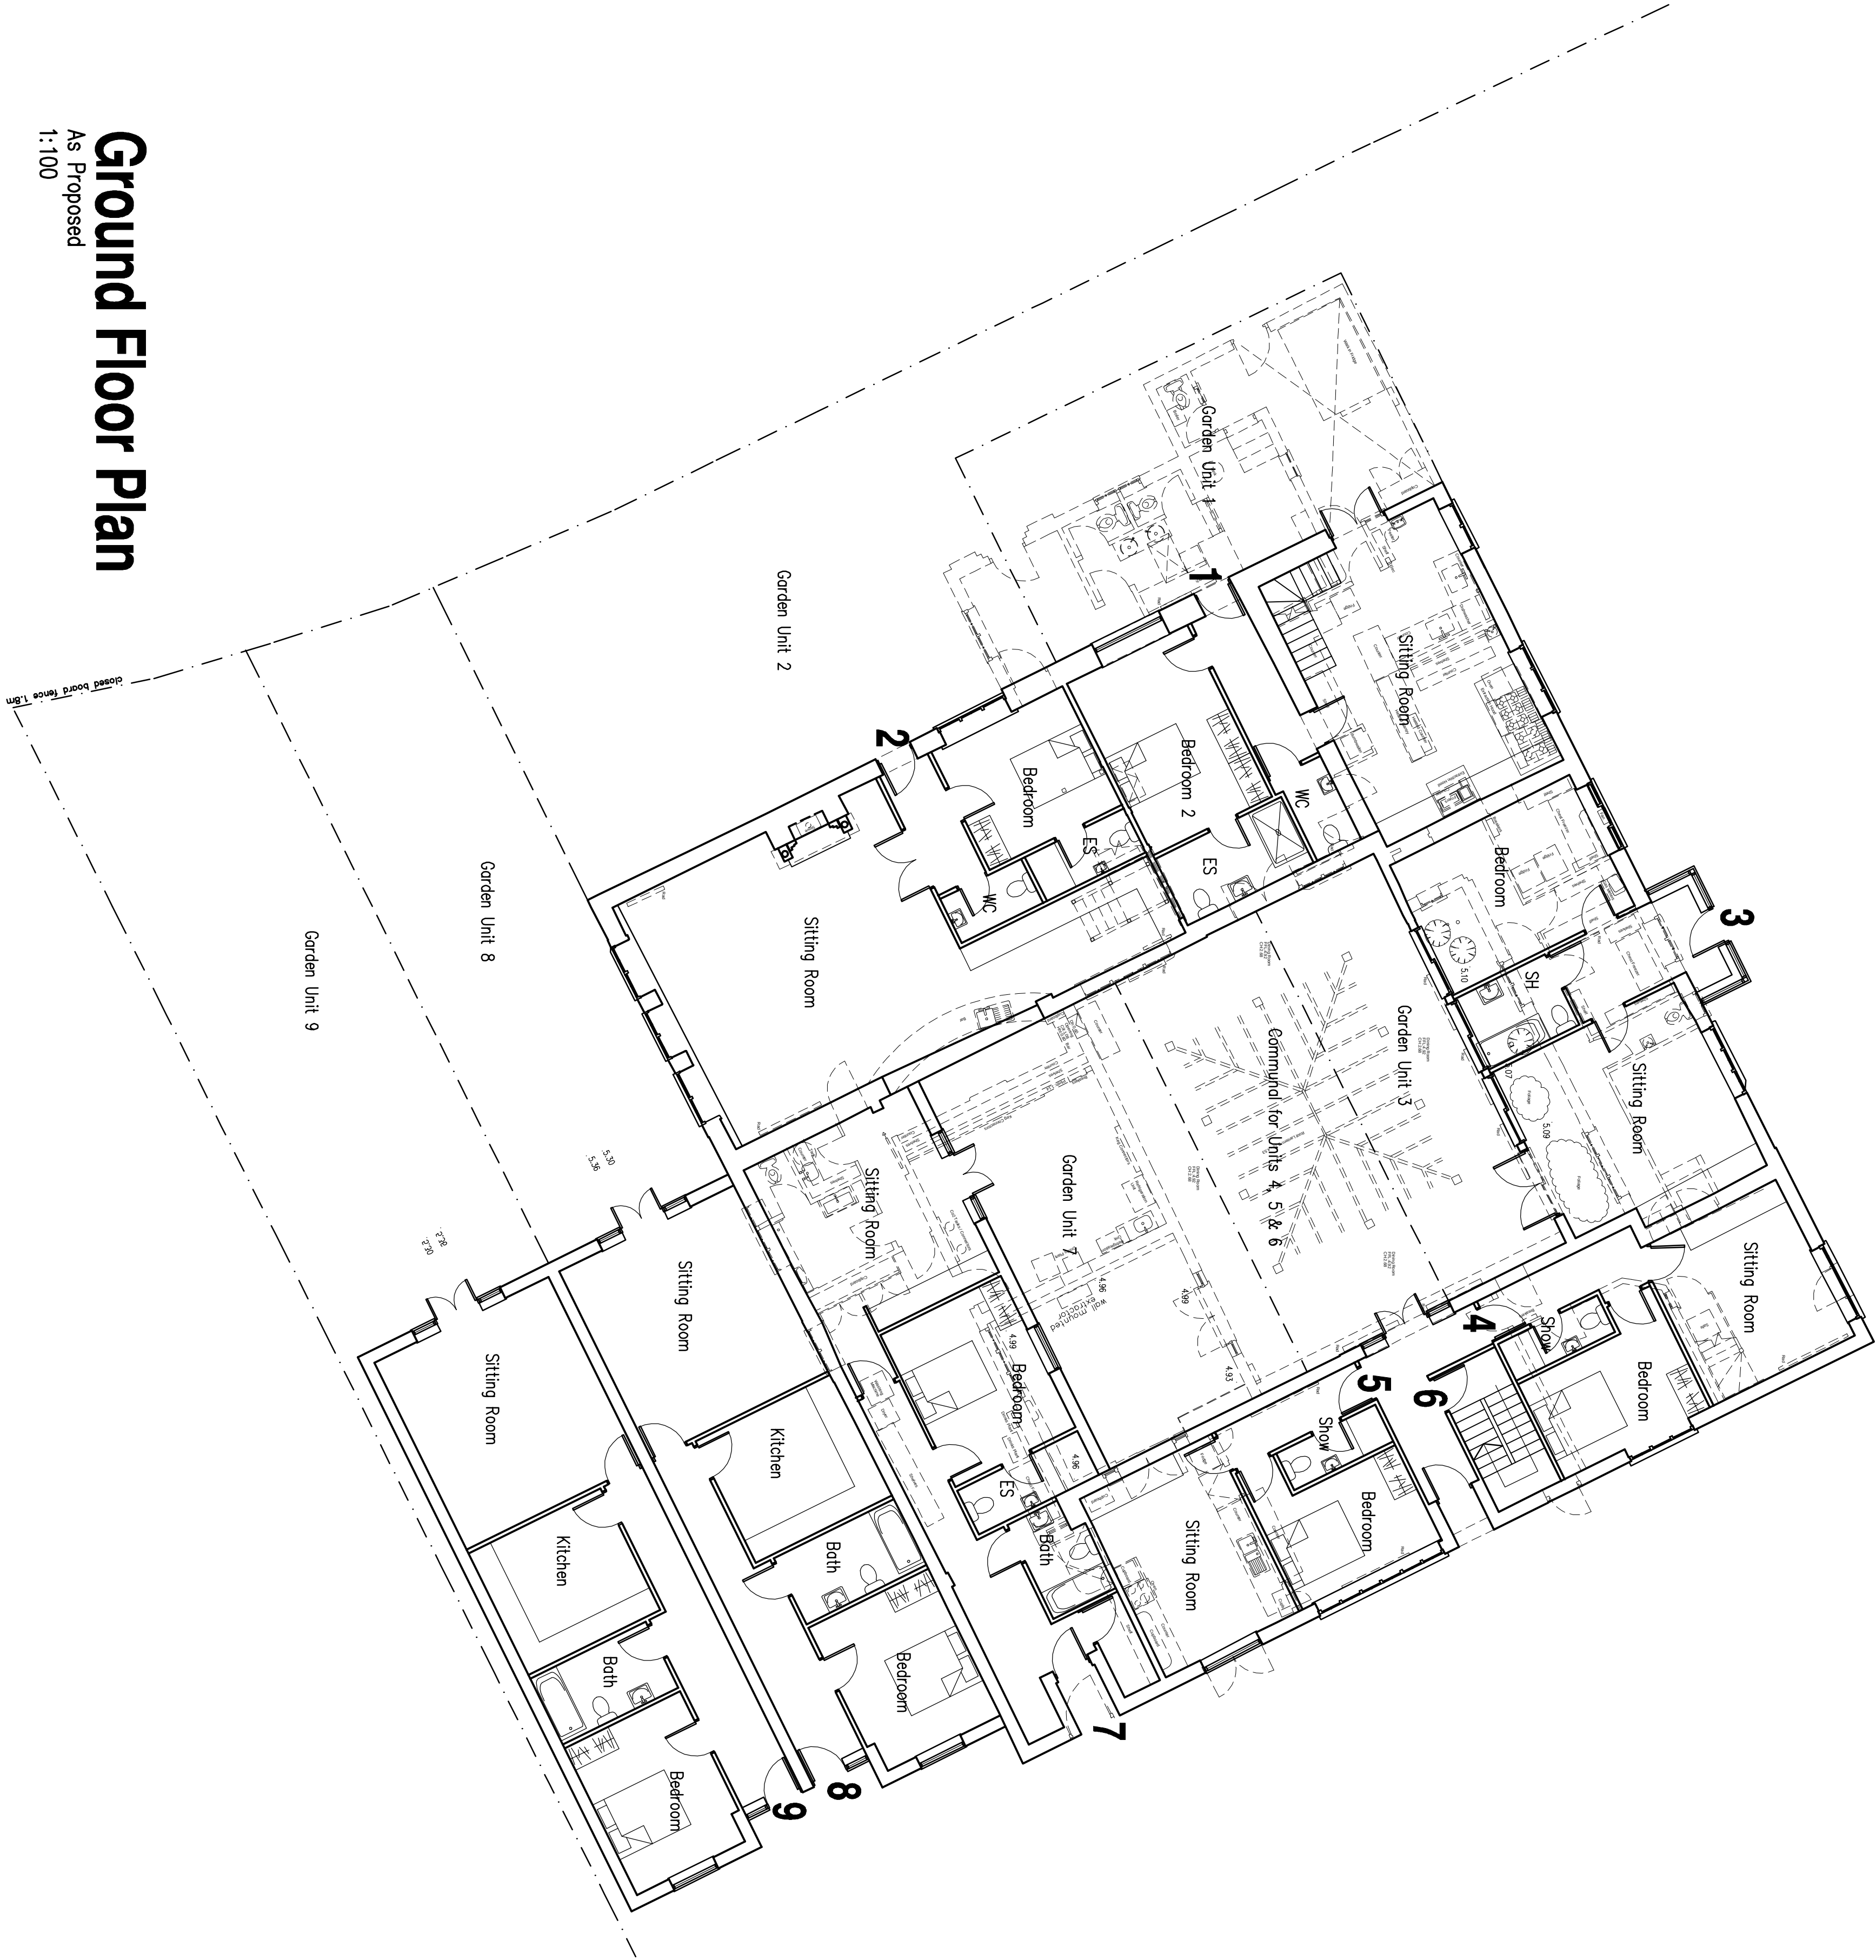

Ground Floor Plan

As Proposed
1:100

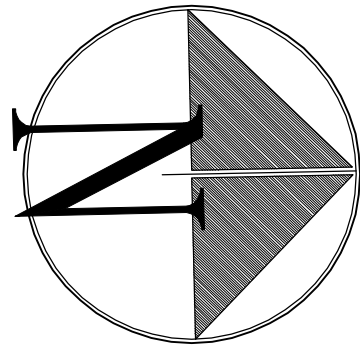

11 Sept 2020 Units 8 & 9 amended
11 Jan 2020 amended to consultant comments

Project:
Proposed Conversion of:
The Tudor Rose
Ferringham Lane
Ferring

Drawing Title:
Ground Floor Plan
As Proposed

Client:

Copyright of:
Olive Voller Associates
Chartered Building Surveyors
Garden Cottage
Farm Lane
Ditchling
BN6 8UN
Tel: 01444 871010
Fax: 01444 870099
Web: www.olivevoller.com



Scale:
1:100 @ A1

Date:
Nov 2019

Drawn:

Dwg. No. 3932-C1

Rev'n
B