

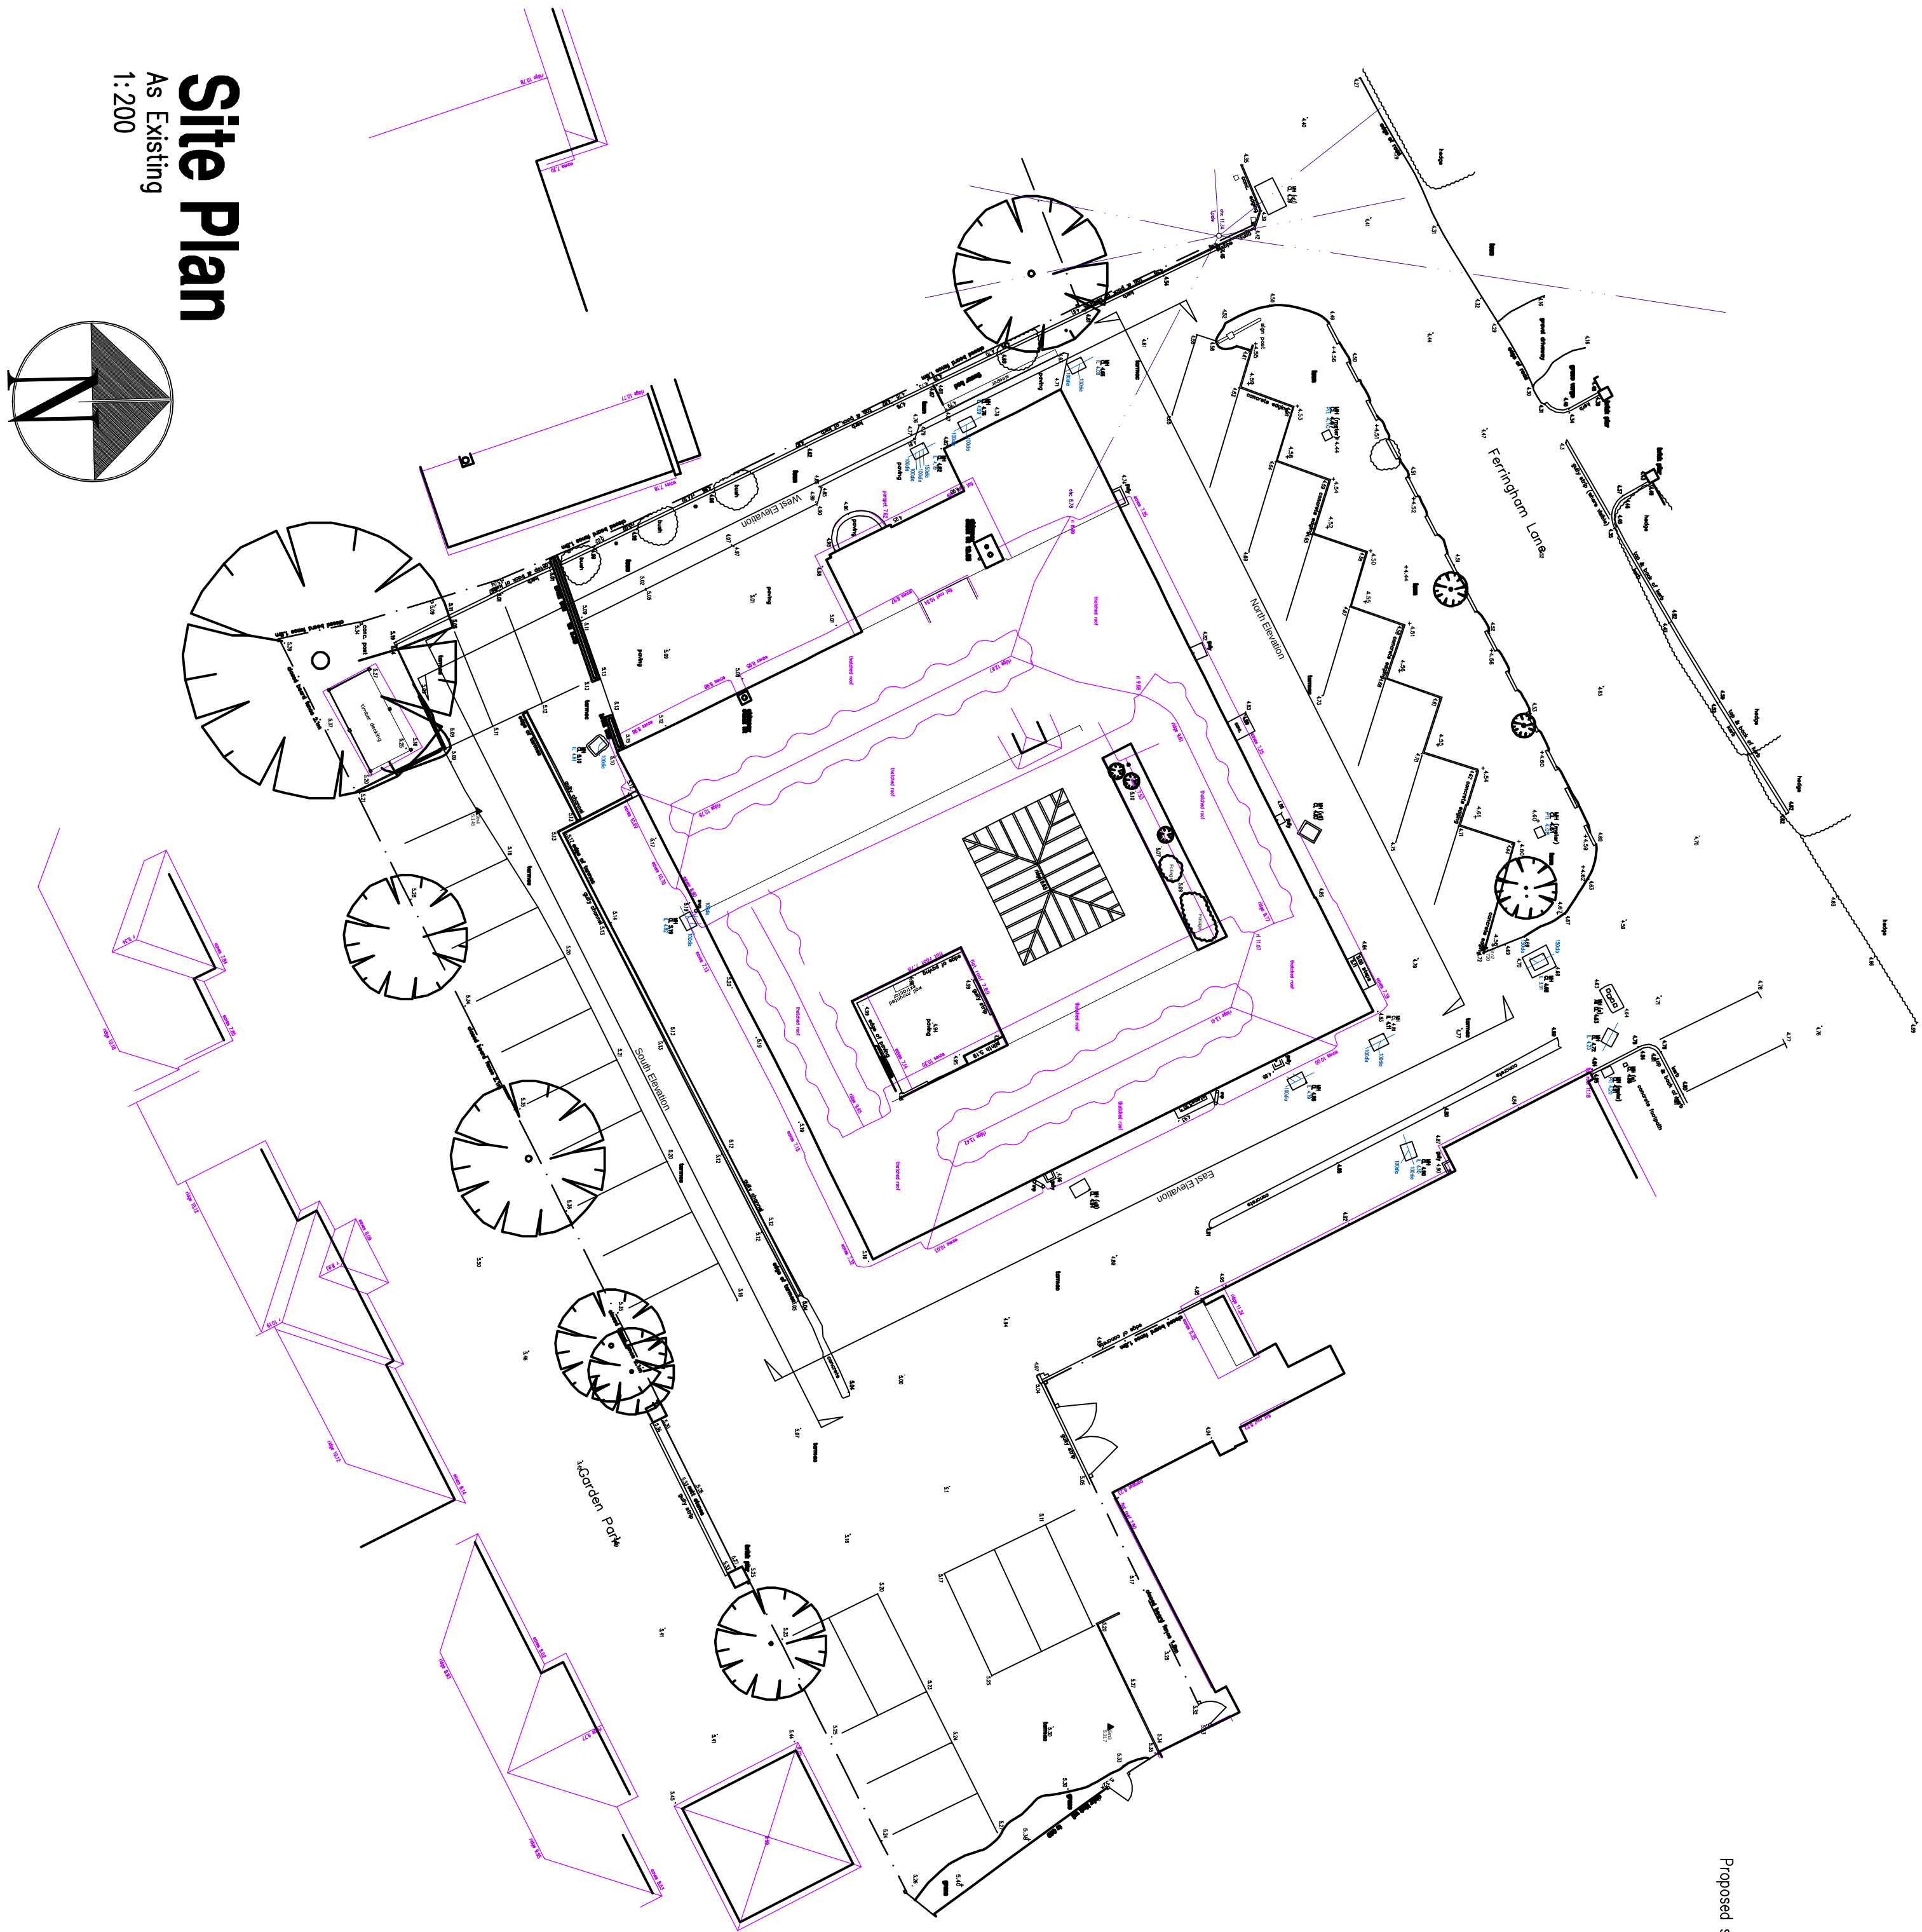


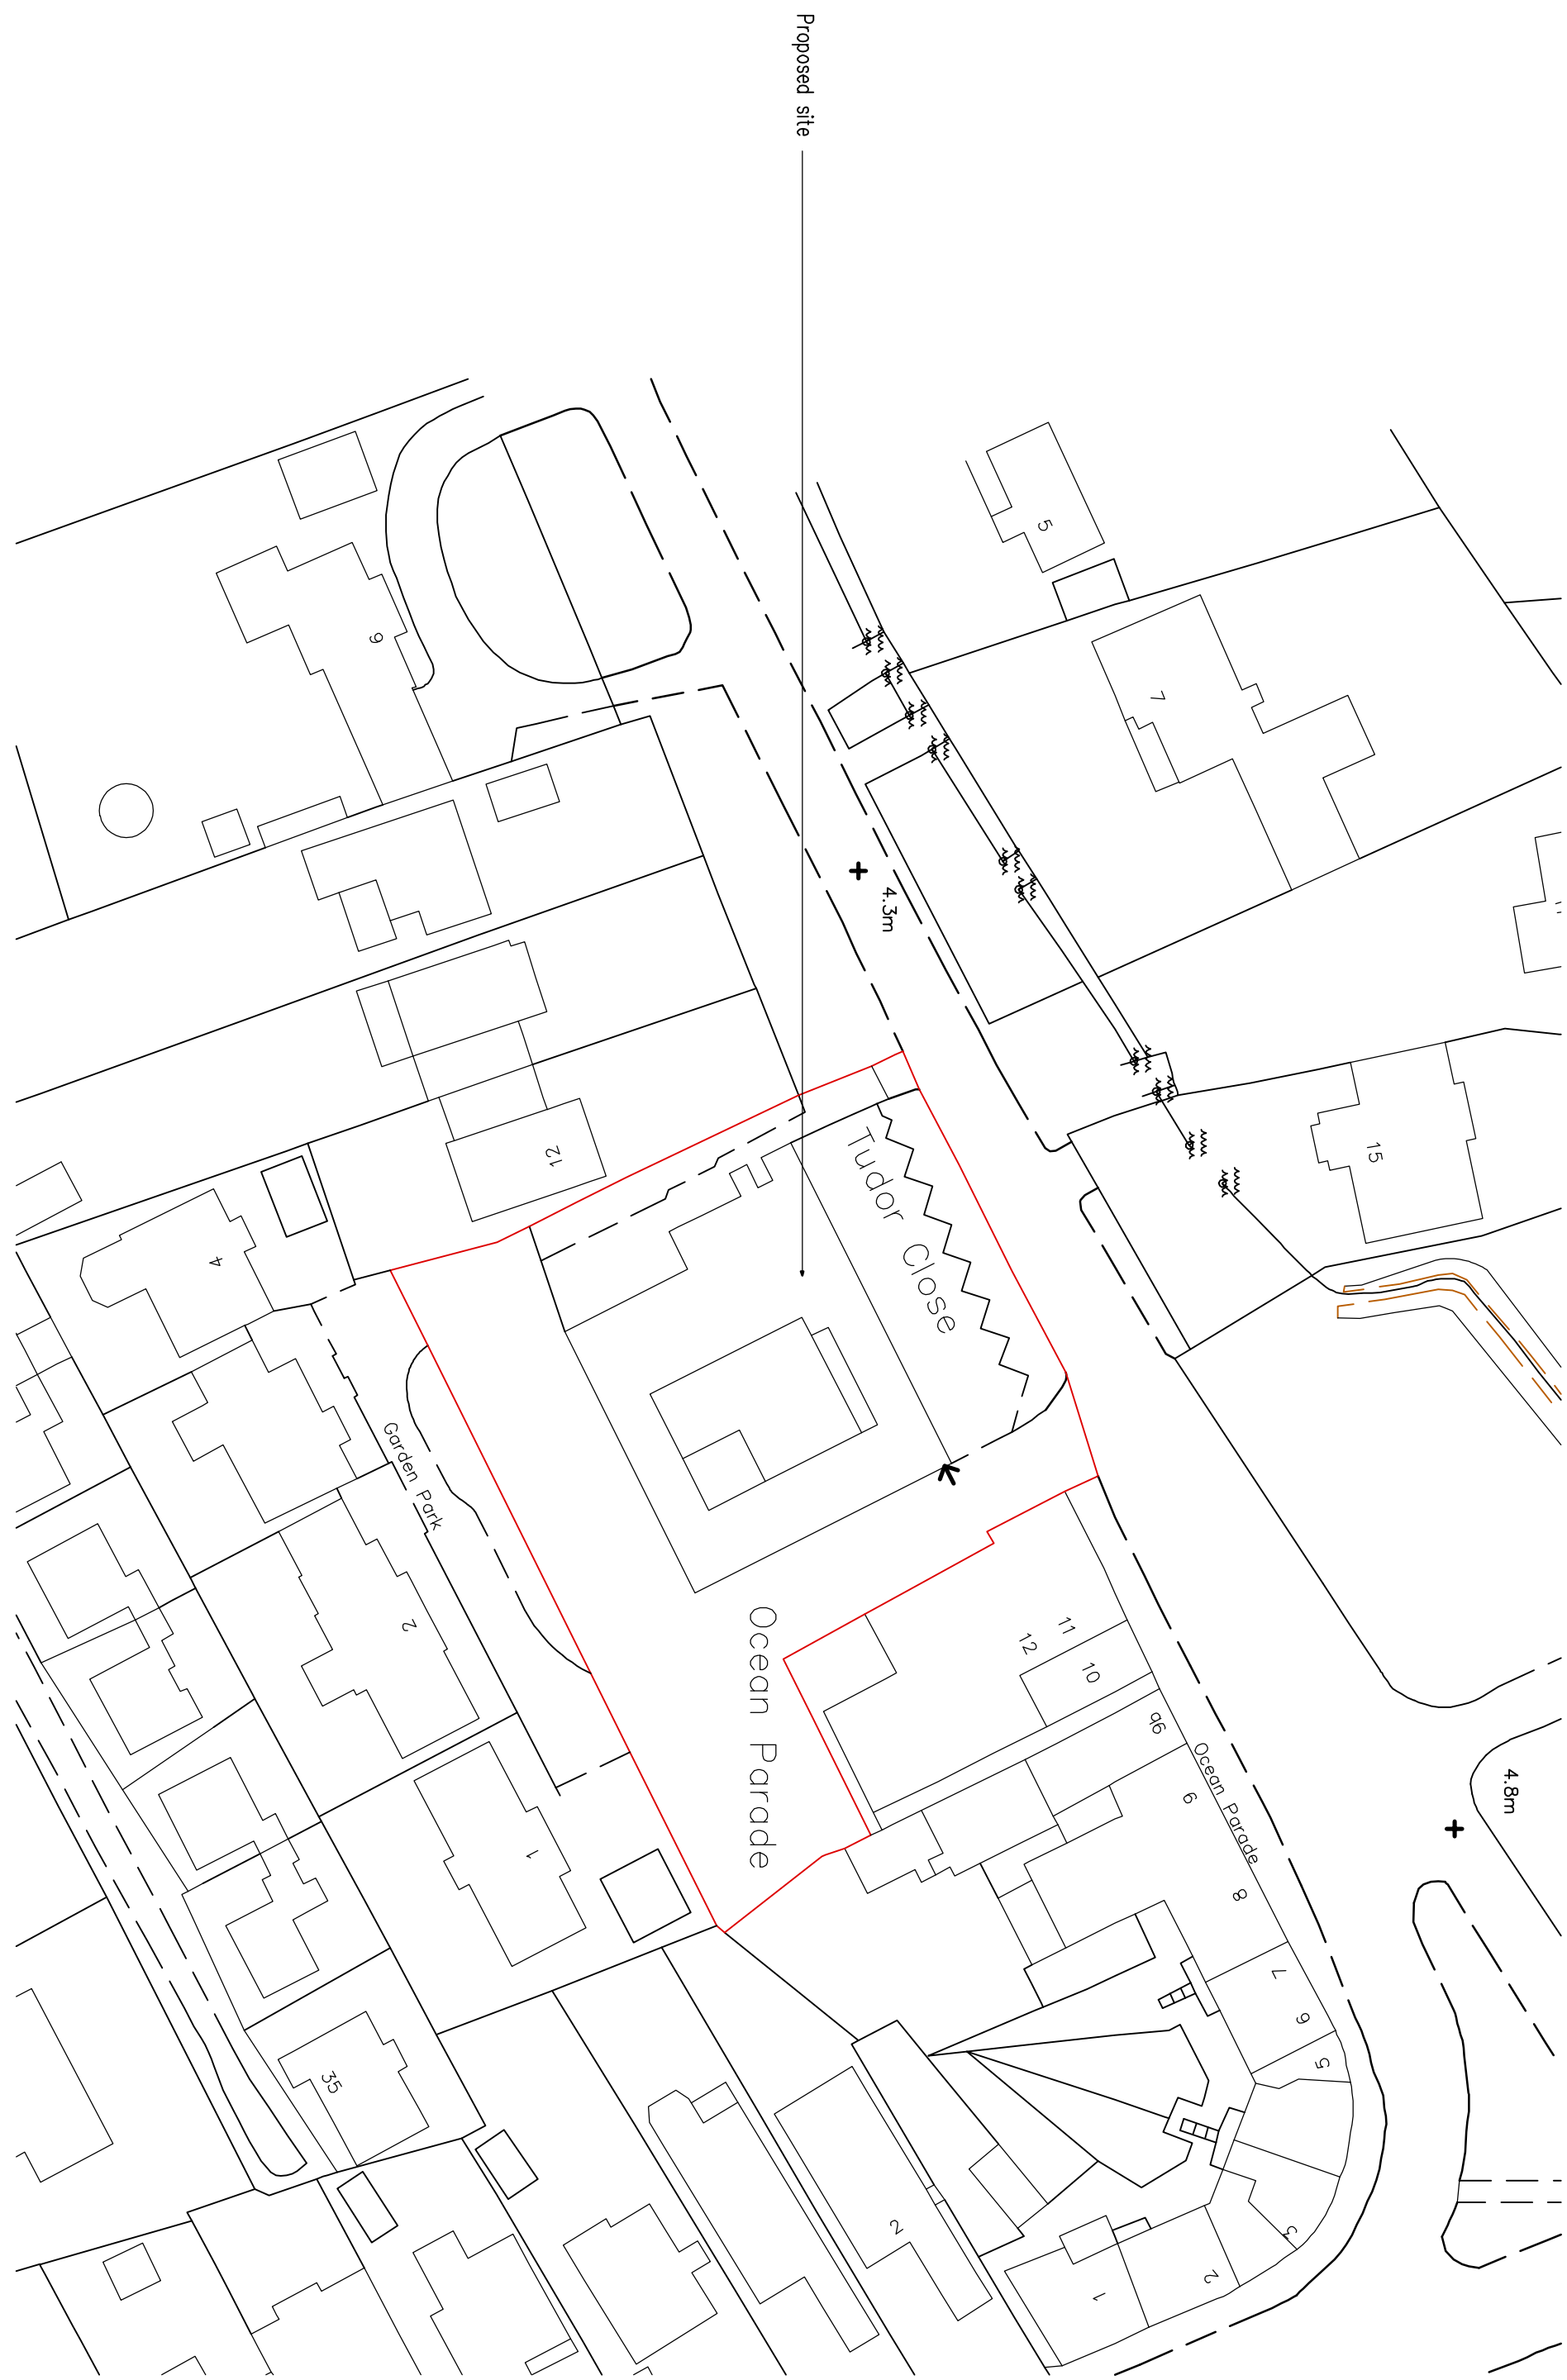


Site Plan

As Existing
1:200

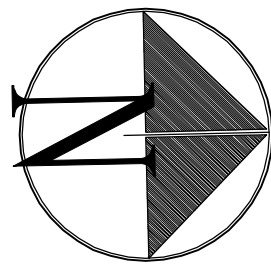


Block Plan

1:500

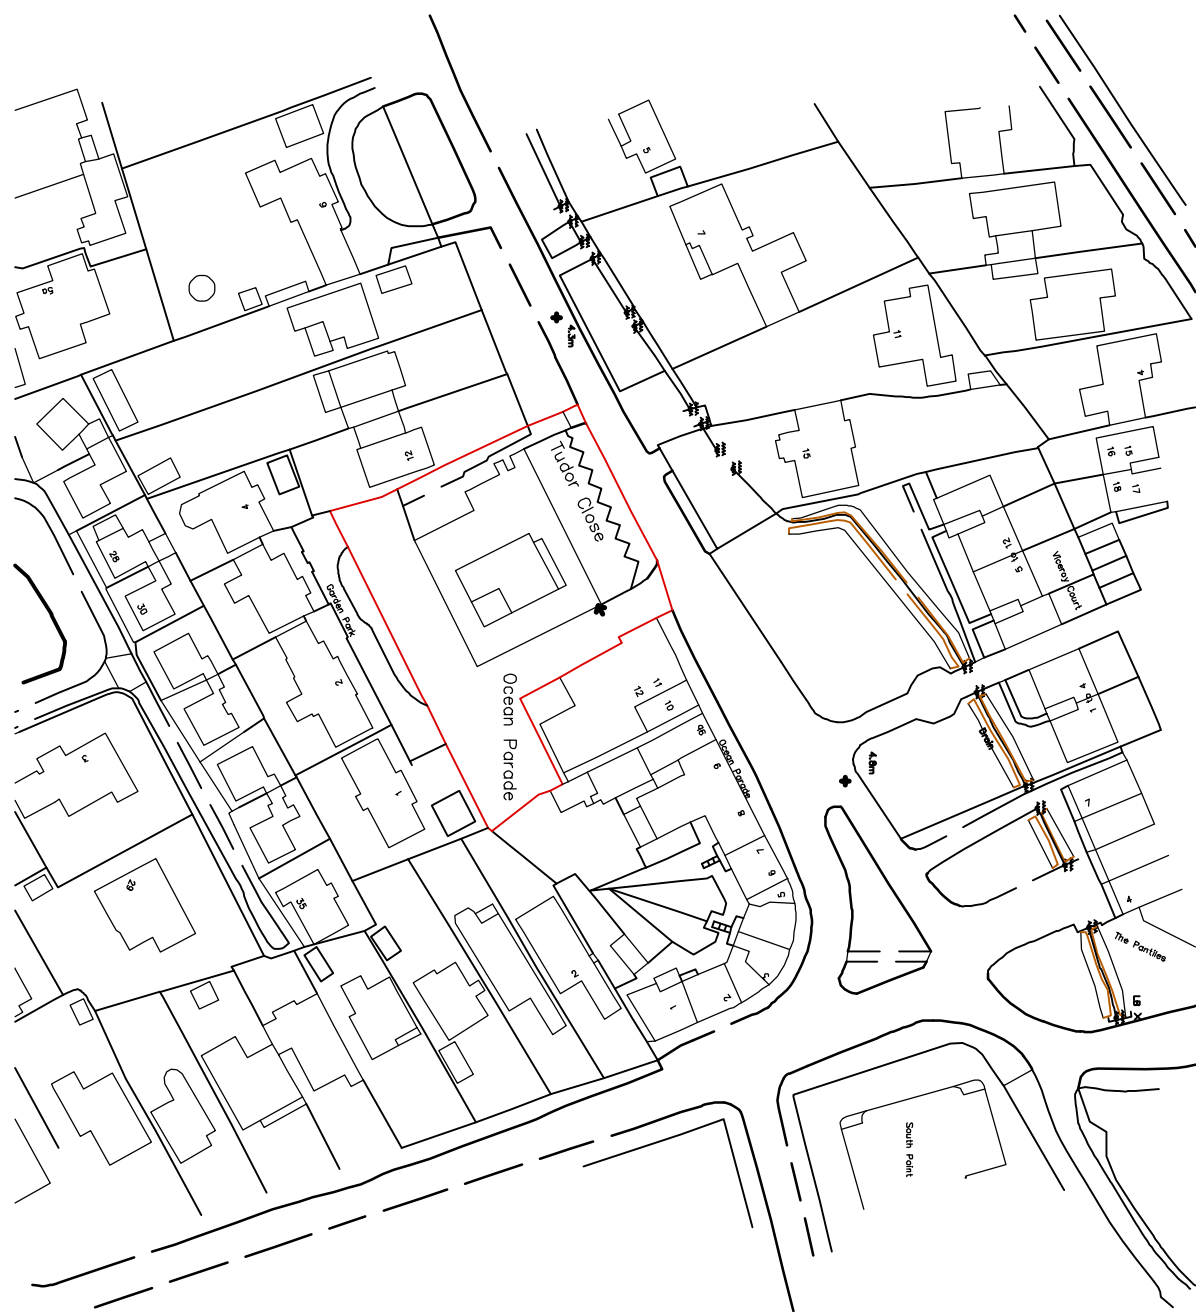

Location Plan

1:1250

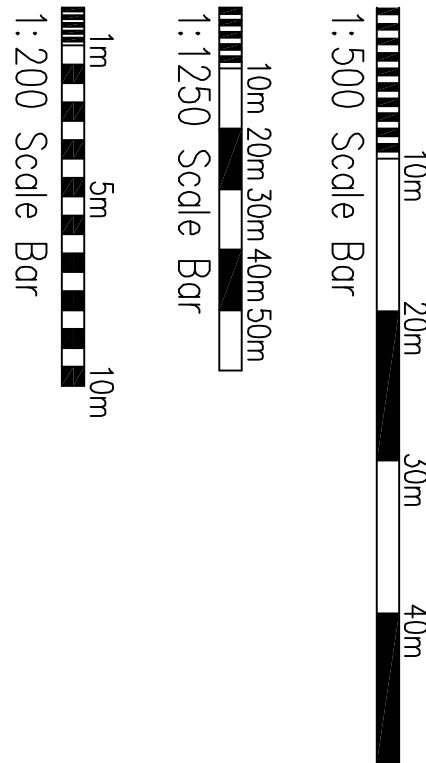

Copyright of:
Clive Voller Associates
Chartered Building Surveyors
Garden Cottage
Farm Lane
Ditchling
BN6 8UN
Tel: 01444 871010
Fax: 01444 870099
Web: www.clivevoller.com



Scale:
1:200, 1:500, 1:1250 @ A1

Date:
July 2019

Dwg. No. **3932-01**

Rev'n
B

17 April 2020 Red line amended
14 Jan 2020 Amended to consultant comments

Project:
**Proposed Development at:
The Tudor Close
Ferringham Lane
Ferring
BN12 5NQ**

Drawing Title:
**Site Plan
As Existing
Block & Location Plans**

Client: