



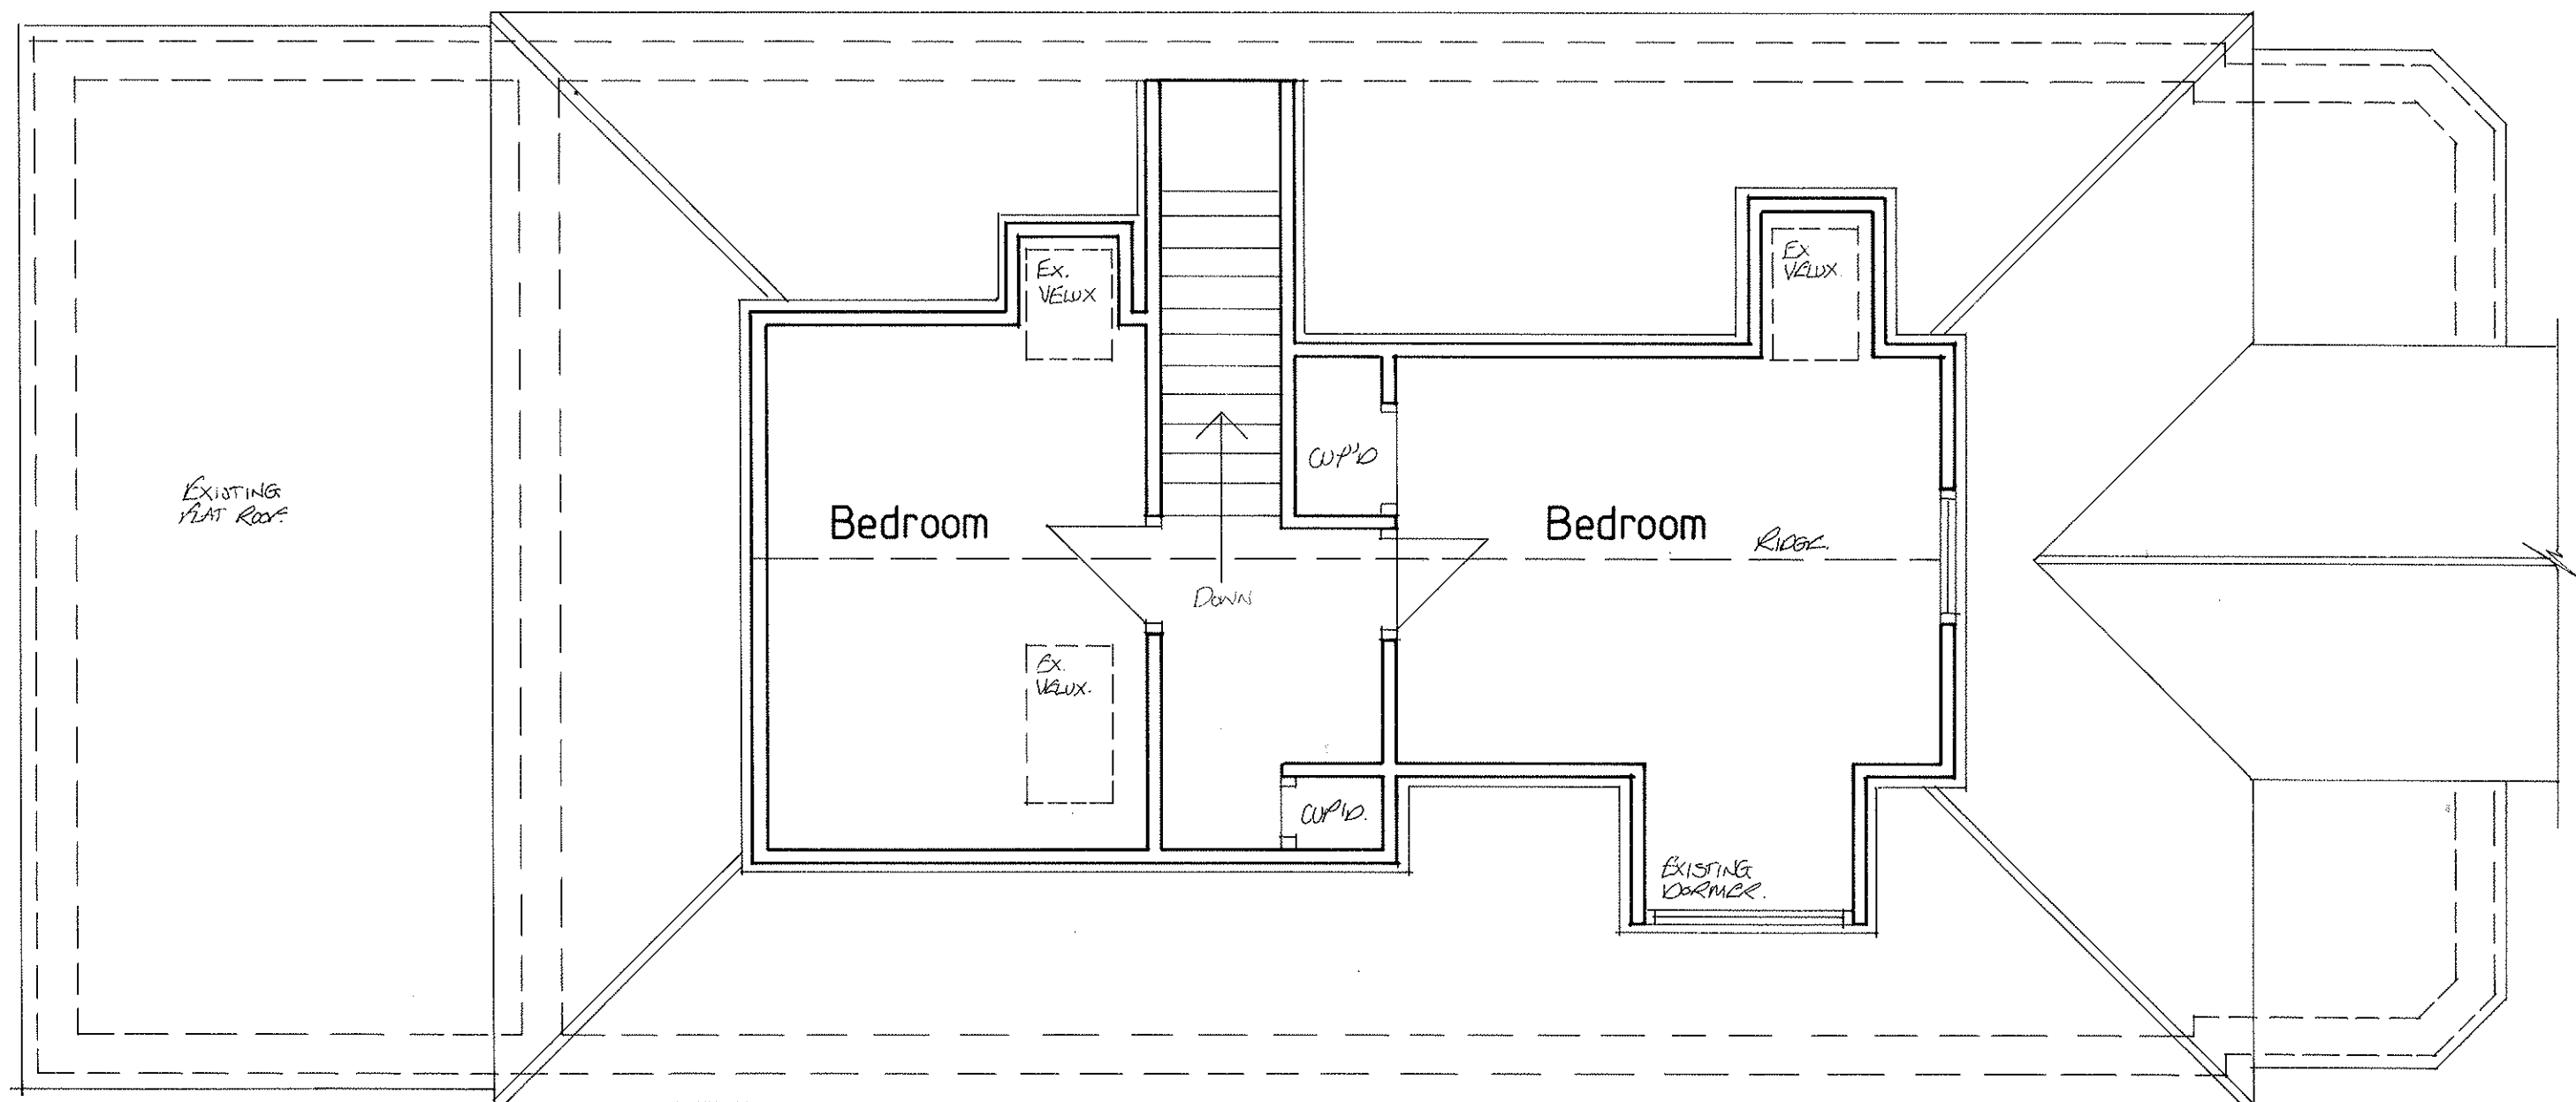

EXISTING FIRST FLOOR PLAN 1:50

afterbury moore associates architectural & quantity surveying services		Unit 1 Gosling Croft Business Park Long Furlong Clapham, Worthing West Sussex BN13 3UT	
Address of works:		12 South Drive, Ferring	
Drawing title:		Proposed First Floor Extension	
Date: June 2017	Scales: As shown	Paper size: A3	Dwg No: AR-110-02

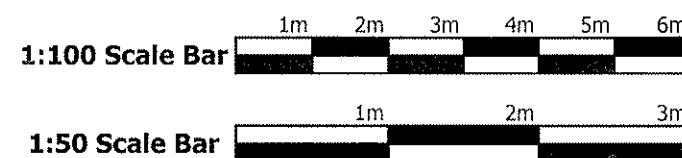

EXISTING NORTH ELEVATION 1:100