



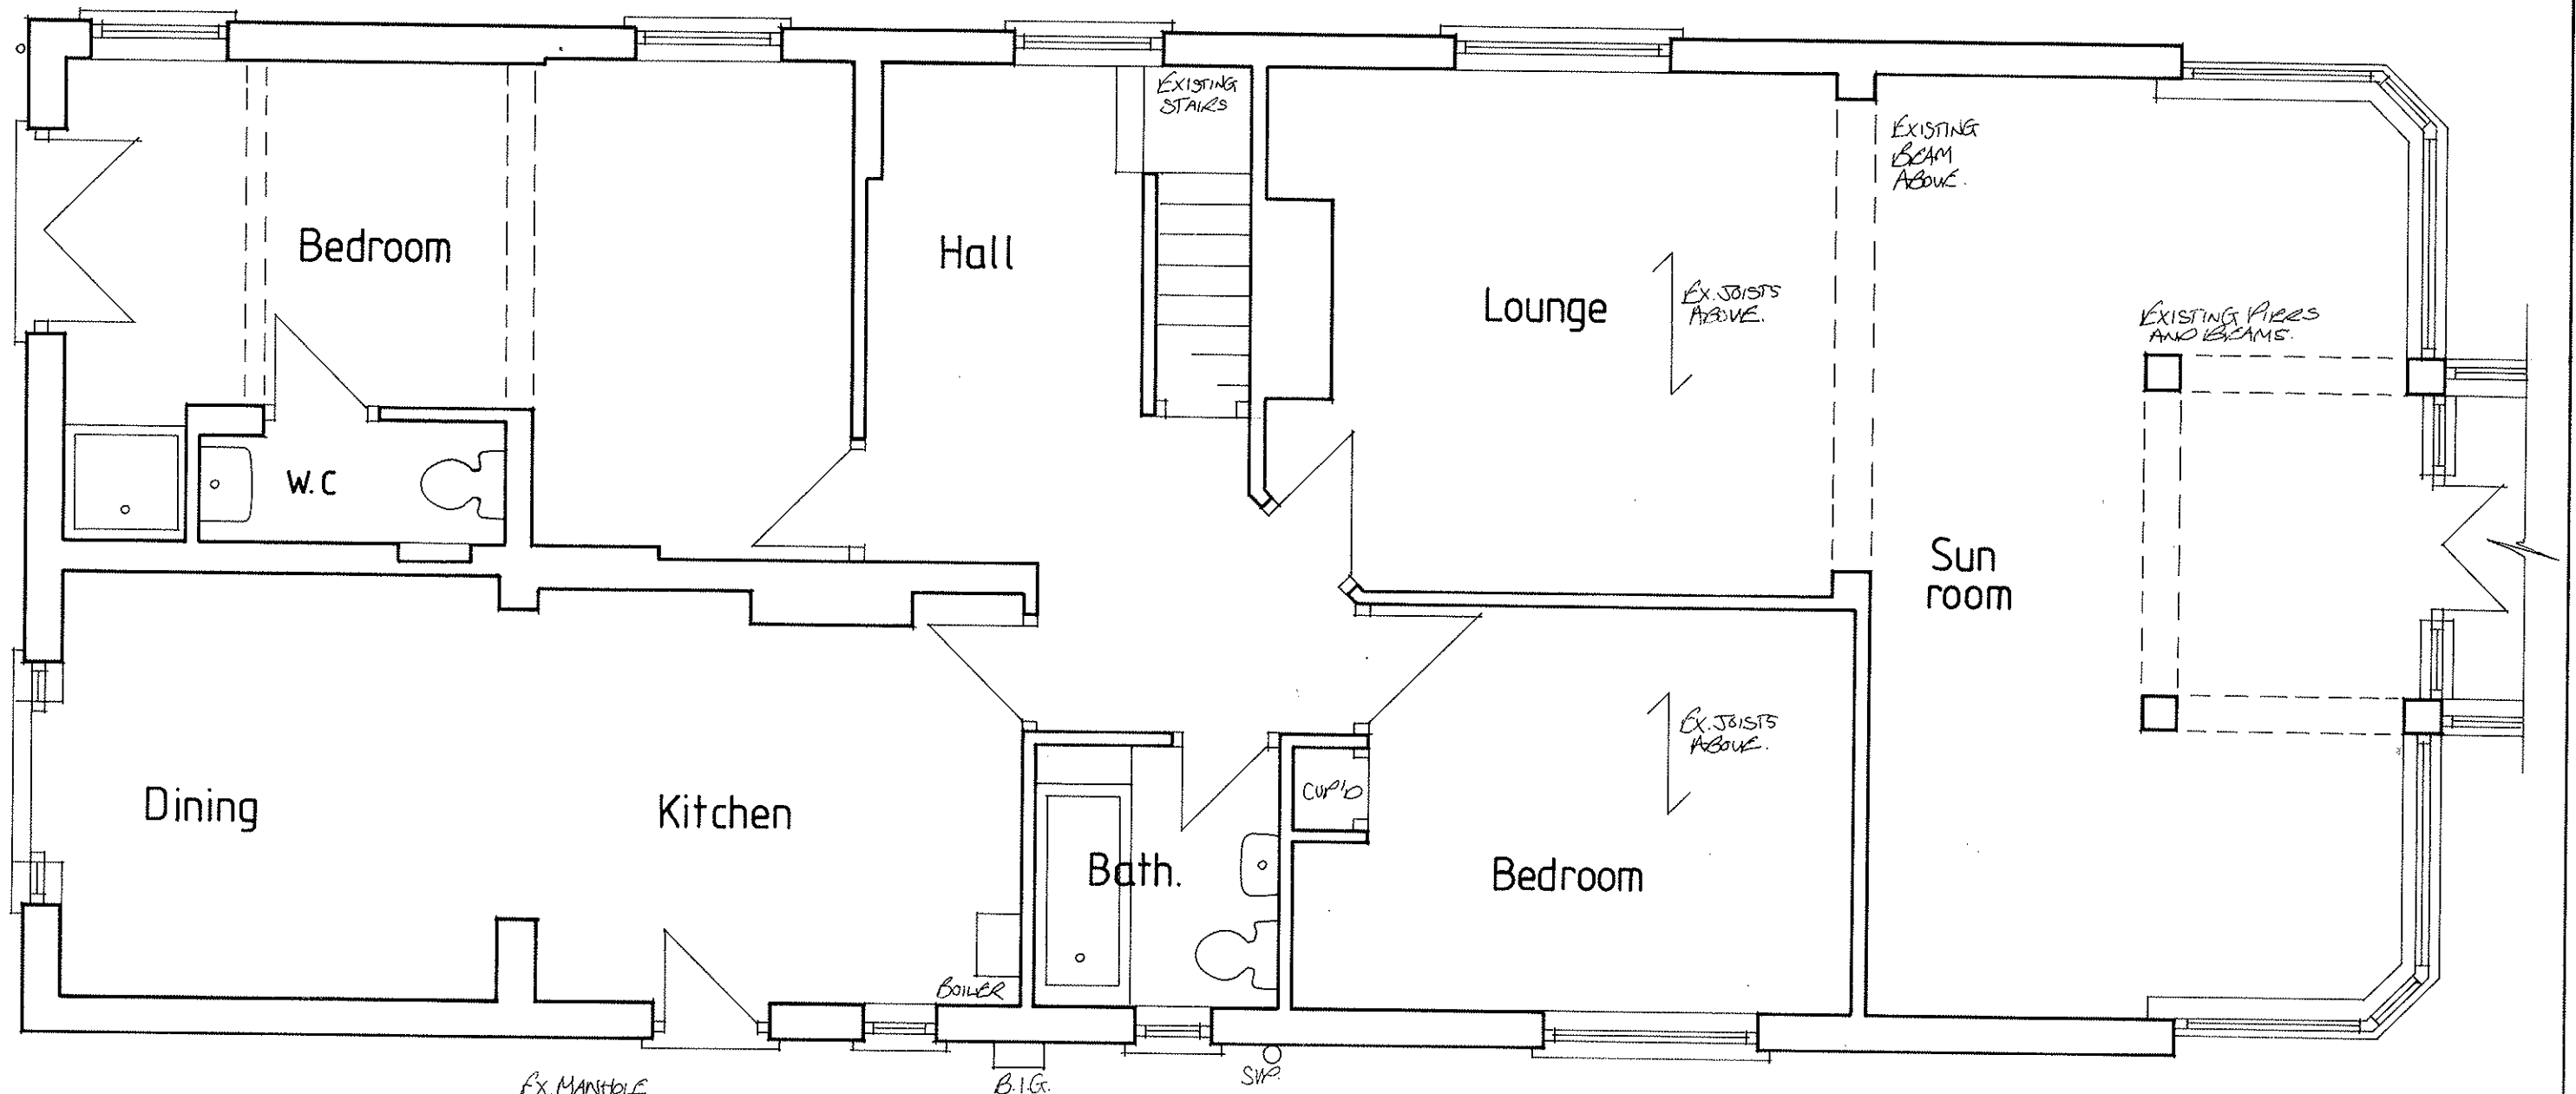

EXISTING GROUND  
FLOOR PLAN 1:50

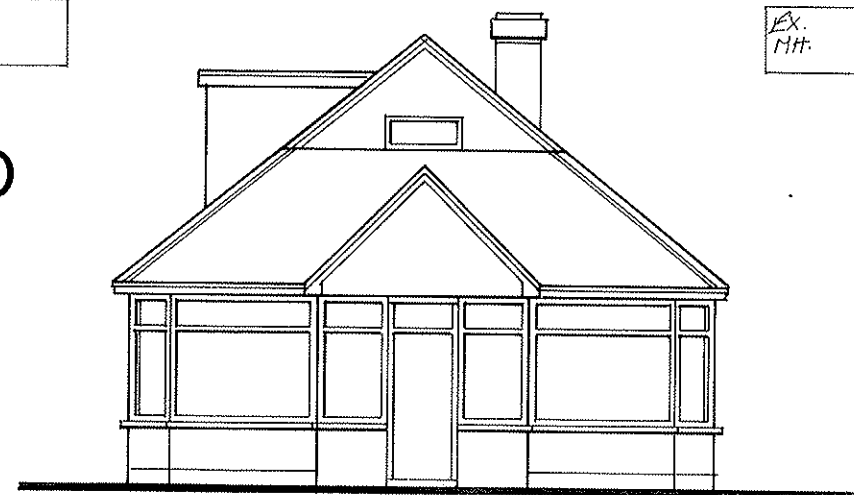

EXISTING SOUTH ELEVATION 1:100

1:100 Scale Bar 1m 2m 3m 4m 5m 6m

1:50 Scale Bar 1m 2m 3m

atterbury moore associates

architectural & quantity  
surveying services



Unit 1  
Gosling Croft Business Park  
Long Furlong  
Clapham Worthing  
West Sussex BN13 3UT

Address of works:

12 South Drive, Ferring

Drawing title:

Proposed First Floor Extension

Date: June 2017

Scales: As shown

Paper size: A3

Dwg No: AR-110-01