



1:100 Scale Bar 1m 2m 3m 4m 5m 6m

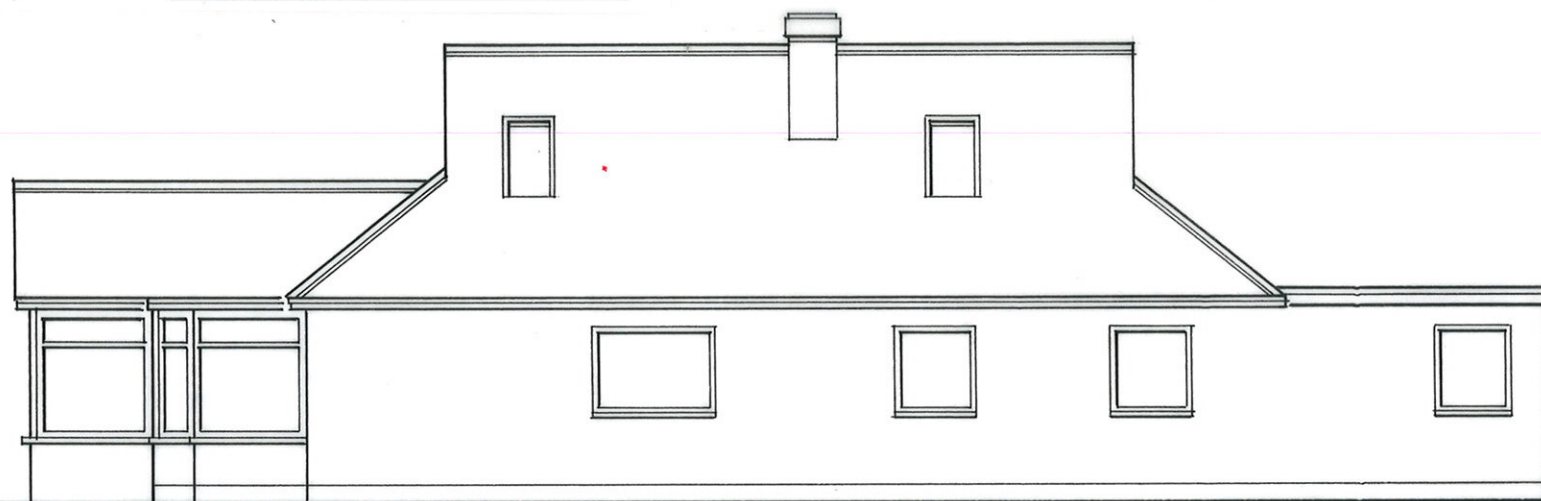

EXISTING EAST ELEVATION 1:100

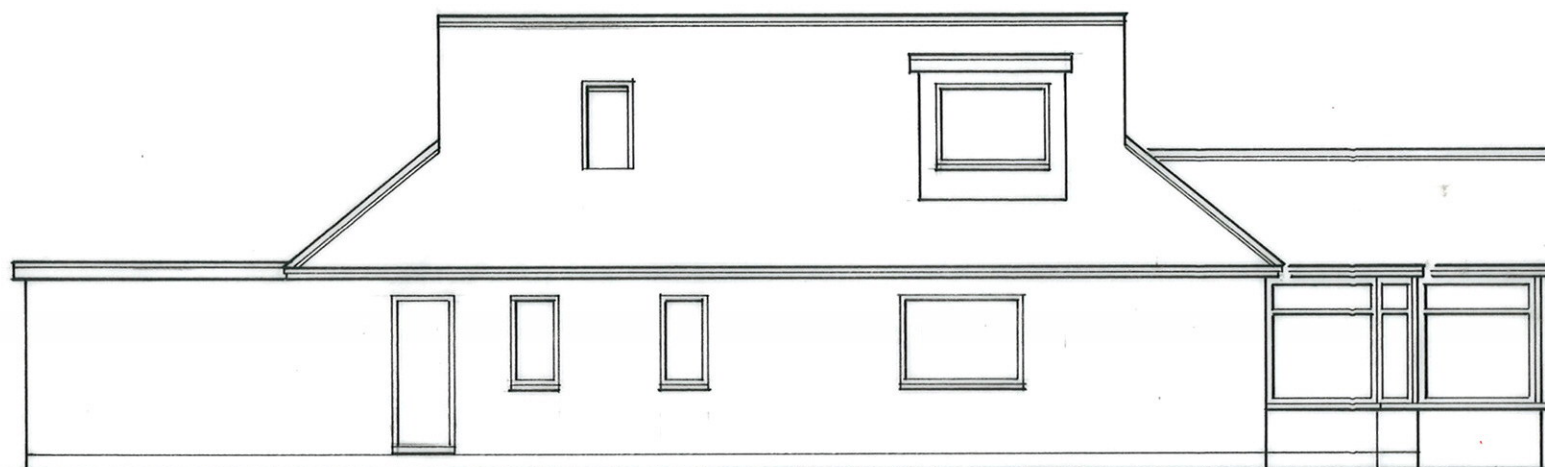

EXISTING WEST ELEVATION 1:100



1:500 Scale Bar 10m 20m 30m

1:1250 Scale Bar 10m 20m 30m 40m 50m 60m

atterbury moore associates
architectural & quantity
surveying services

Unit 1
Gosling Croft Business Park
Long Furlong
Clapham Worthing
West Sussex BN13 3UT

Address of works: 12 South Drive, Ferring

Drawing title: Proposed First Floor Extension

Date: June 2017 Scales: As shown Paper size: A3 Dwg No: AR-110-03