


PROJECT
Mills , No.68 Elm Park
ADDRESS
68 Elm Park
Worthing
BN12 5RW



DRAWING TITLE
Existing & Proposed West &
East Elevation
DRAWING NO.
1459-P303

SCALE
A
DRAWN
1:100 @ A3
CHECKED
RN



DATE
12-06-2019

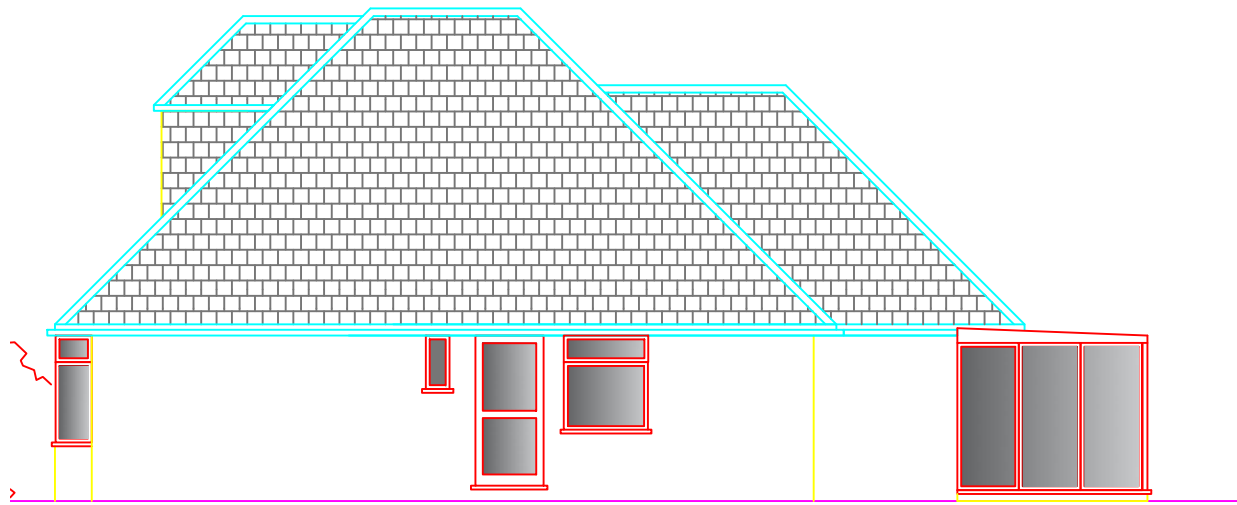



Existing West Elevation

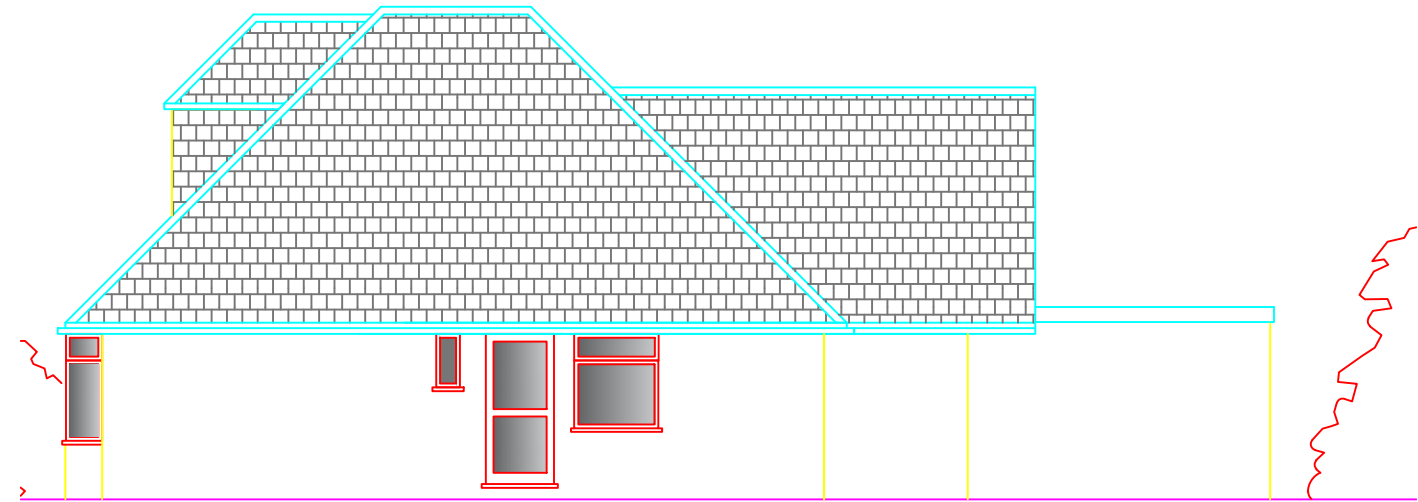 


Proposed West Elevation

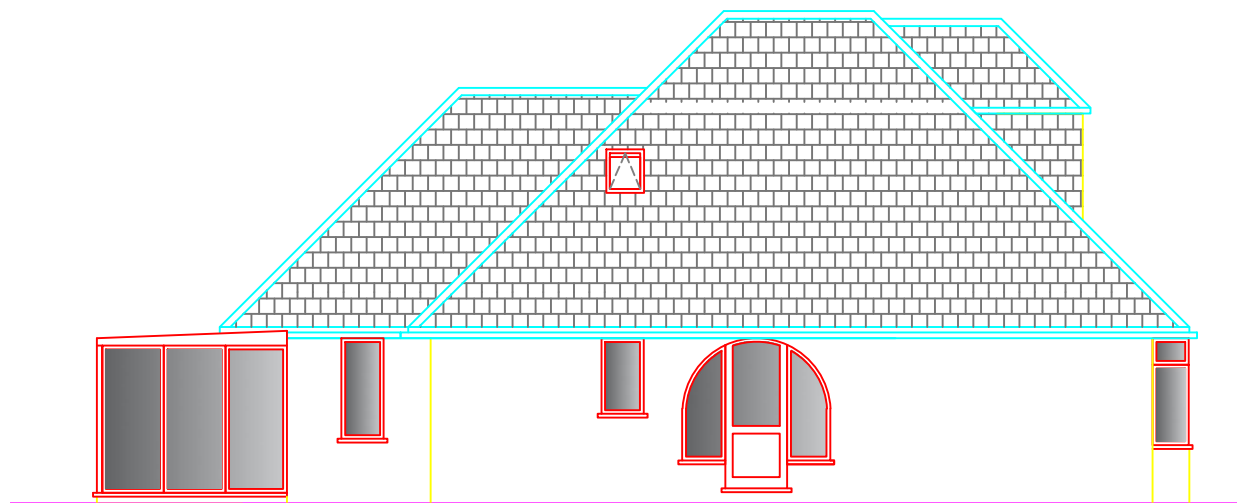 

Existing East Elevation

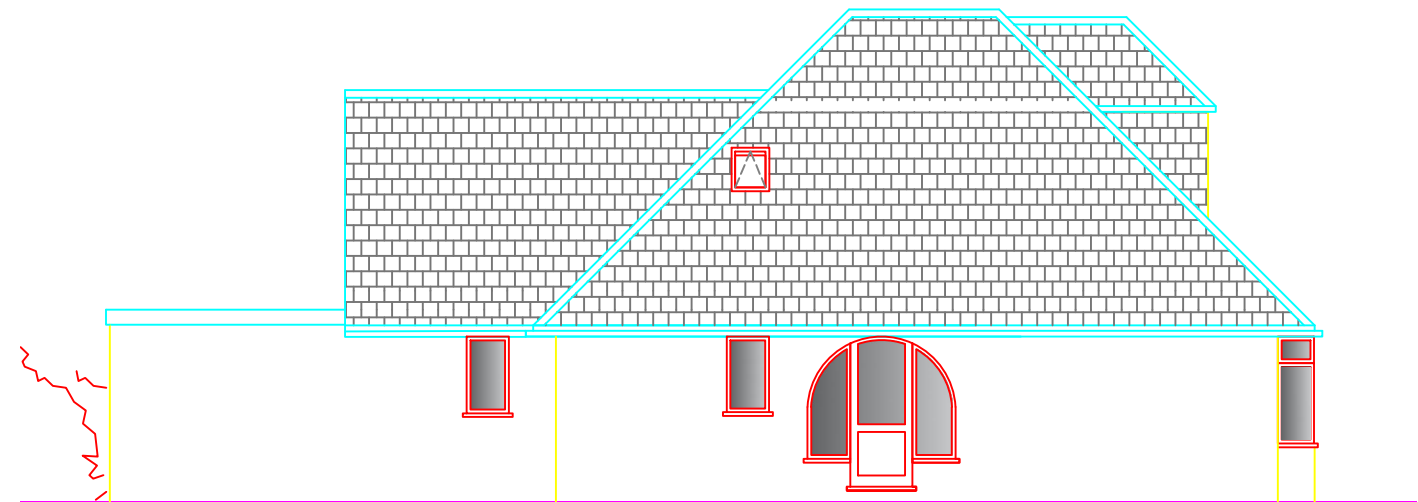 

Proposed East Elevation

 

5cm

10cm

15cm

20cm



RN DESIGNS
No.2 Old School
Old School Lane
Fittleworth
RH20 1JZ

E: roznowakdesign@gmail.com
M:07500181917