




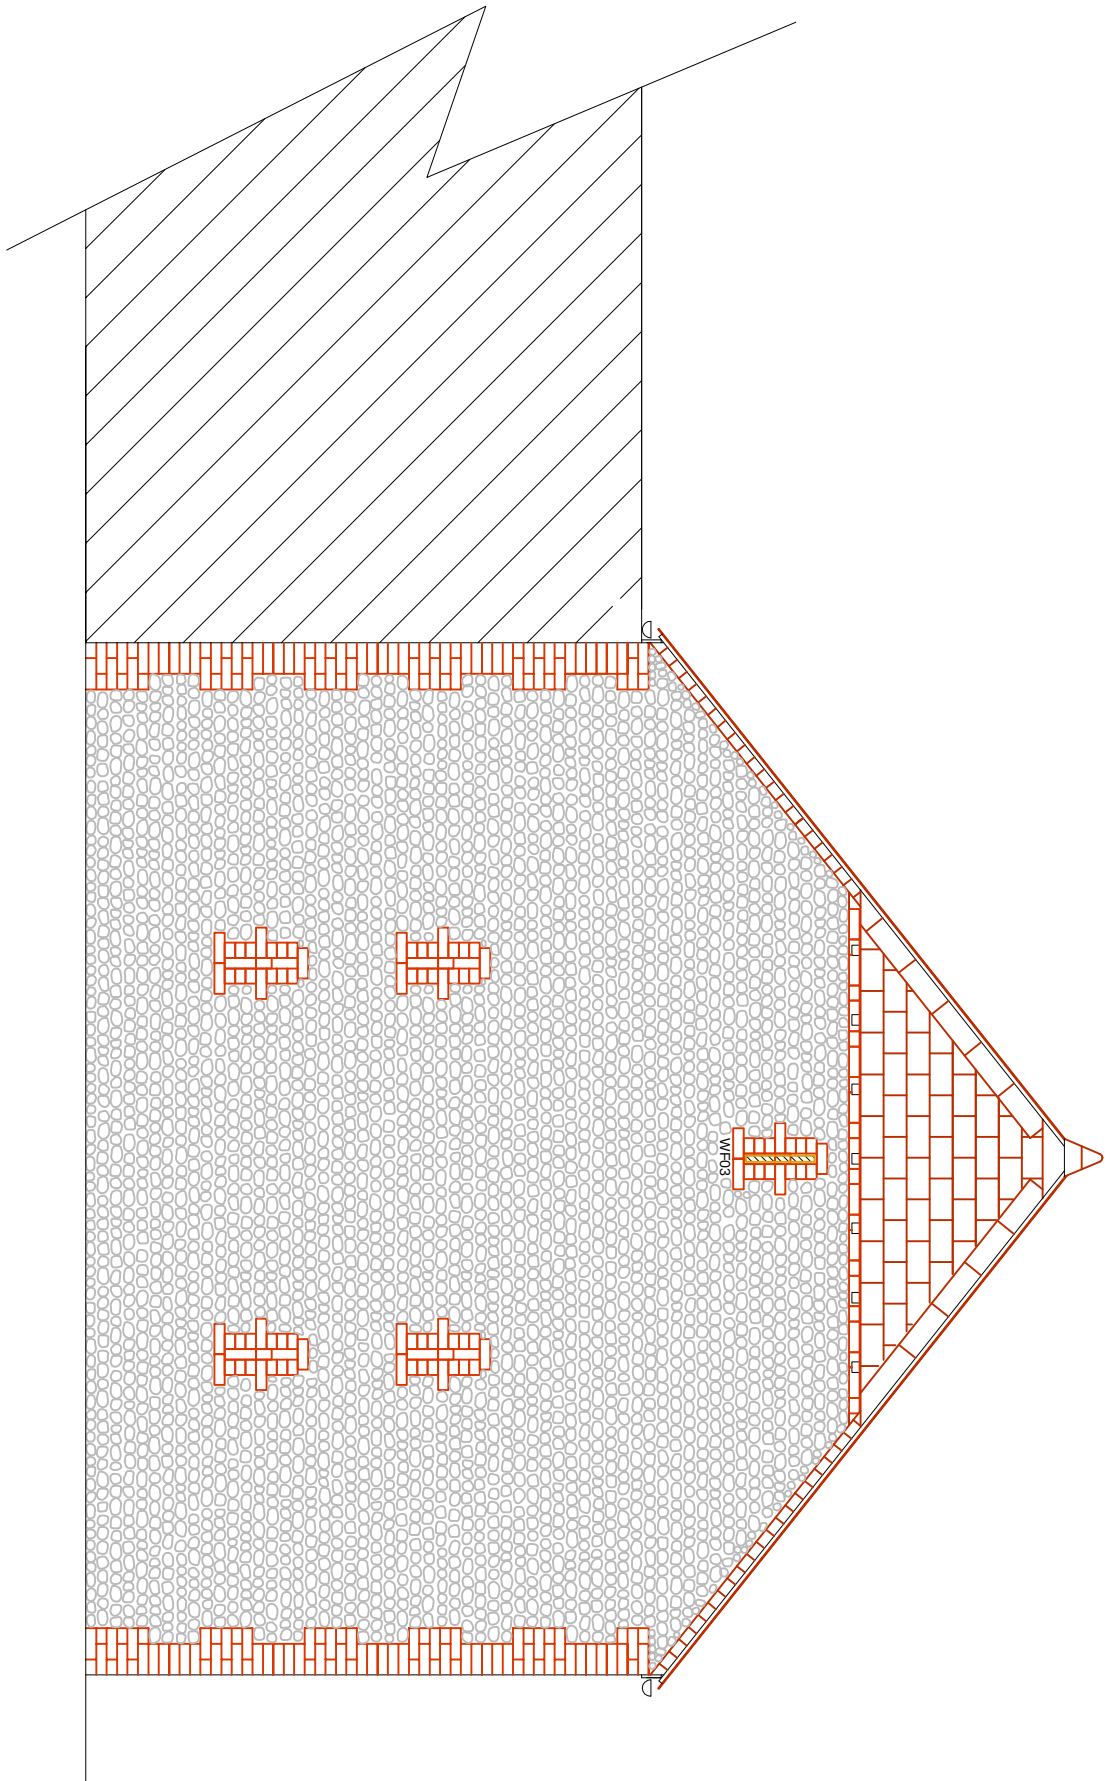


05
006 PROPOSED NORTH ELEVATION

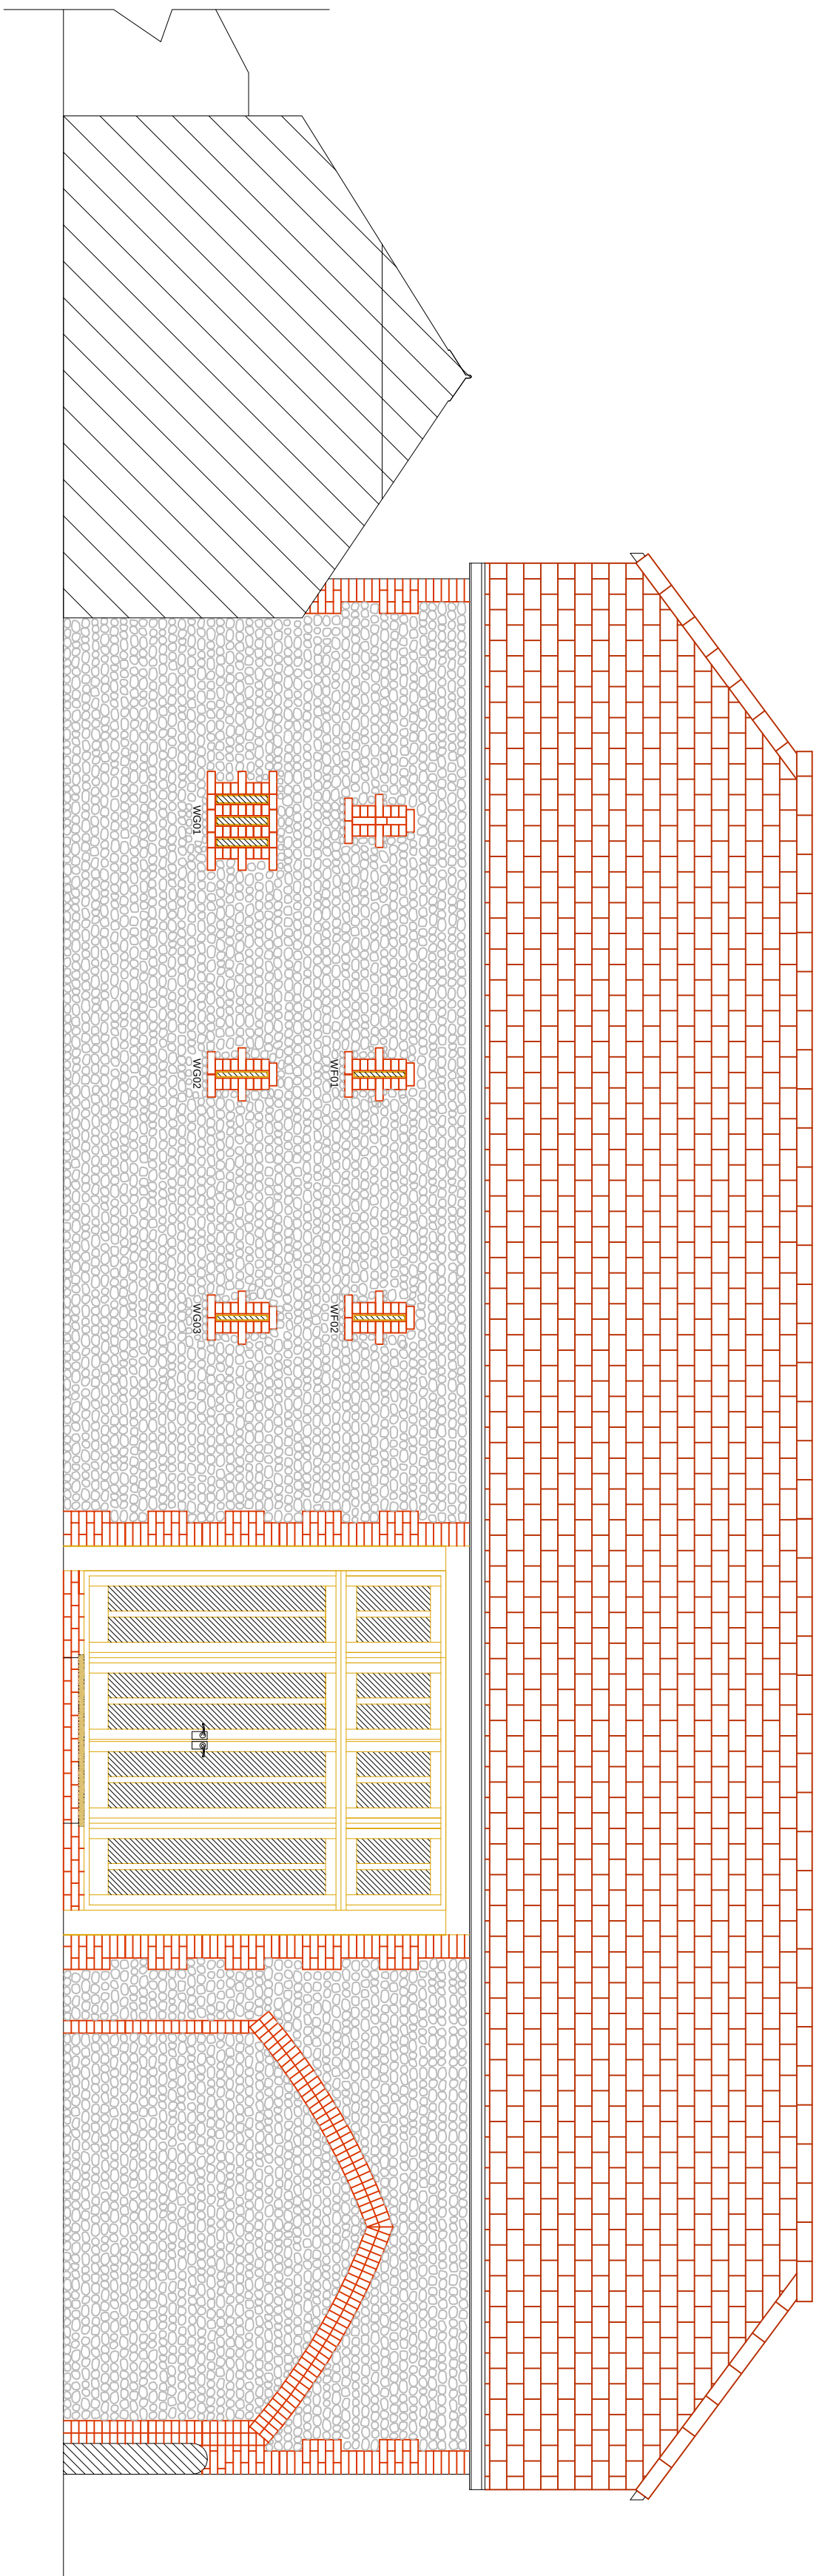

06
006 PROPOSED EAST ELEVATION

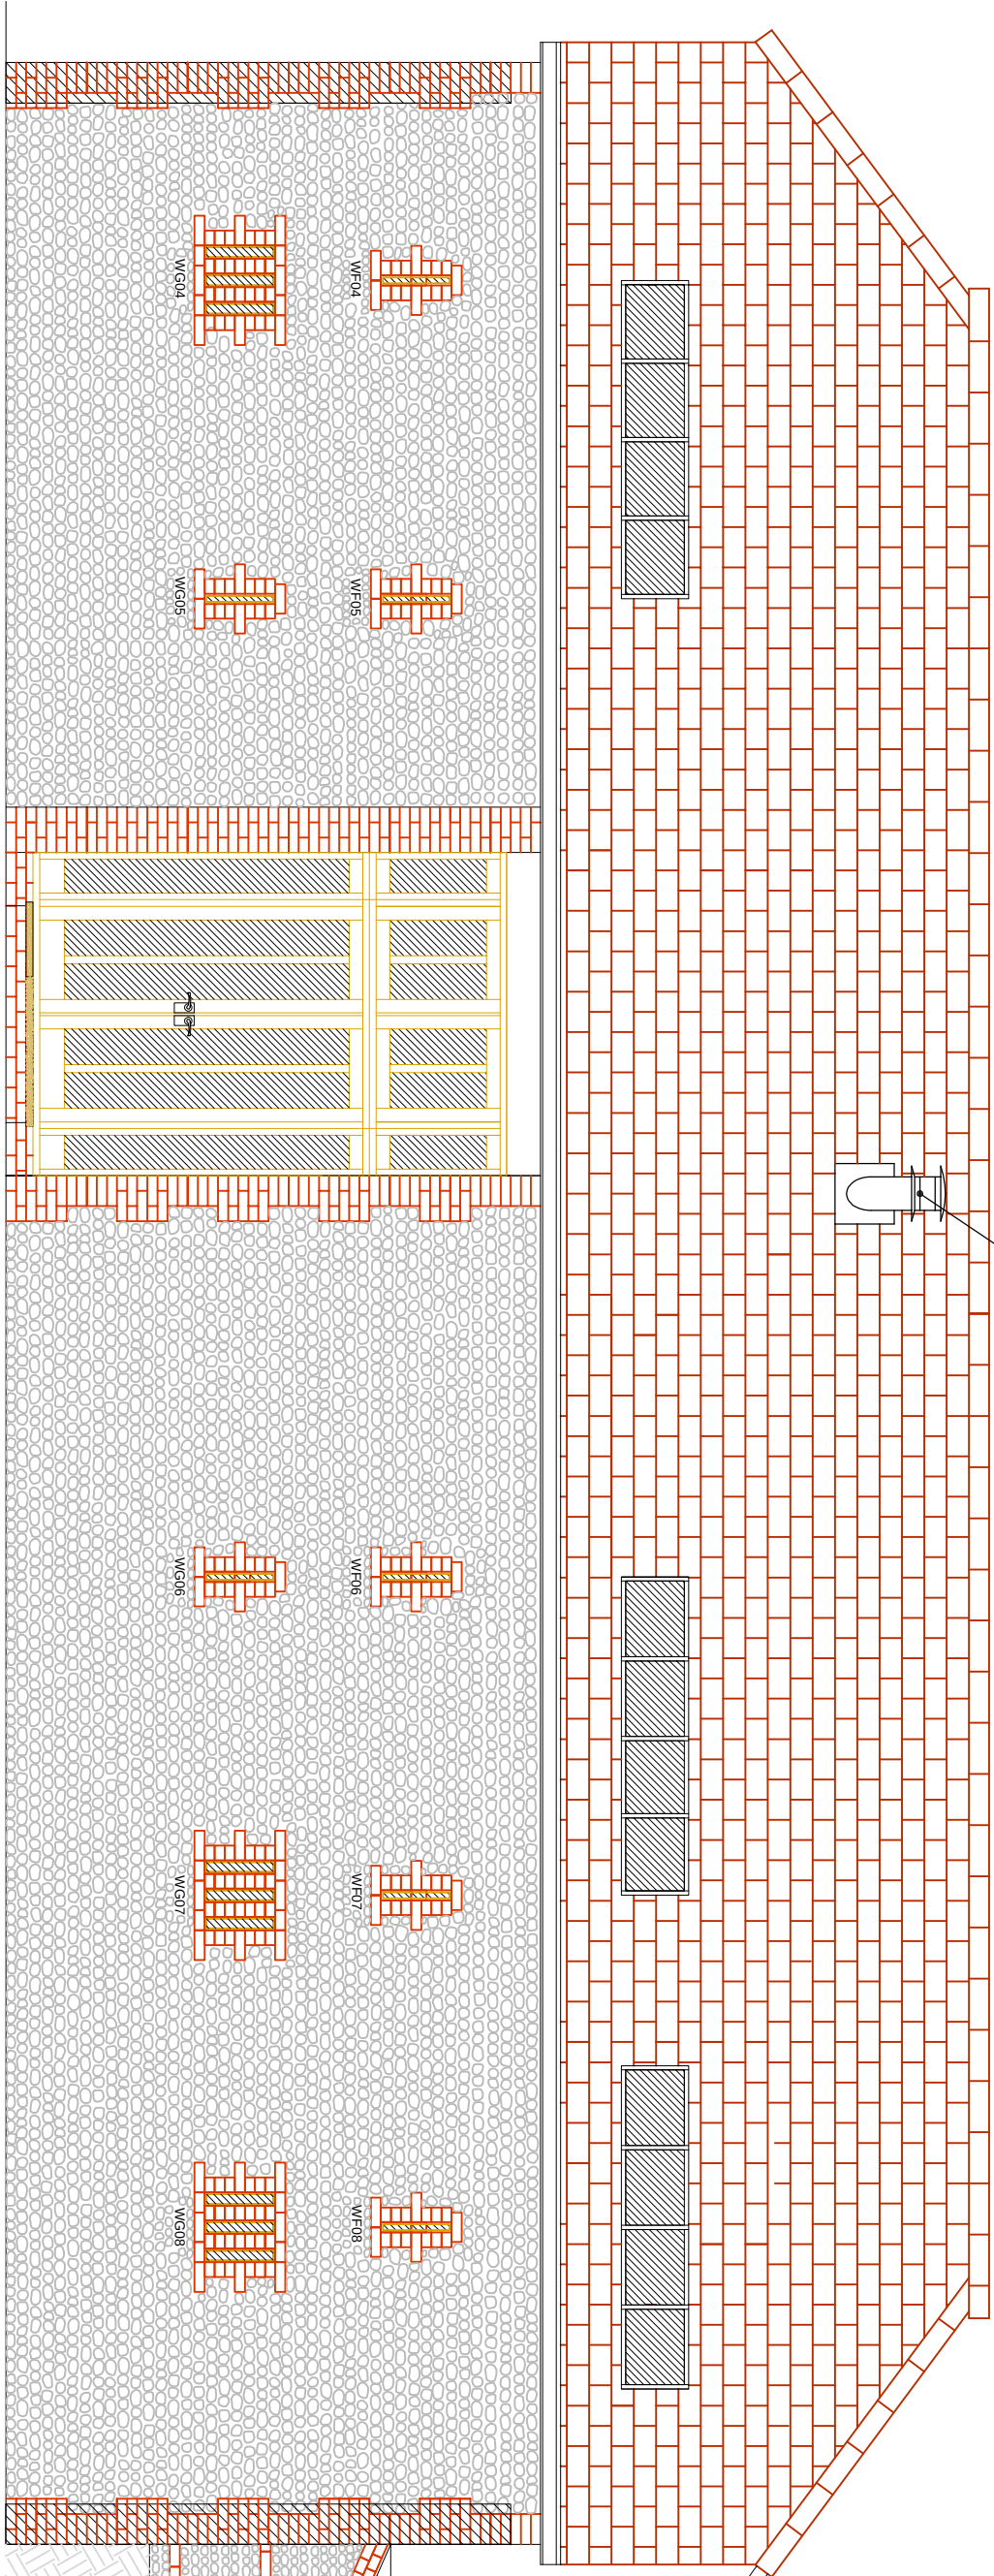

04
006 PROPOSED PARTIAL WEST ELEVATION

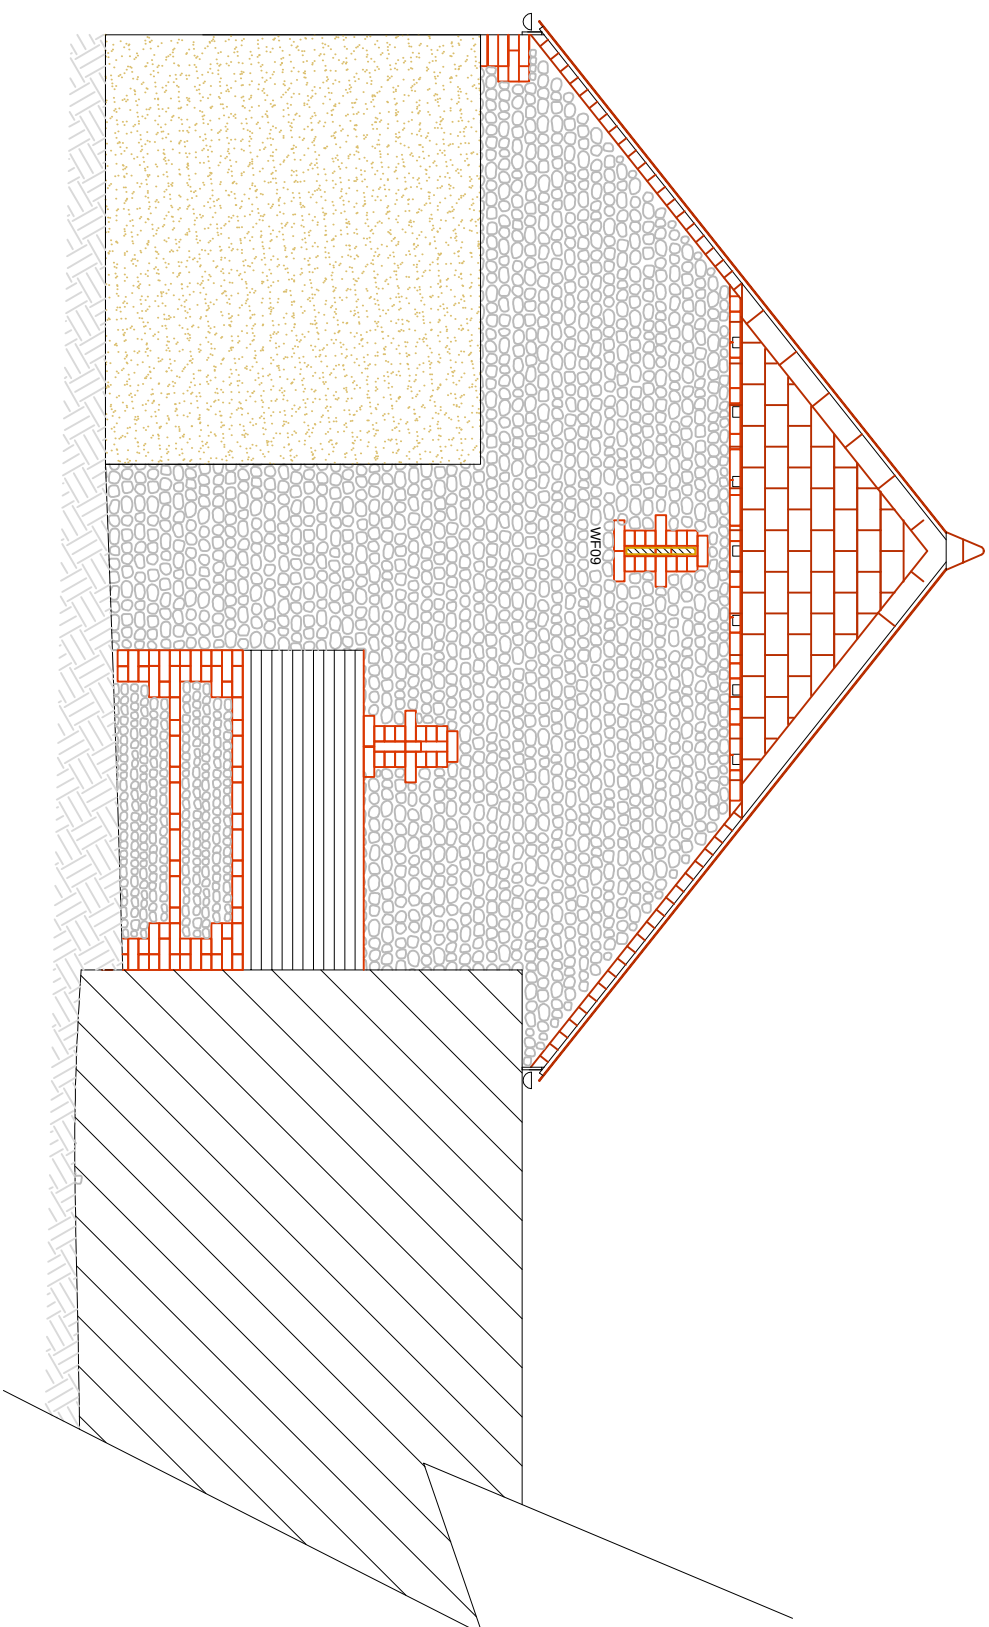

07
006 SOUTH ELEVATION

PROPOSED ELEVATIONS

NOTES :

DATE	REV.	COMMENTS
16-01-12	A	Planning Issue
25-01-12	B	Proposed fenestration revised
21-03-12	C	Proposed fenestration revised
27-03-12	D	Elevations revised
11-04-12	E	Patent Glazing over west entrance removed
13-08-12	F	Cowl added - Barn doors design revised

PLANNING ISSUE

felbo
designs

1 Forenells, South Helling - Farnfield Q001 PC,
tel: 01723 62 88 88
email: info@felbo.com

Botnash Developments - The Old Barn - Farning
The Old Barn - Proposed Elevations

DRAWING NO. **3214/010** DRAWN **AF** SCALE **1:50 A1** DATE **Aug/12** REV. **F**

This drawing is submitted for planning purposes and is only representative and subject to site survey. All dimensions are to be checked on site.
Dimensions, areas and levels where given are only approximate and subject to site survey. All dimensions are to be checked on site.
Figured dimensions only are to be taken from this drawing.
The architect's drawings are to be used for planning purposes and are not to be used for construction purposes.
The architect's drawings are to be used for planning purposes and are not to be used for construction purposes.
The architect's drawings are to be used for planning purposes and are not to be used for construction purposes.