


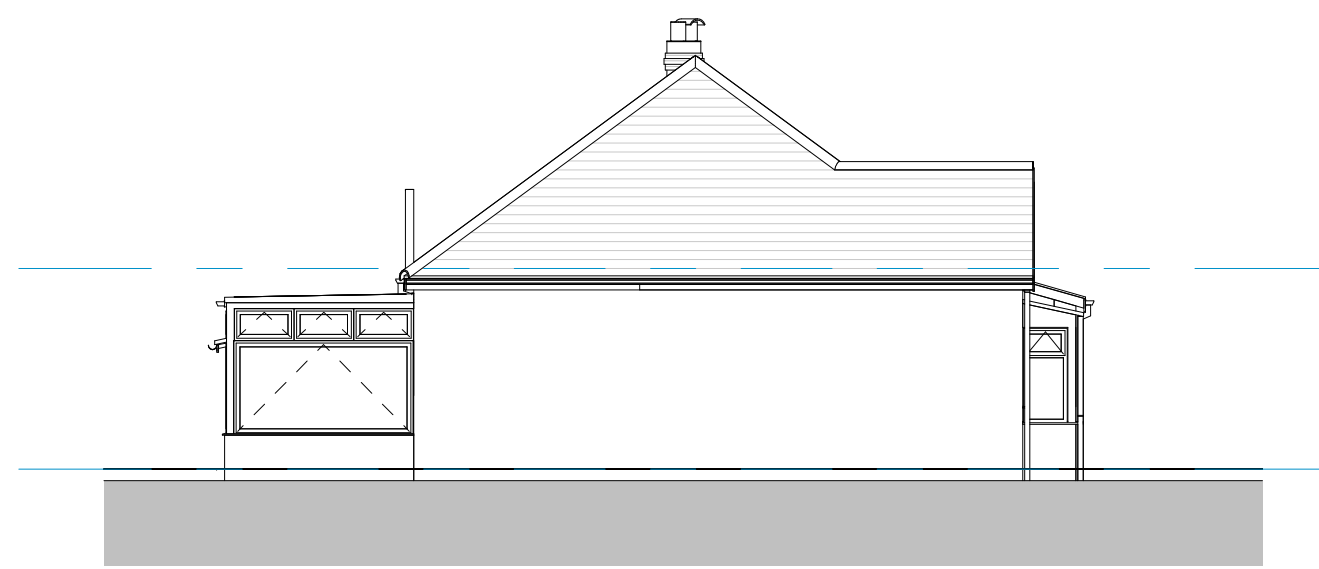

Existing North/West Elevation

1 : 100



Existing South/East Elevation

1 : 100




Existing South/West Elevation

1 : 100



Existing North/East Elevation


1 : 100

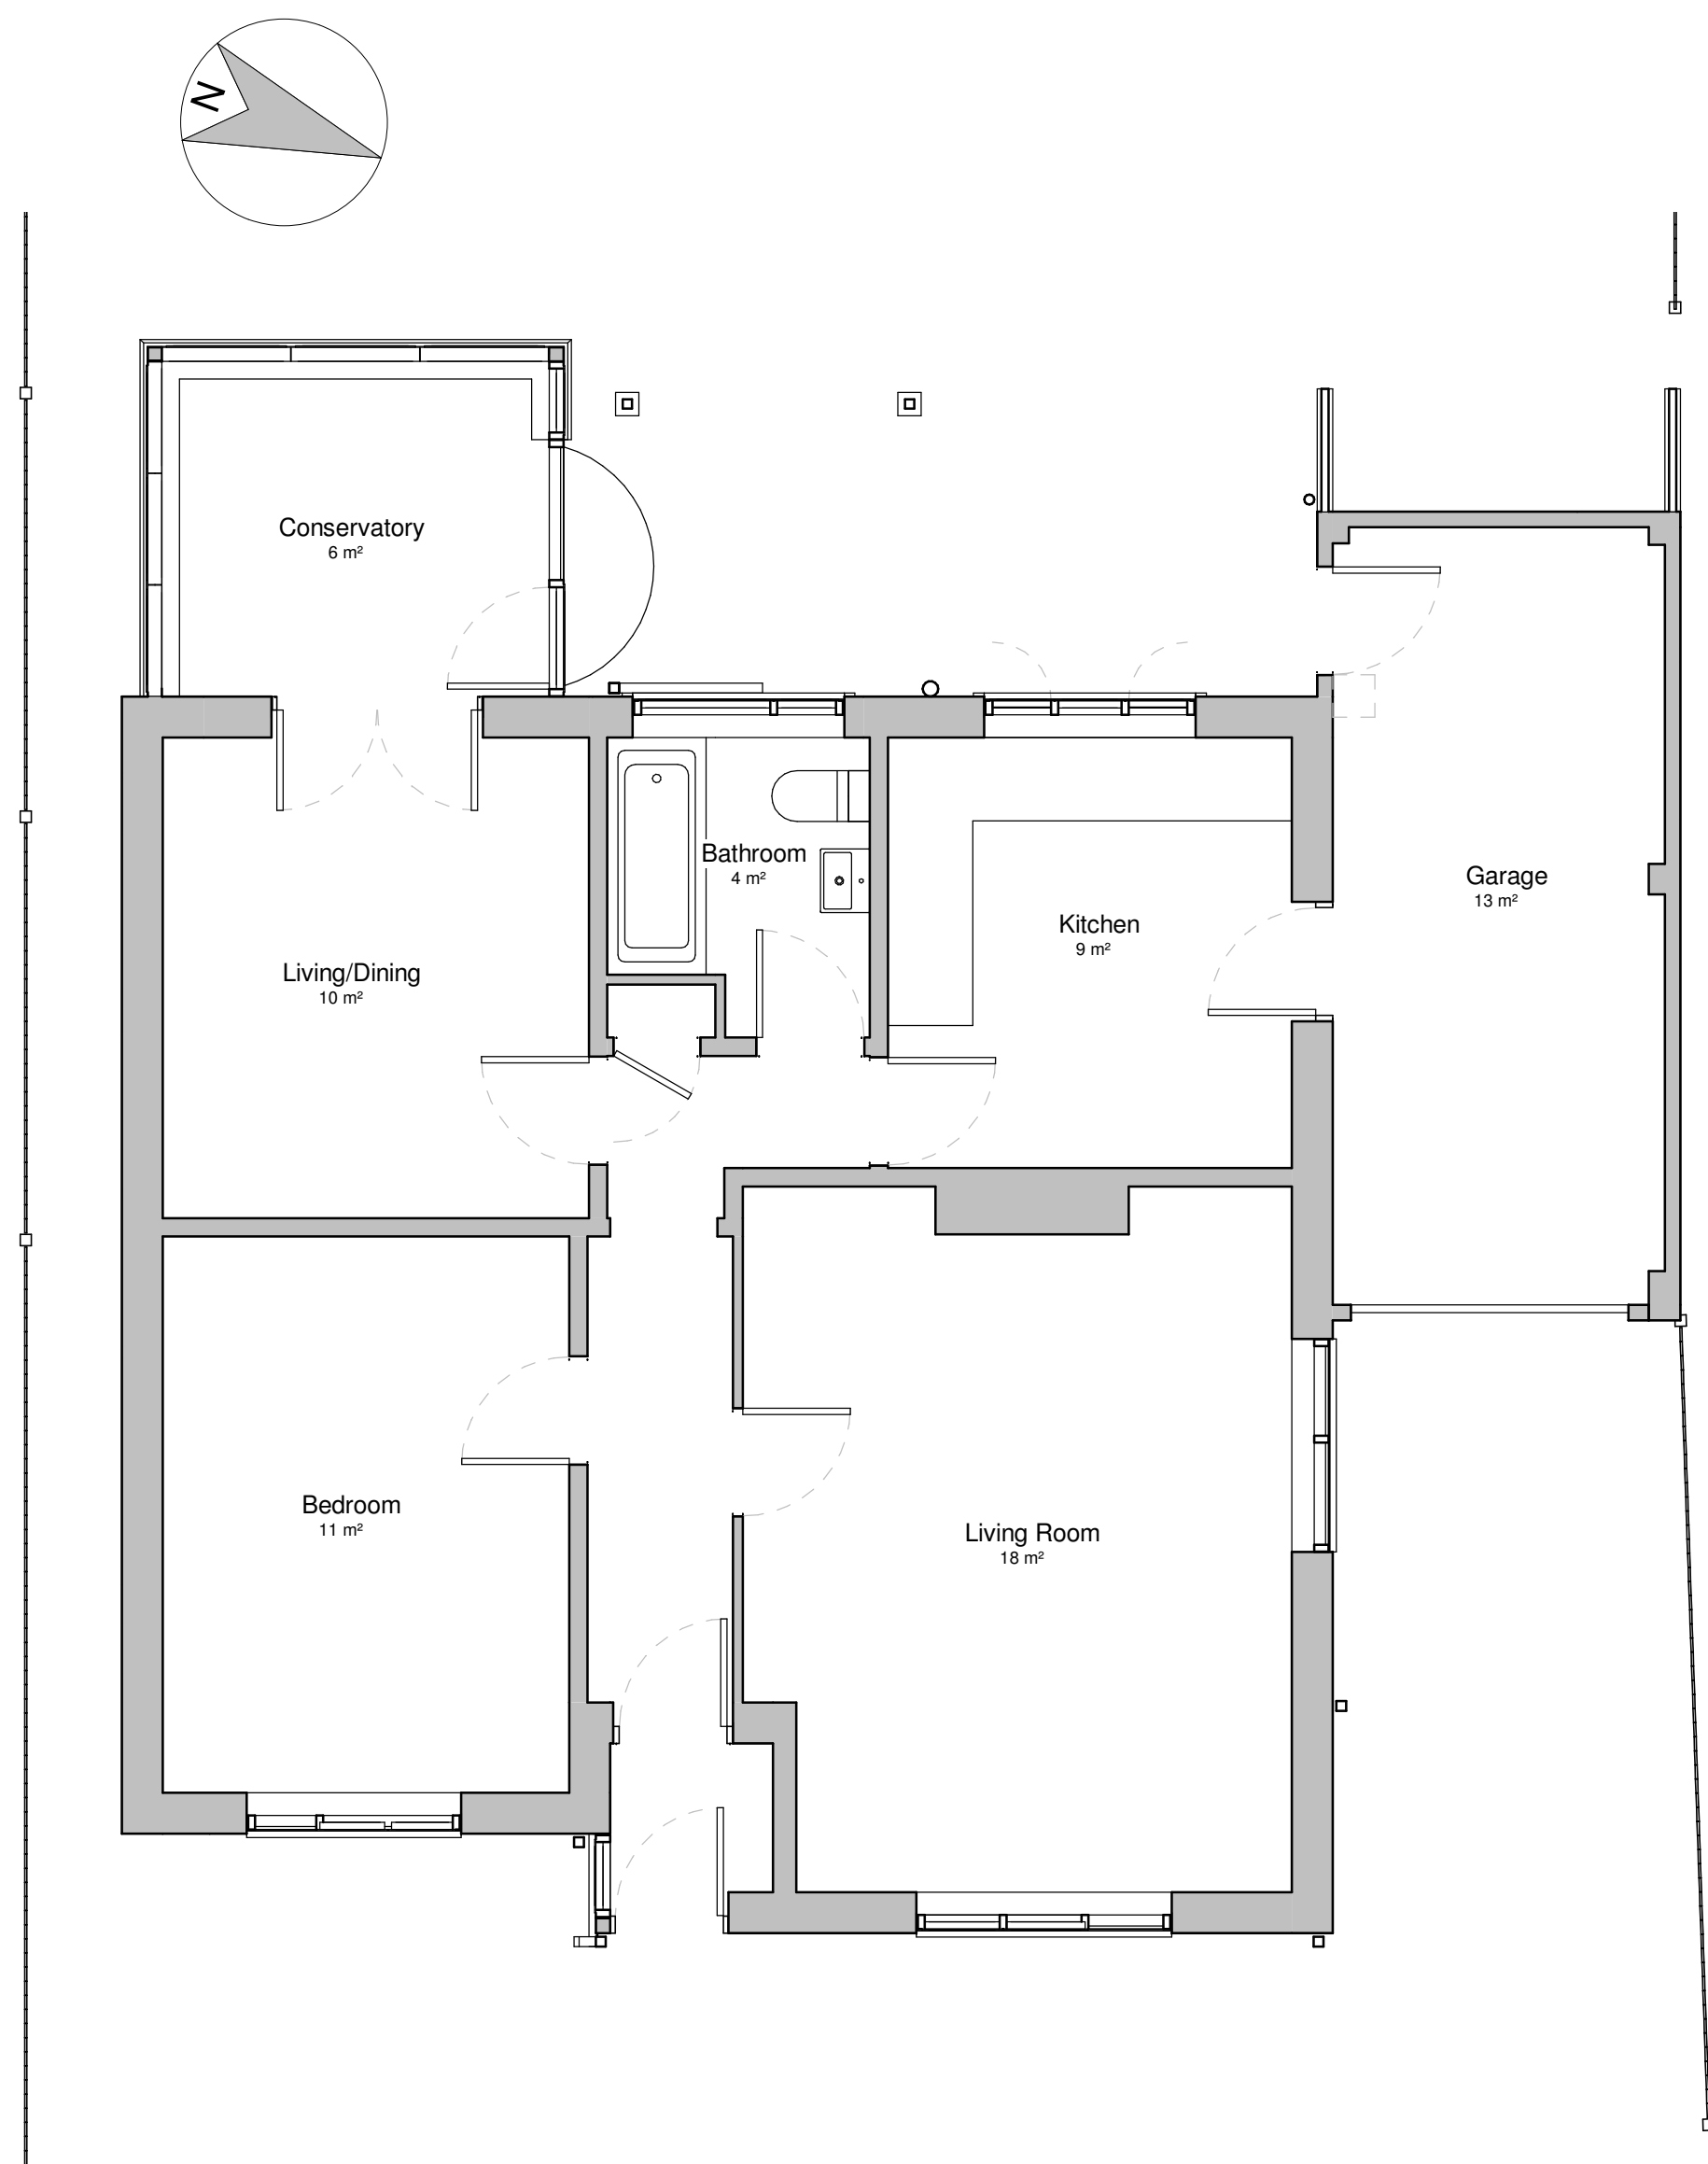

Existing Ground Floor

1 : 50

1:50 @ A1 / 1:100 @ A3

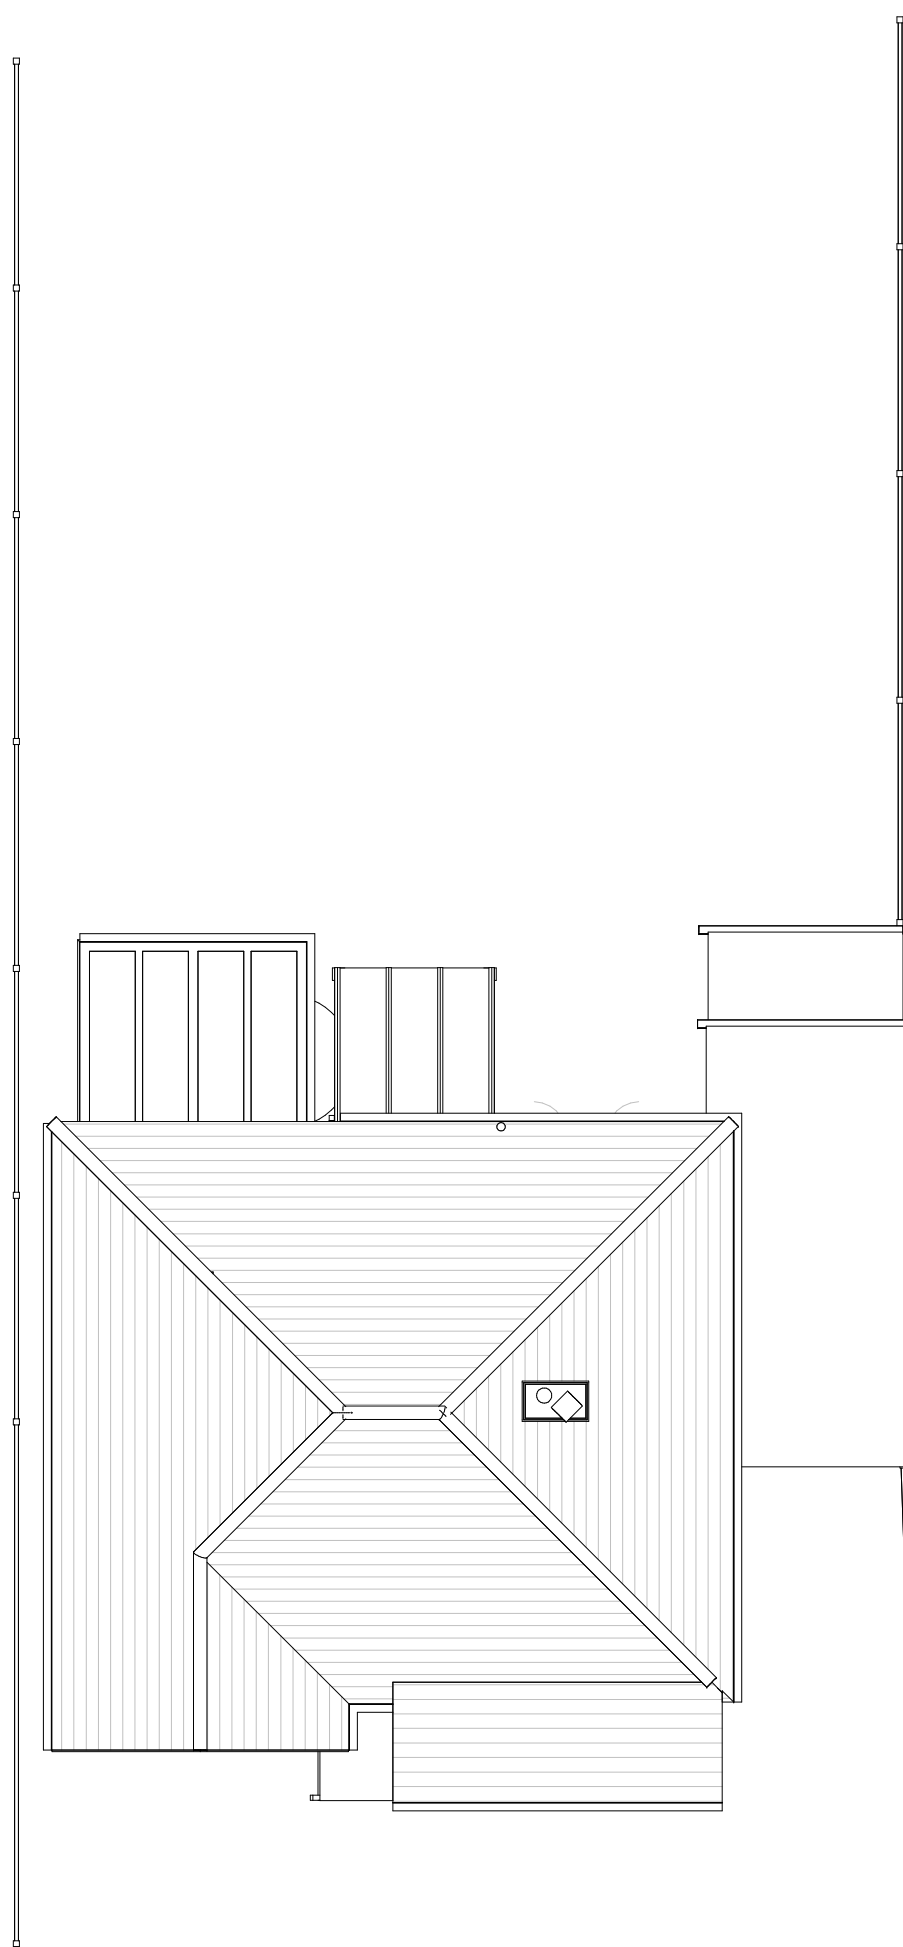


Existing Roof Plan

1 : 100

1:100 @ A1 / 1:200 @ A3



Rev.	Description	Date
P01	Issued to client	04.06.21
P02	Issued for CLD	13.06.21

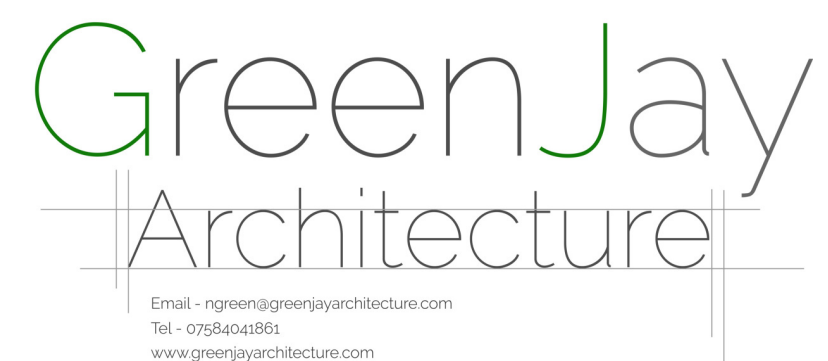

Client
Mr Russell Stacey

Project
21 Highdown Way, Ferring

Sheet
Existing Plan & Elevations

Project number	210519
Date	19.05.21
Drawn by	NG

GA002

Scale
SCALE VARIES