
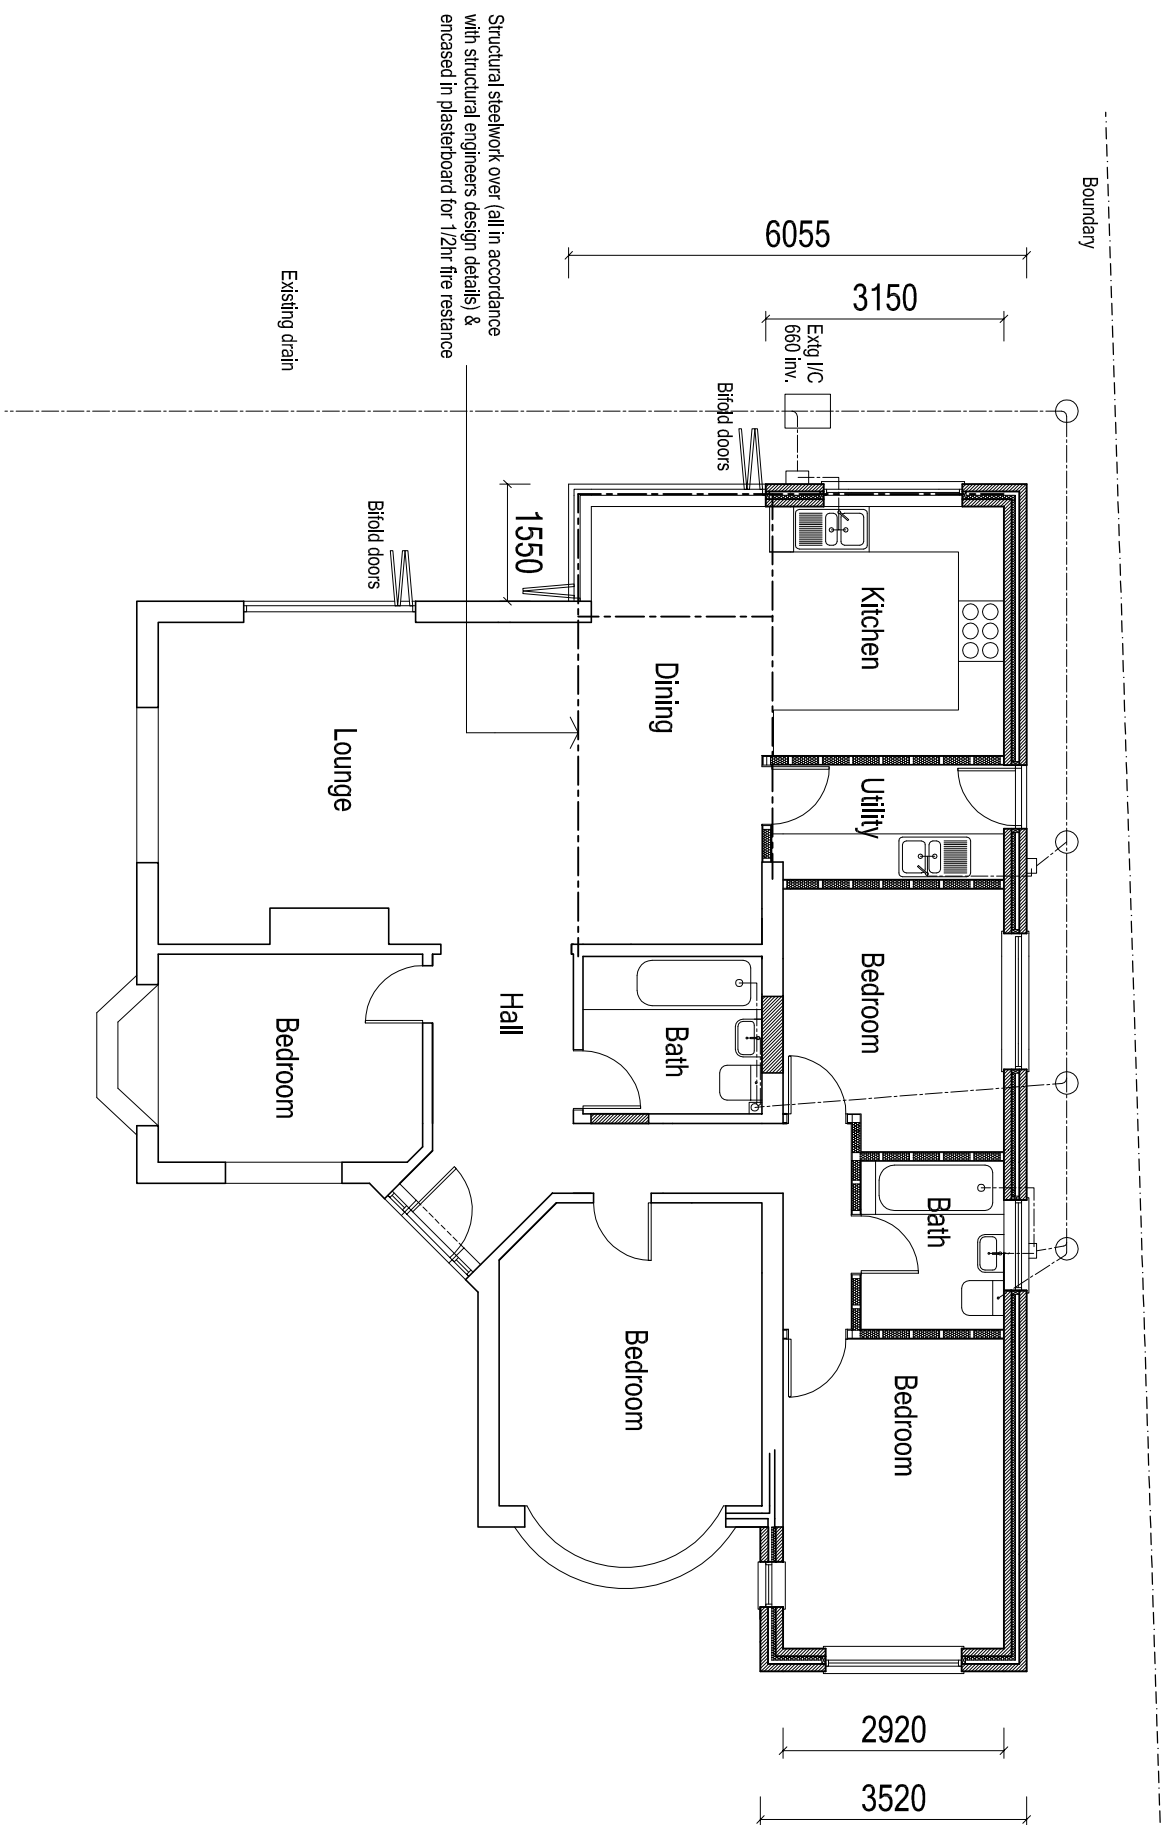


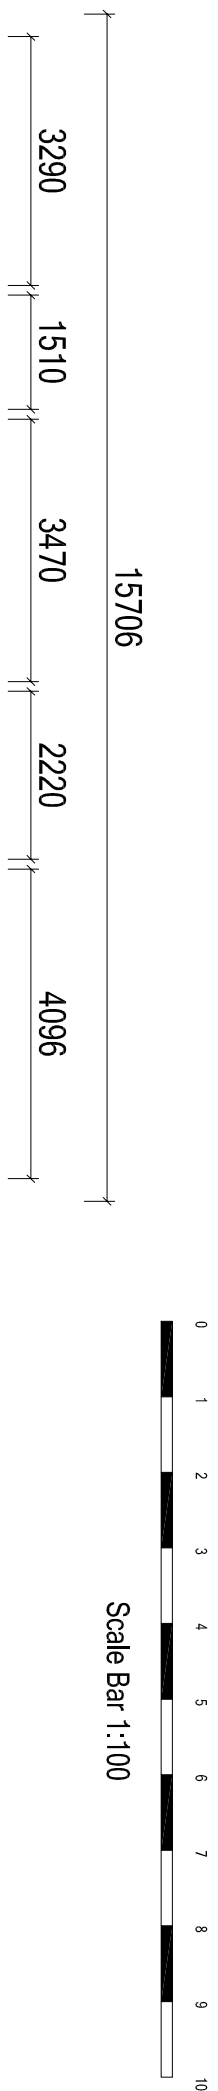

PROPOSED FLOOR PLAN 1:50

GENERAL

This drawing to be read in conjunction with Construction Notes ref: C/NS065 & Structural Engineers Design Details

Contractor to verify **all** dimensions and angles etc on site prior to work commencing.

All parts & structure that are inaccessible including underground and lifts have not been inspected and may need to be exposed where required by structural engineer or building control for stability where taking additional loads.

Services including electrical/plumbing & heating etc to clients instructions.

The client is reminded of his or her obligations under the Construction (Design & Management) Regulations 2015, particularly to appoint (in writing) a main contractor who will take over the project management responsibilities on behalf of the client throughout the construction phase where required to do so under the regulations

The property owner is reminded of the requirement to serve a Party Structure Notice on any adjoining property owner should they need to do so under the requirements of the Party Wall etc Act 1996

ARW Design	DRAWING TITLE: PROPOSED FLOOR PLAN PROJECT: SINGLE STOREY SIDE & REAR EXTENSION	LOCATION: 30, SEA LAKE, FERRING CLIENT: S. KING	SCALE: AS NOTED @ paper size A3 DATE: JAN 2021	DRAWN: ARW	DRAWING NO: 5065/1
				REVISION:	