



2 Site Plan
1 : 500

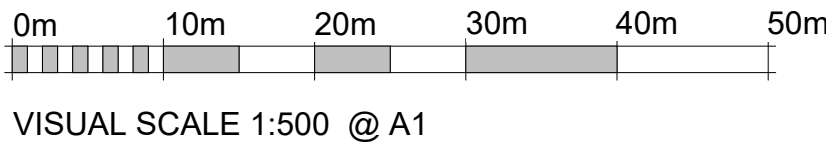

1 Location Plan
1 : 1250

 

VISUAL SCALE 1:1250 @ A1

All dimension to be verified on site, any discrepancies to be reported to Designer prior to setting out or ordering of any materials.	
This drawing has been produced for the specific client and project identified below and is not intended for use by any other person or for any other purpose.	
This drawing is protected under The Copyright, Designs and Patents Act 1988.	
REVISIONS	
Client	
Ms K Knight	
Project Address	
3 Brookside Close Ferring WORTHING BN12 6QD	
Project	
Conversion of Garage and Parking Area	
Drawing Title	
Existing Site and Location Plan	
Drawing number	Rev
AP/03/21/101	
Scale:	Paper Size:
As indicated	