



2 Site Plan
1 : 500

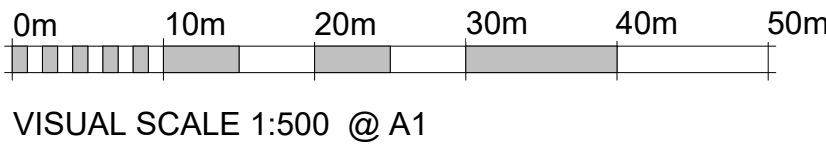

1 Location Plan
1 : 1250

 

VISUAL SCALE 1:1250 @ A1

All dimension to be verified on site, any discrepancies to be reported to Designer prior to setting out or ordering of any materials.

This drawing has been produced for the specific client and project identified below and is not intended for use by any other person or for any other purpose.

This drawing is protected under The Copyright, Designs and Patents Act 1988.

Revisions	

Client
Ms K Knight

Project Address
**3 Brookside Close
Ferring
WORTHING
BN12 6QD**

Project
Conversion of Garage and Parking Area

Drawing Title
Proposed Site and Location Plan

Drawing number AP/03/21/103	Rev A
---------------------------------------	-----------------

Scale: As indicated	Paper Size:
-------------------------------	-------------