




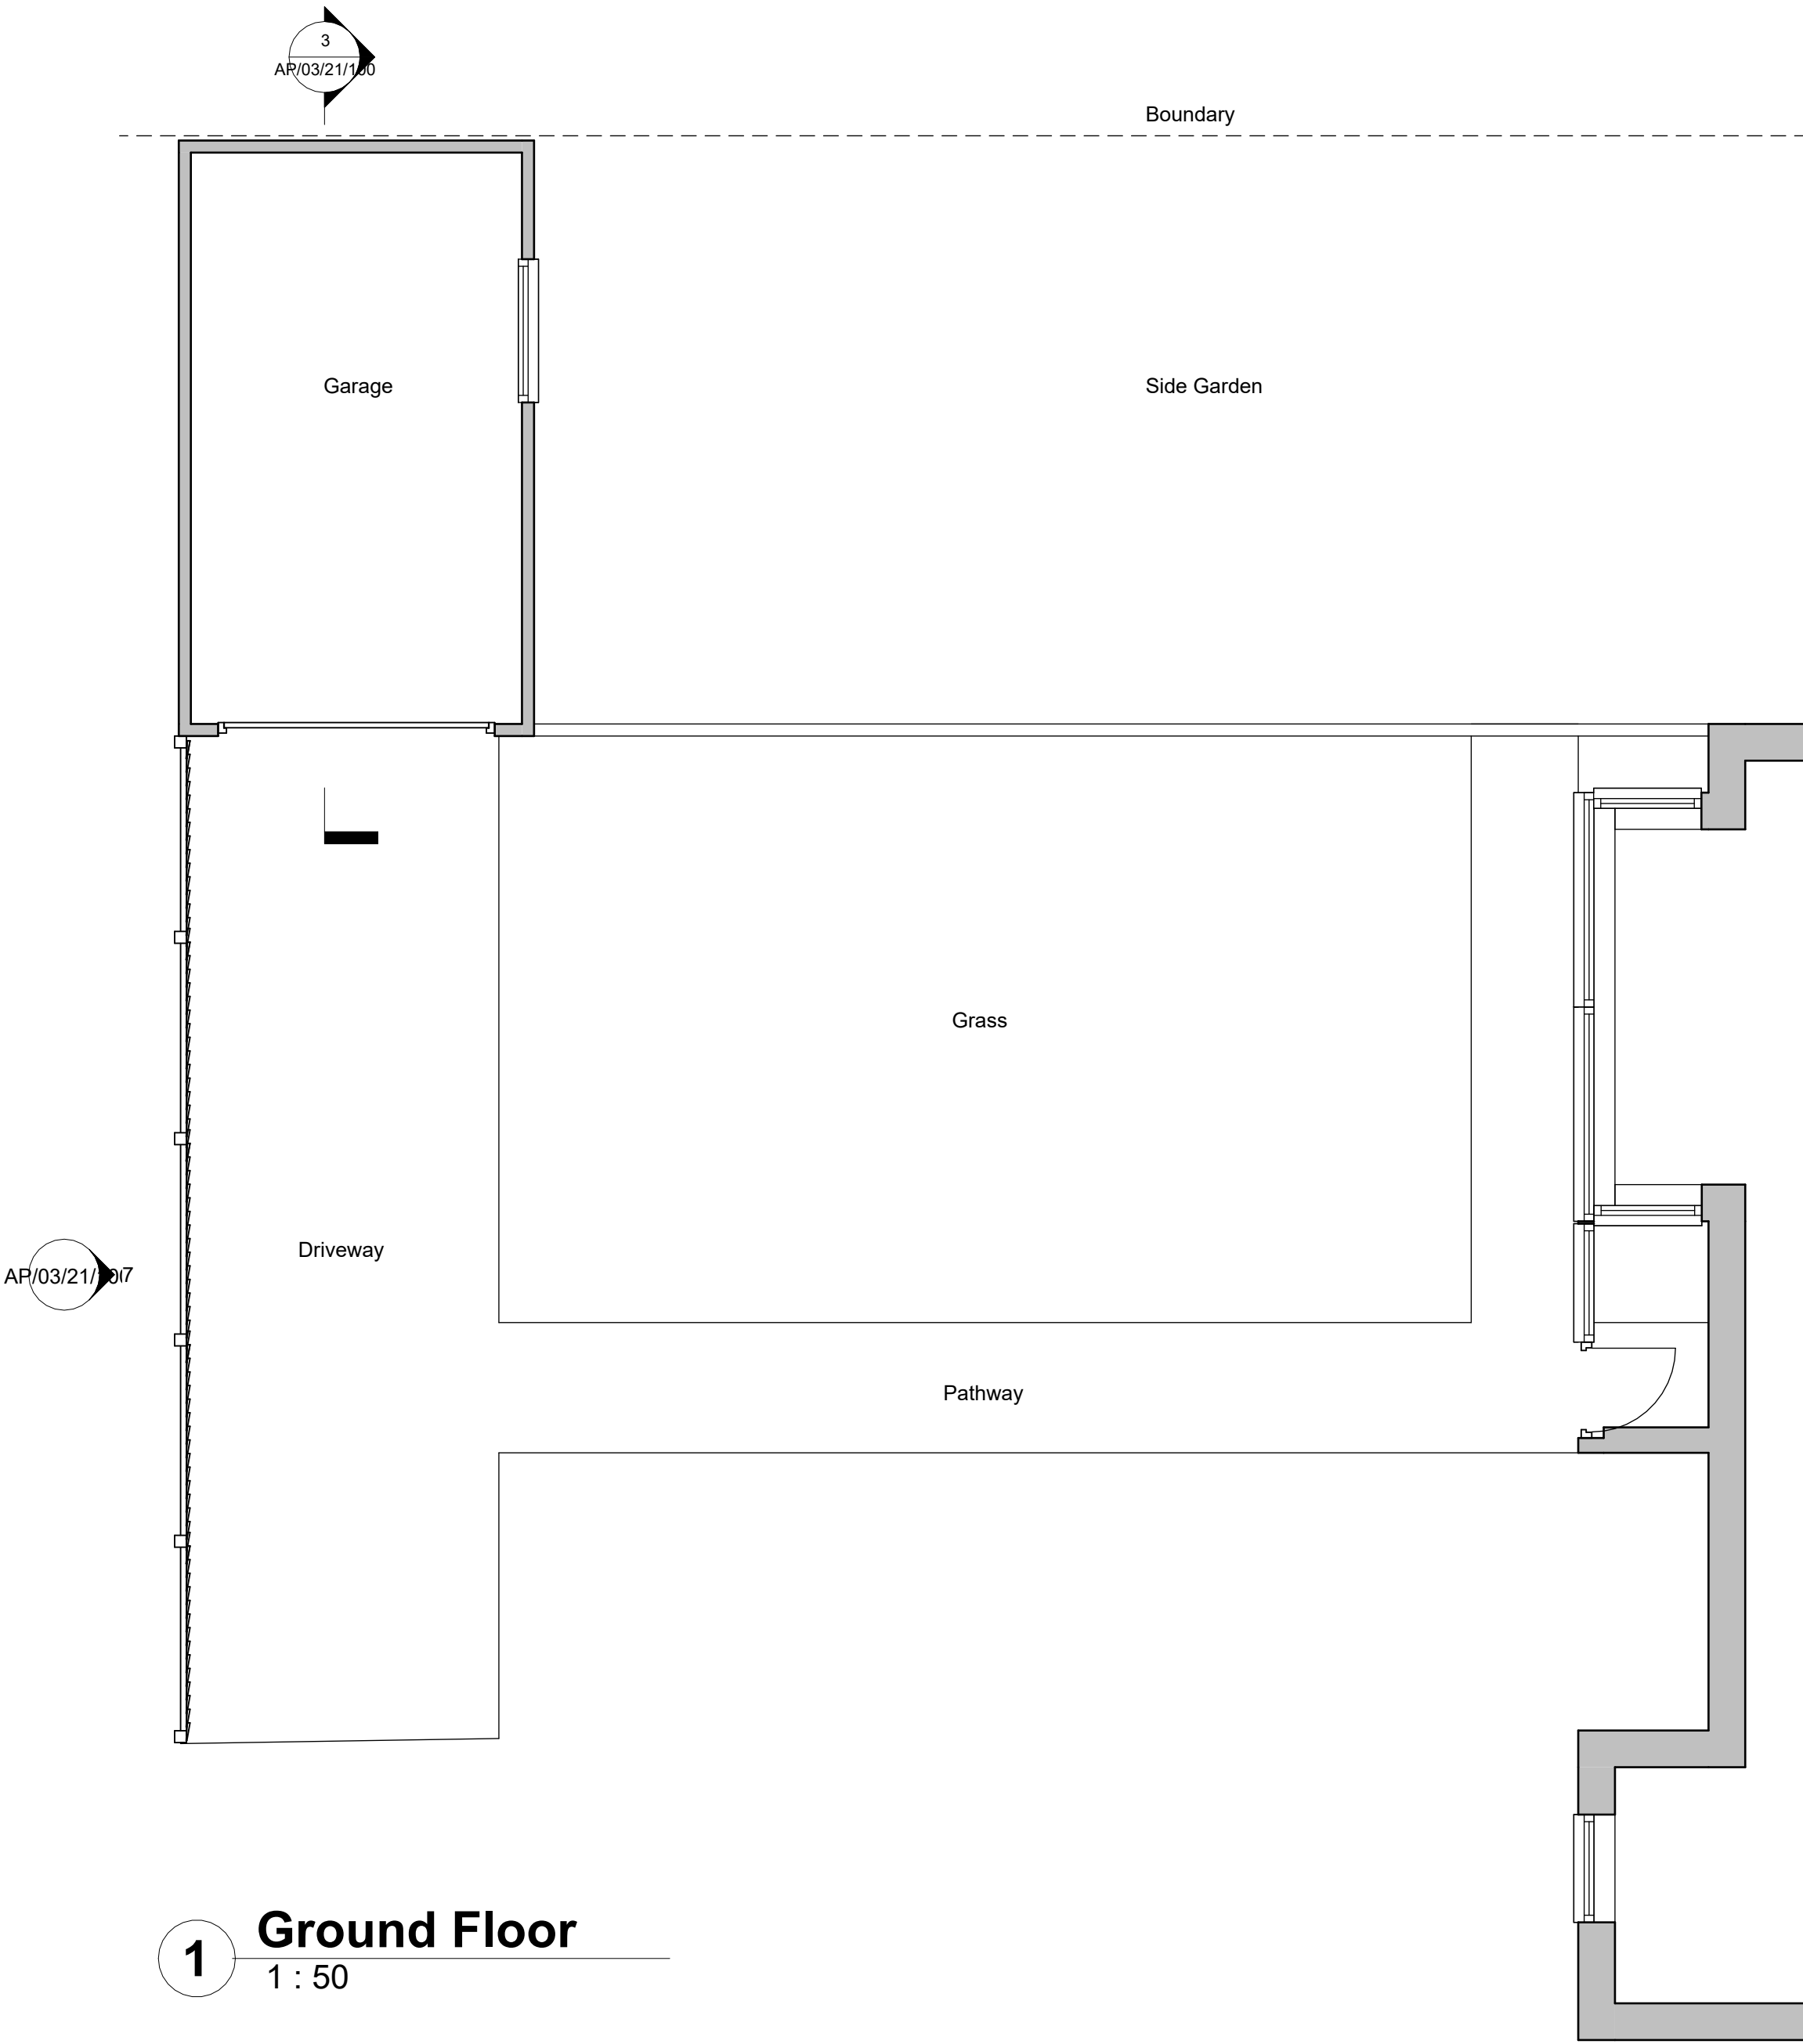


1 Ground Floor
1 : 50

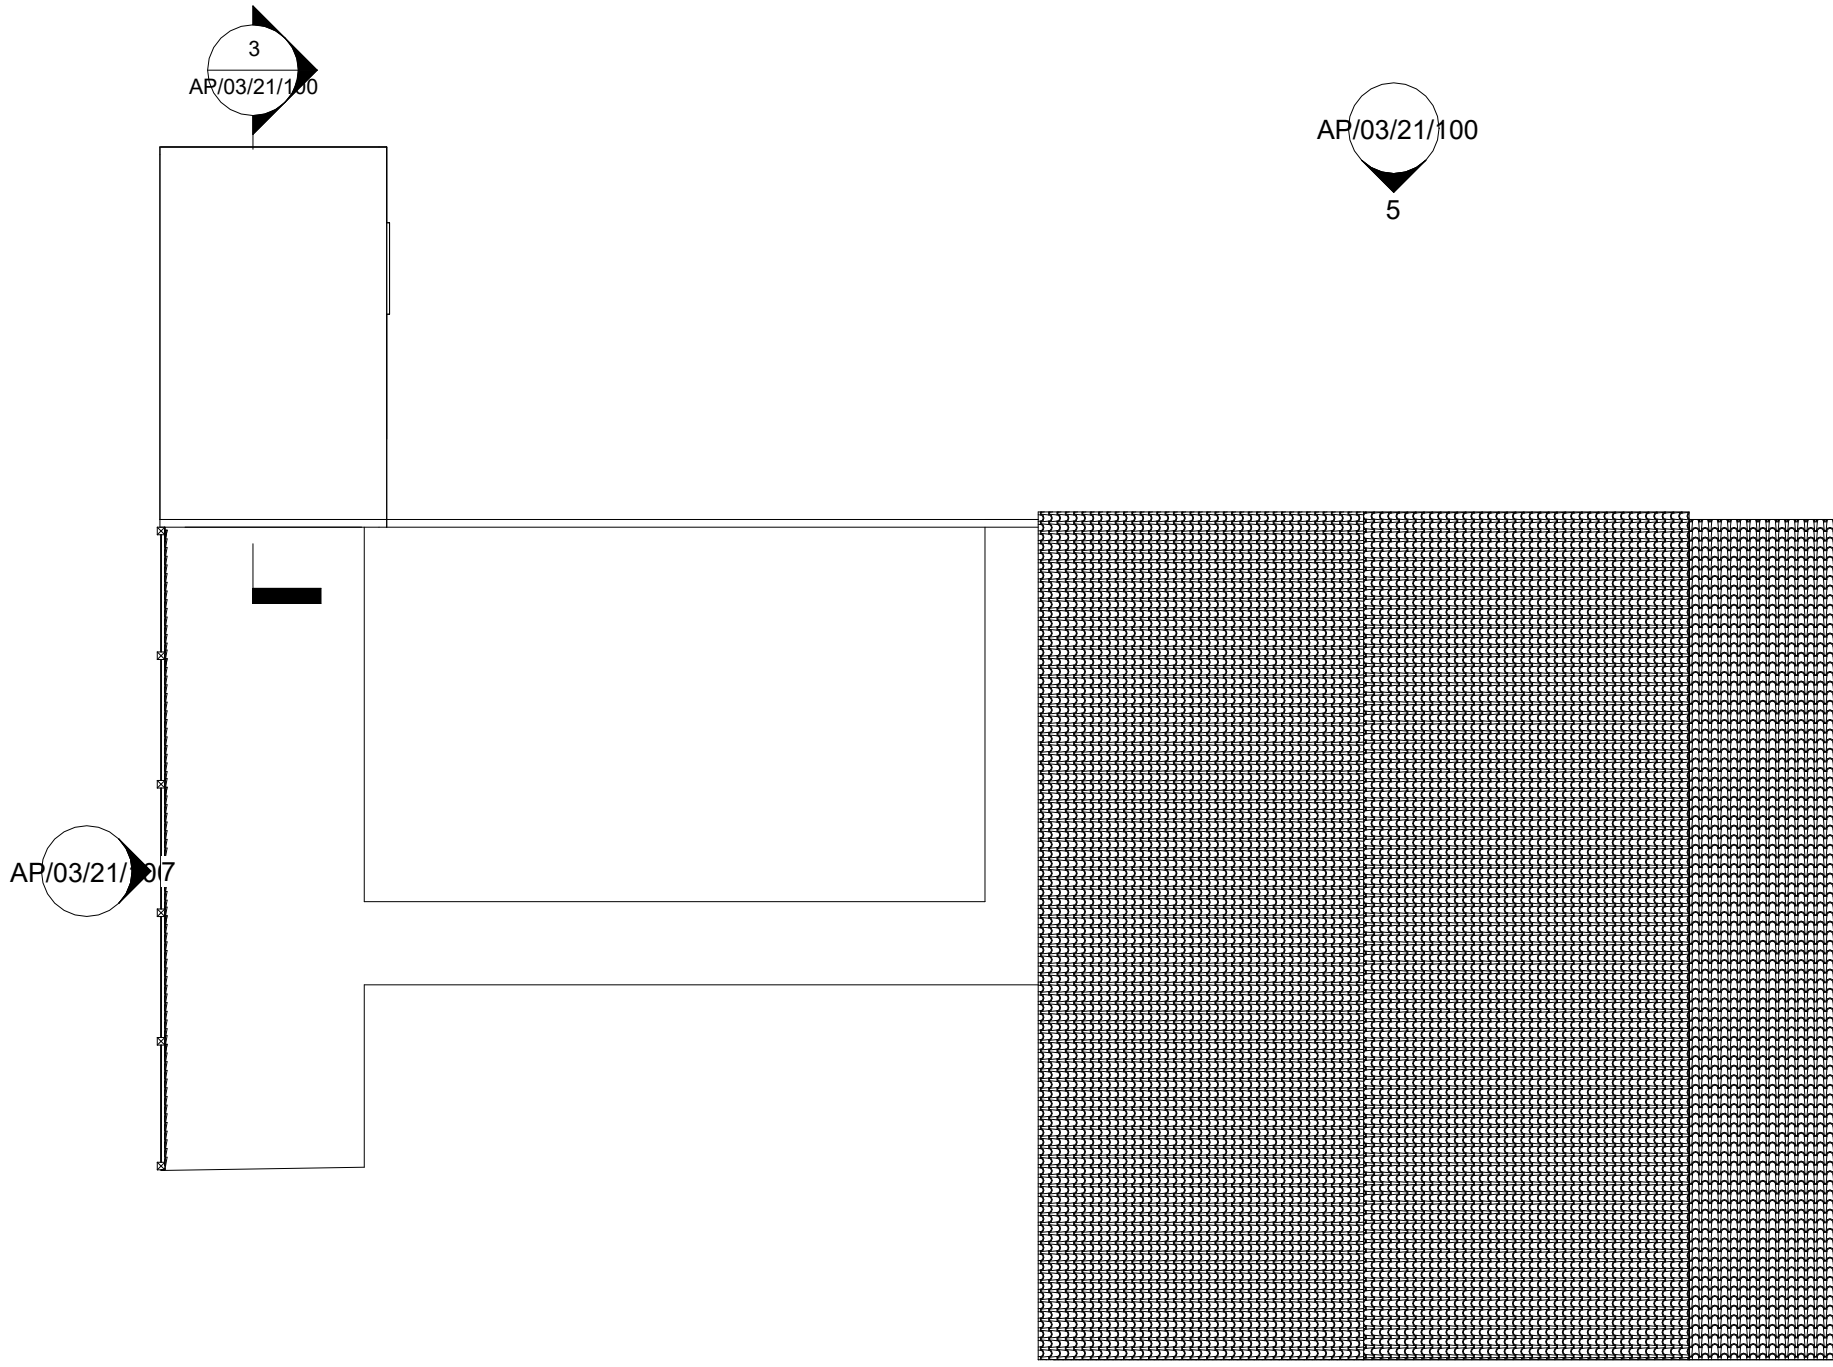


4 Roof Plan
1 : 100

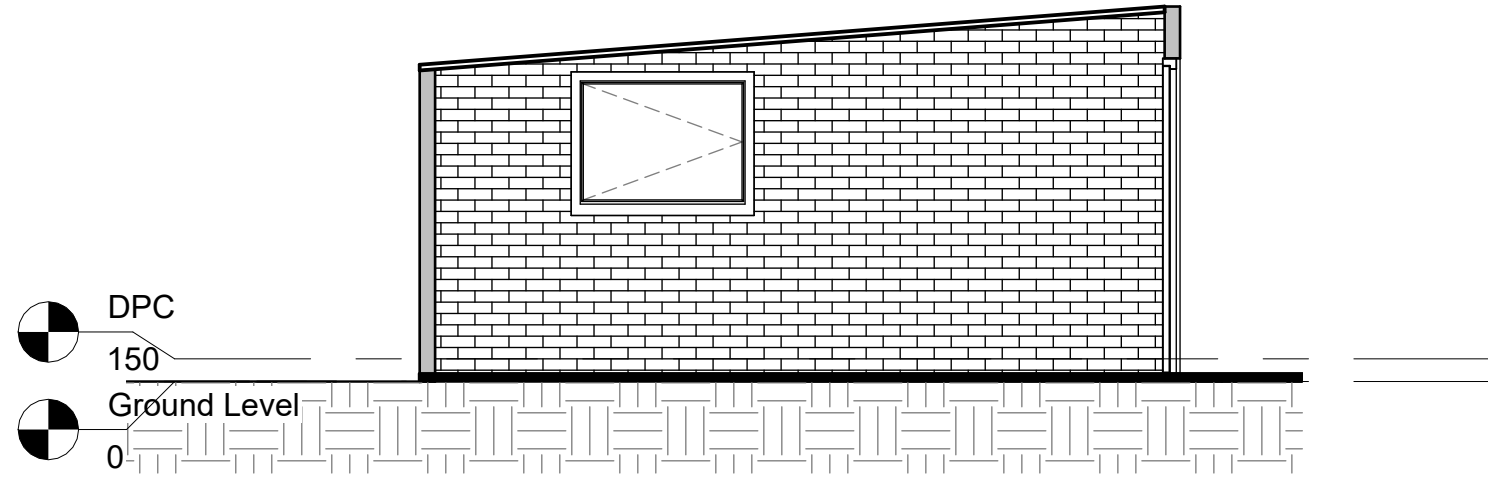


3 Section A-A
1 : 50

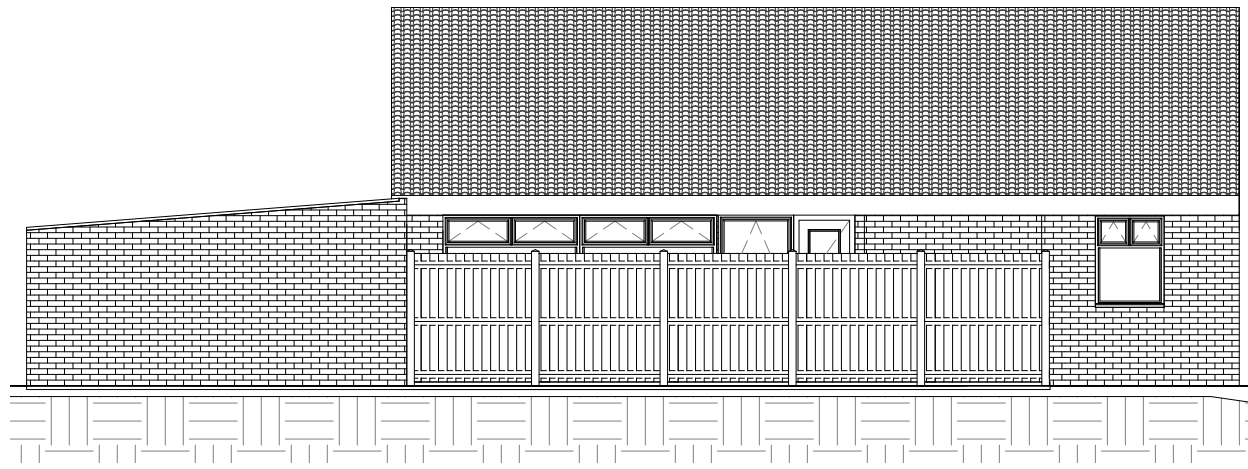



7 Side Elevation.
1 : 100

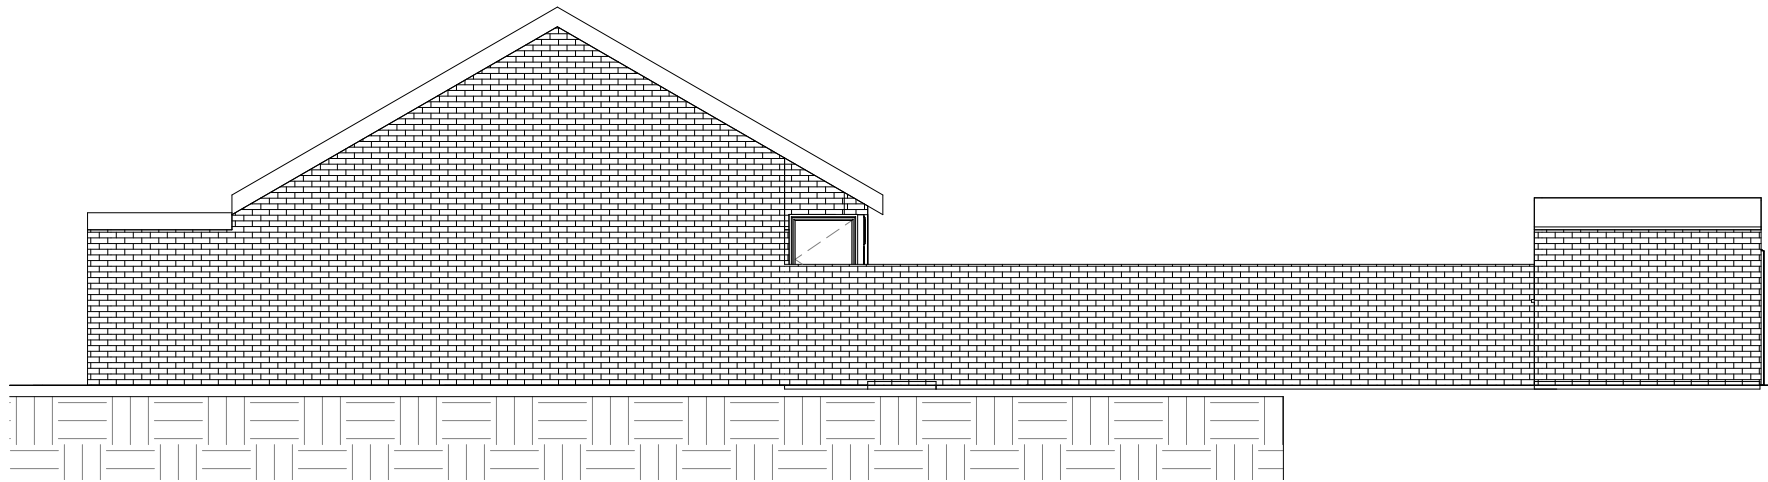

5 Rear Elevation
1 : 100

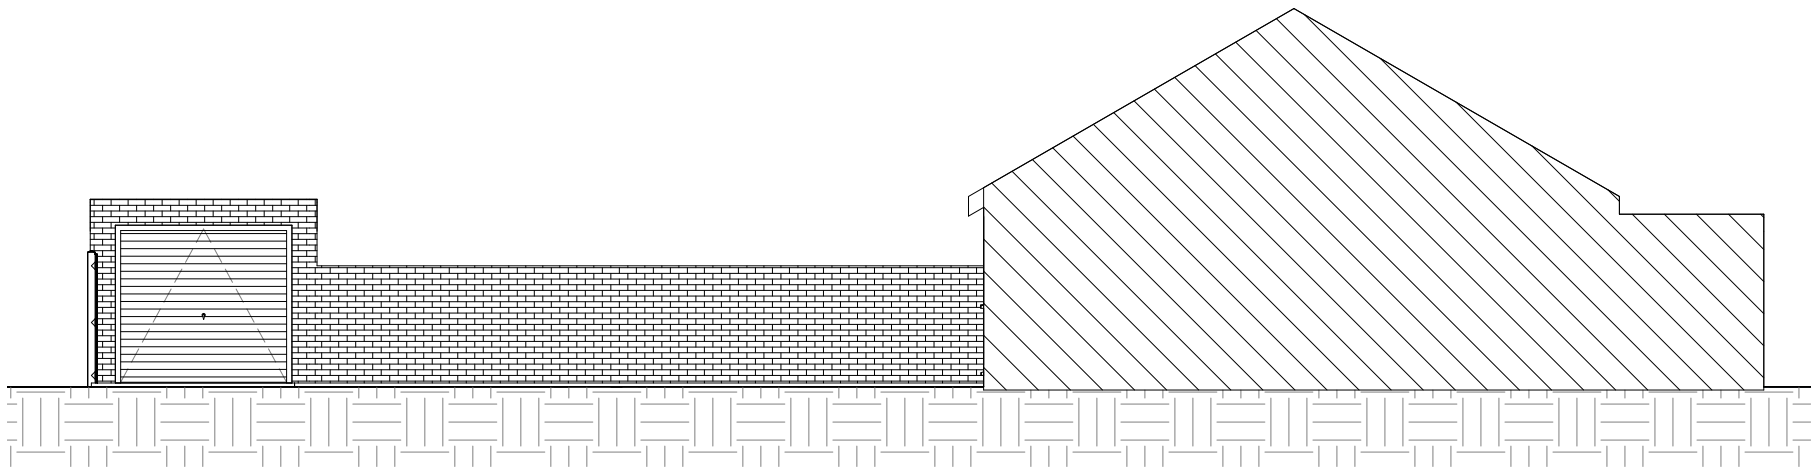

6 Front Elevation
1 : 100

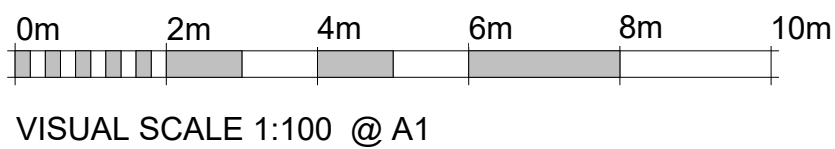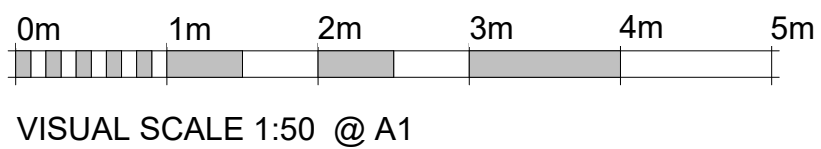

All dimension to be verified on site, any discrepancies to be reported to Designer prior to setting out or ordering of any materials.

This drawing has been produced for the specific client and project identified below and is not intended for use by any other person or for any other purpose.

This drawing is protected under The Copyright, Designs and Patents Act 1988.

Revisions	

Client
Ms K Knight

Project Address
3 Brookside Close
Ferring
WORTHING
BN12 6QD

Project
Conversion of Garage and Parking Area

Drawing Title
Existing Plans & Elevations

Drawing number AP/03/21/100	Rev
--------------------------------	-----

Scale: As indicated	Paper Size: A1
------------------------	-------------------