


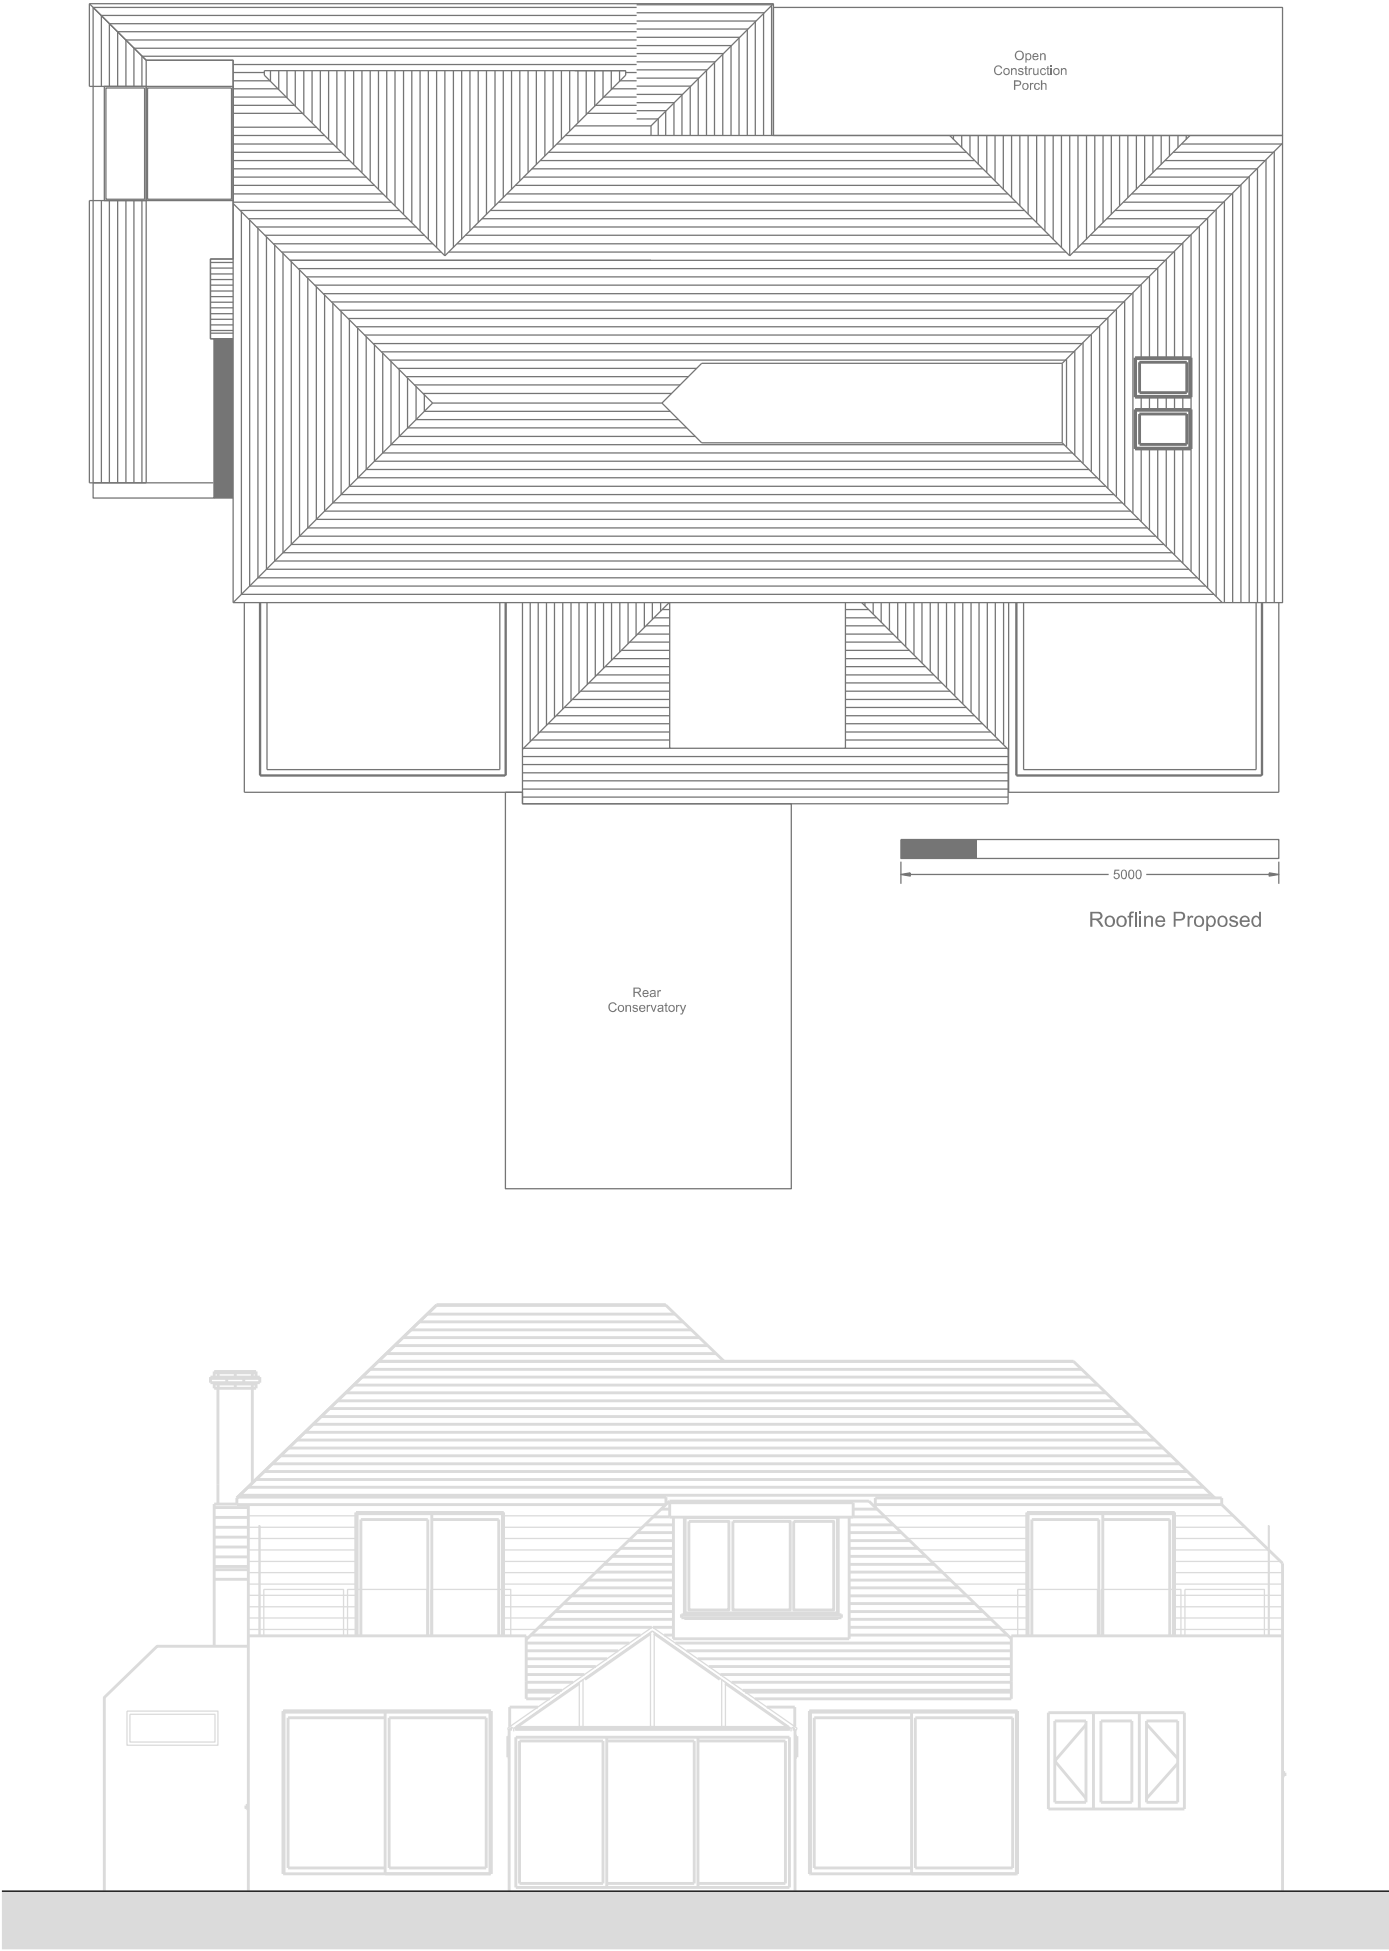

Notes:		
• This drawing is copyright, Three Percent Ltd.		
• All discrepancies on this drawing are to be reported to Three Percent Ltd.		
• Do not modify any element of this drawing.		
• Use drawing only for purpose(s) issued.		
No		

B	180511	Amended Utility Detail
A	180311	Amended Utility Detail
Rev	Date	Revision Notes
Client / Contractor		
Mr M. Stacey & Mrs F. Webster		
Project		
Waters Edge, Florida Road, BN12 5PE		
Drawing Title		
Roofline - Proposed		
Job No	Date	Scale@A3
3D17-WTS	170801	1:100
Status		
-		
Drawing No		Rev
3D17-WTS-P-10		B

Three Percent

South Elevation