



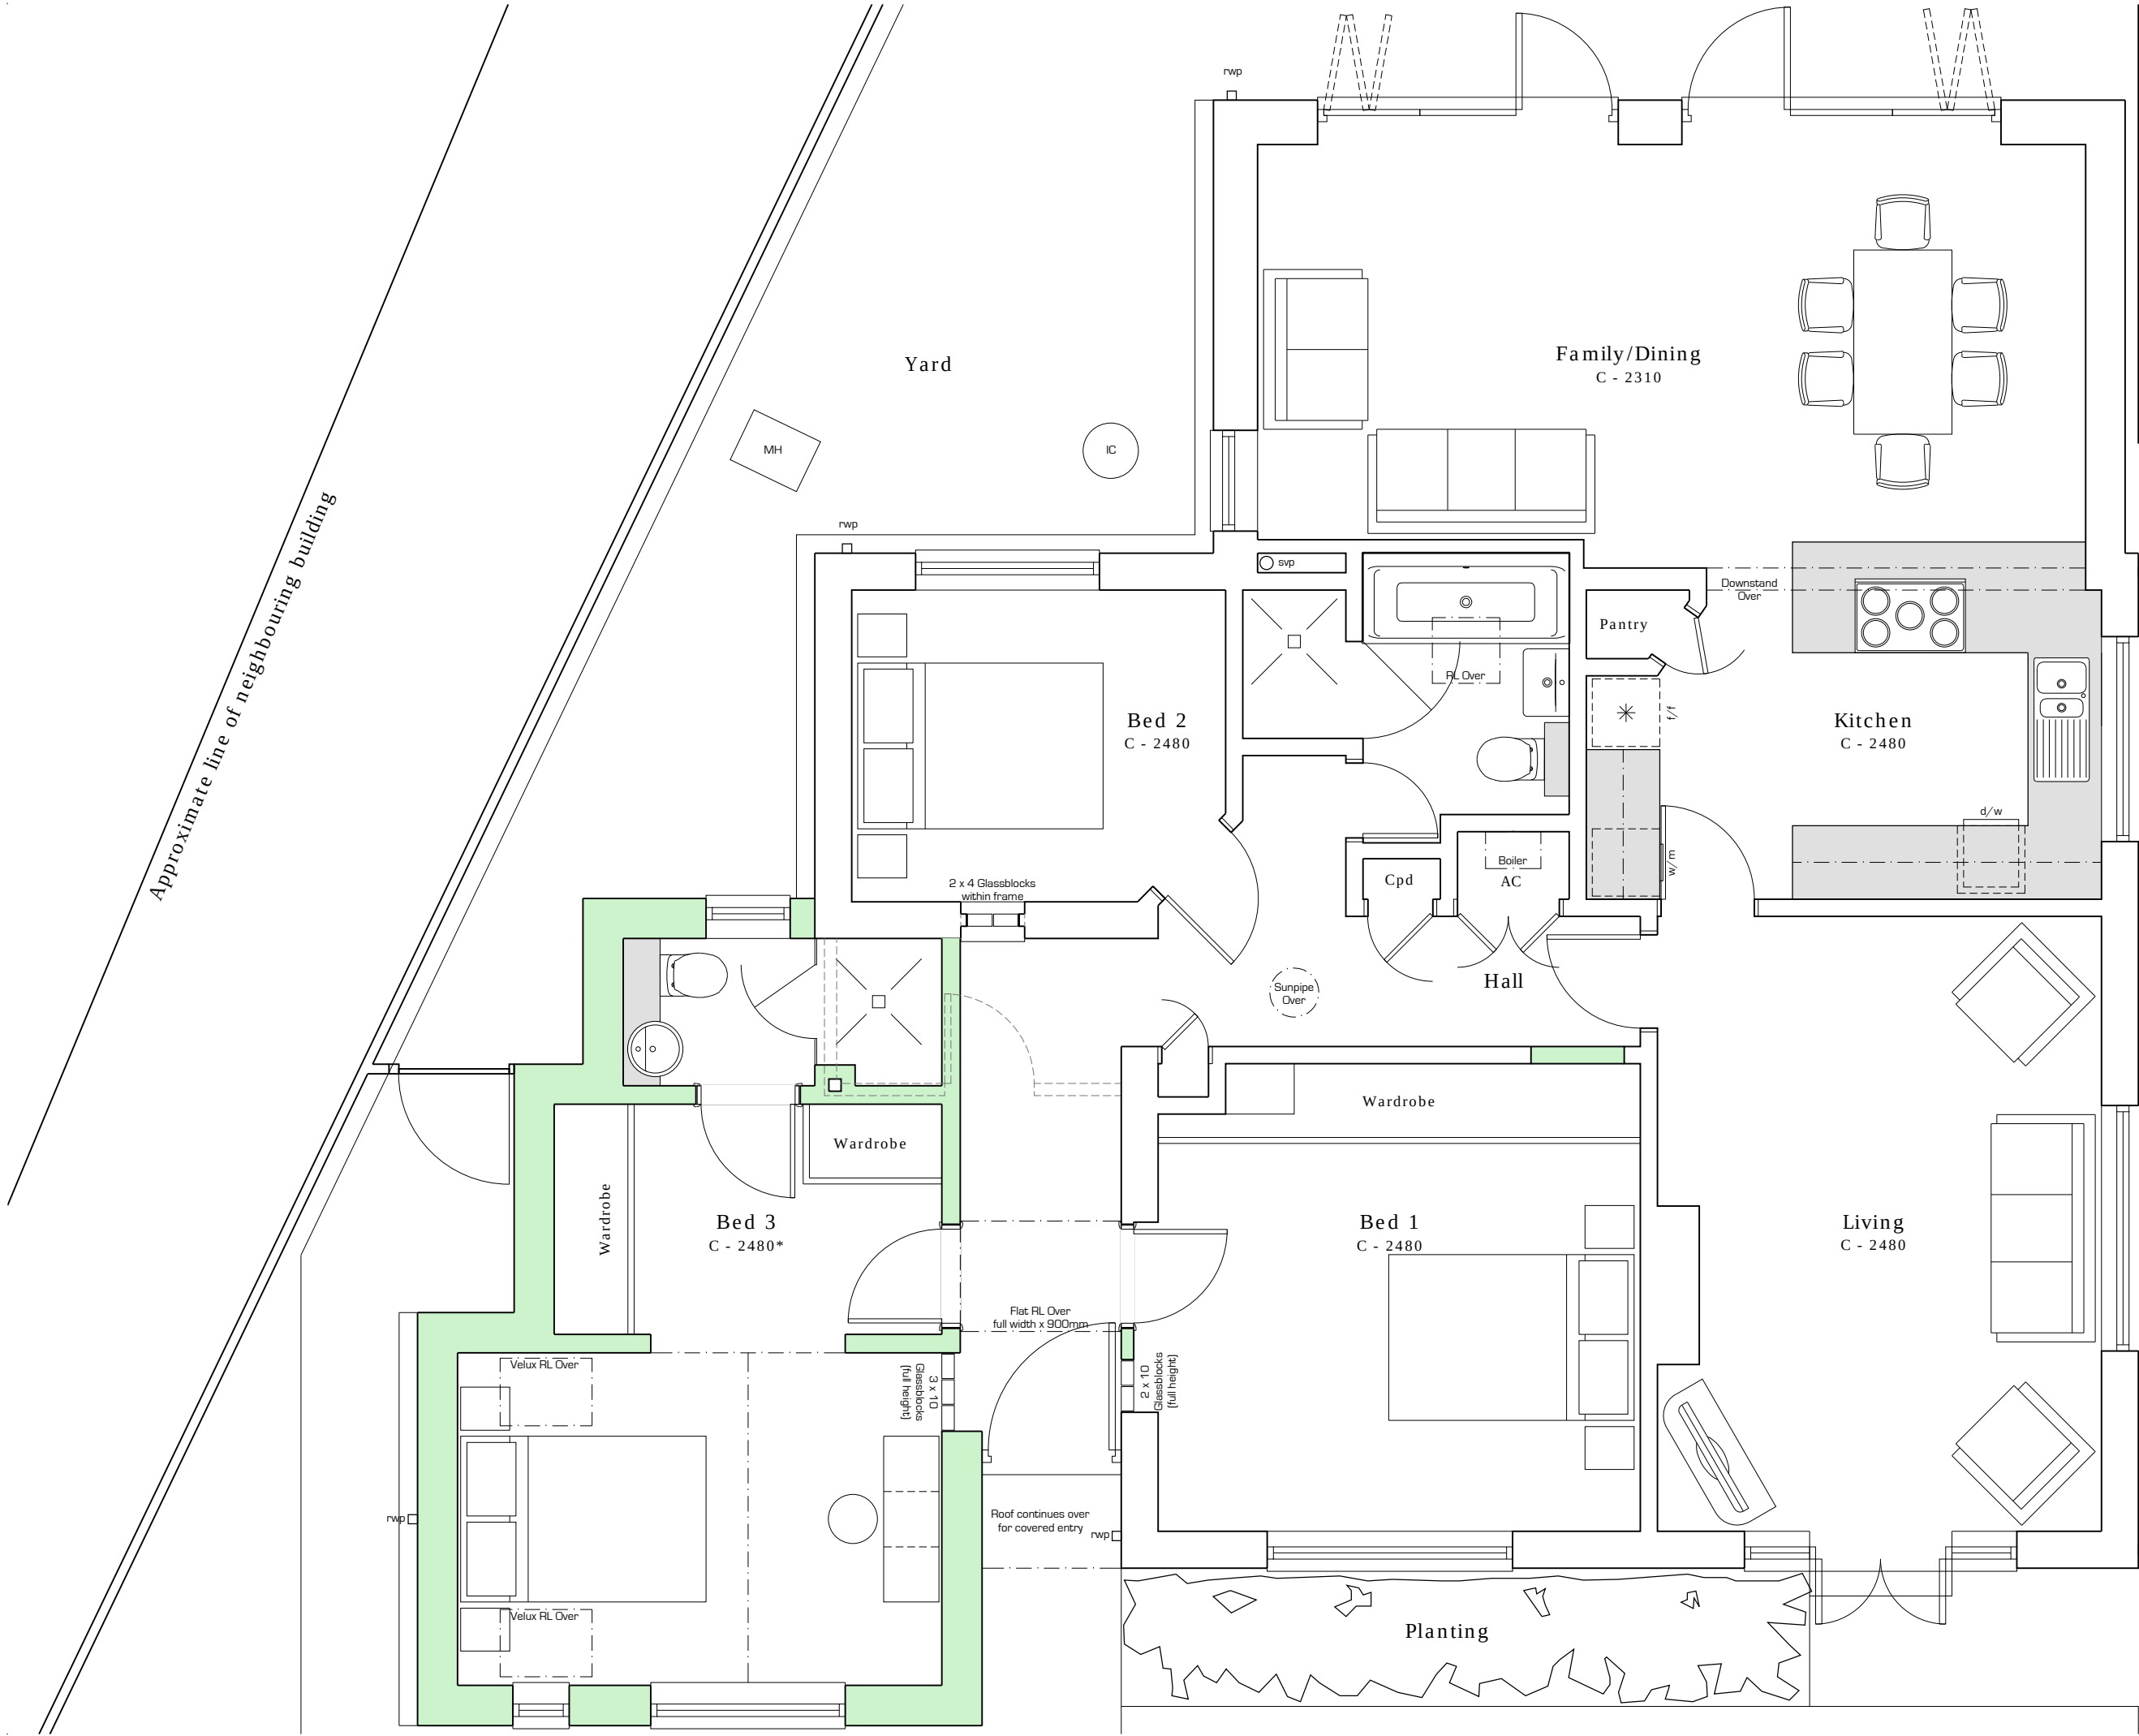

This drawing is the copyright of **Alcove Architecture Ltd**
All dimensions must be checked on site prior to construction
Do not scale this drawing except for Planning Application purposes
Contractor to undertake work in full compliance with statutory requirements

Rev	Amendments	Date
A	Updated following client comments	03/09/19
B	Updated for Planning	26/09/19
C	Minor updates	27/09/19

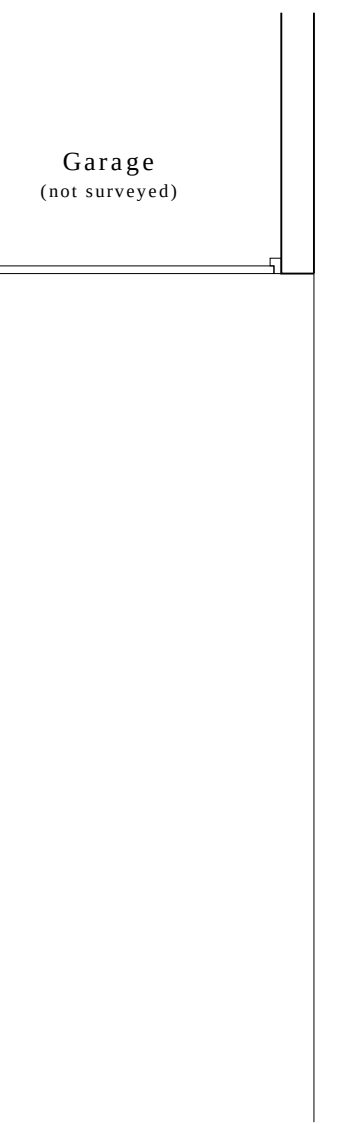

Notes:
Ordnance Survey provided by Messrs Mapserve
Landscape and furniture shown indicatively
Demolition shown in light grey dash. New in green



25a New Broadway Worthing Sussex BN11 4HP
T: 01903 608448 W: alcovearchitecture.co.uk

Project
5 Little Drive
Ferring
BN12 5RF

Drawing Title
Ground Floor Plan as Proposed

Status	Planning	
Scale	1:50@A3	Drawn By JE
Project No.	19114	Date Aug 19
Drawing No.	P105	Revision C

Alcove Architecture Ltd - Registered No. 8543375

ARUN DISTRICT COUNCIL FG/11419/HH