


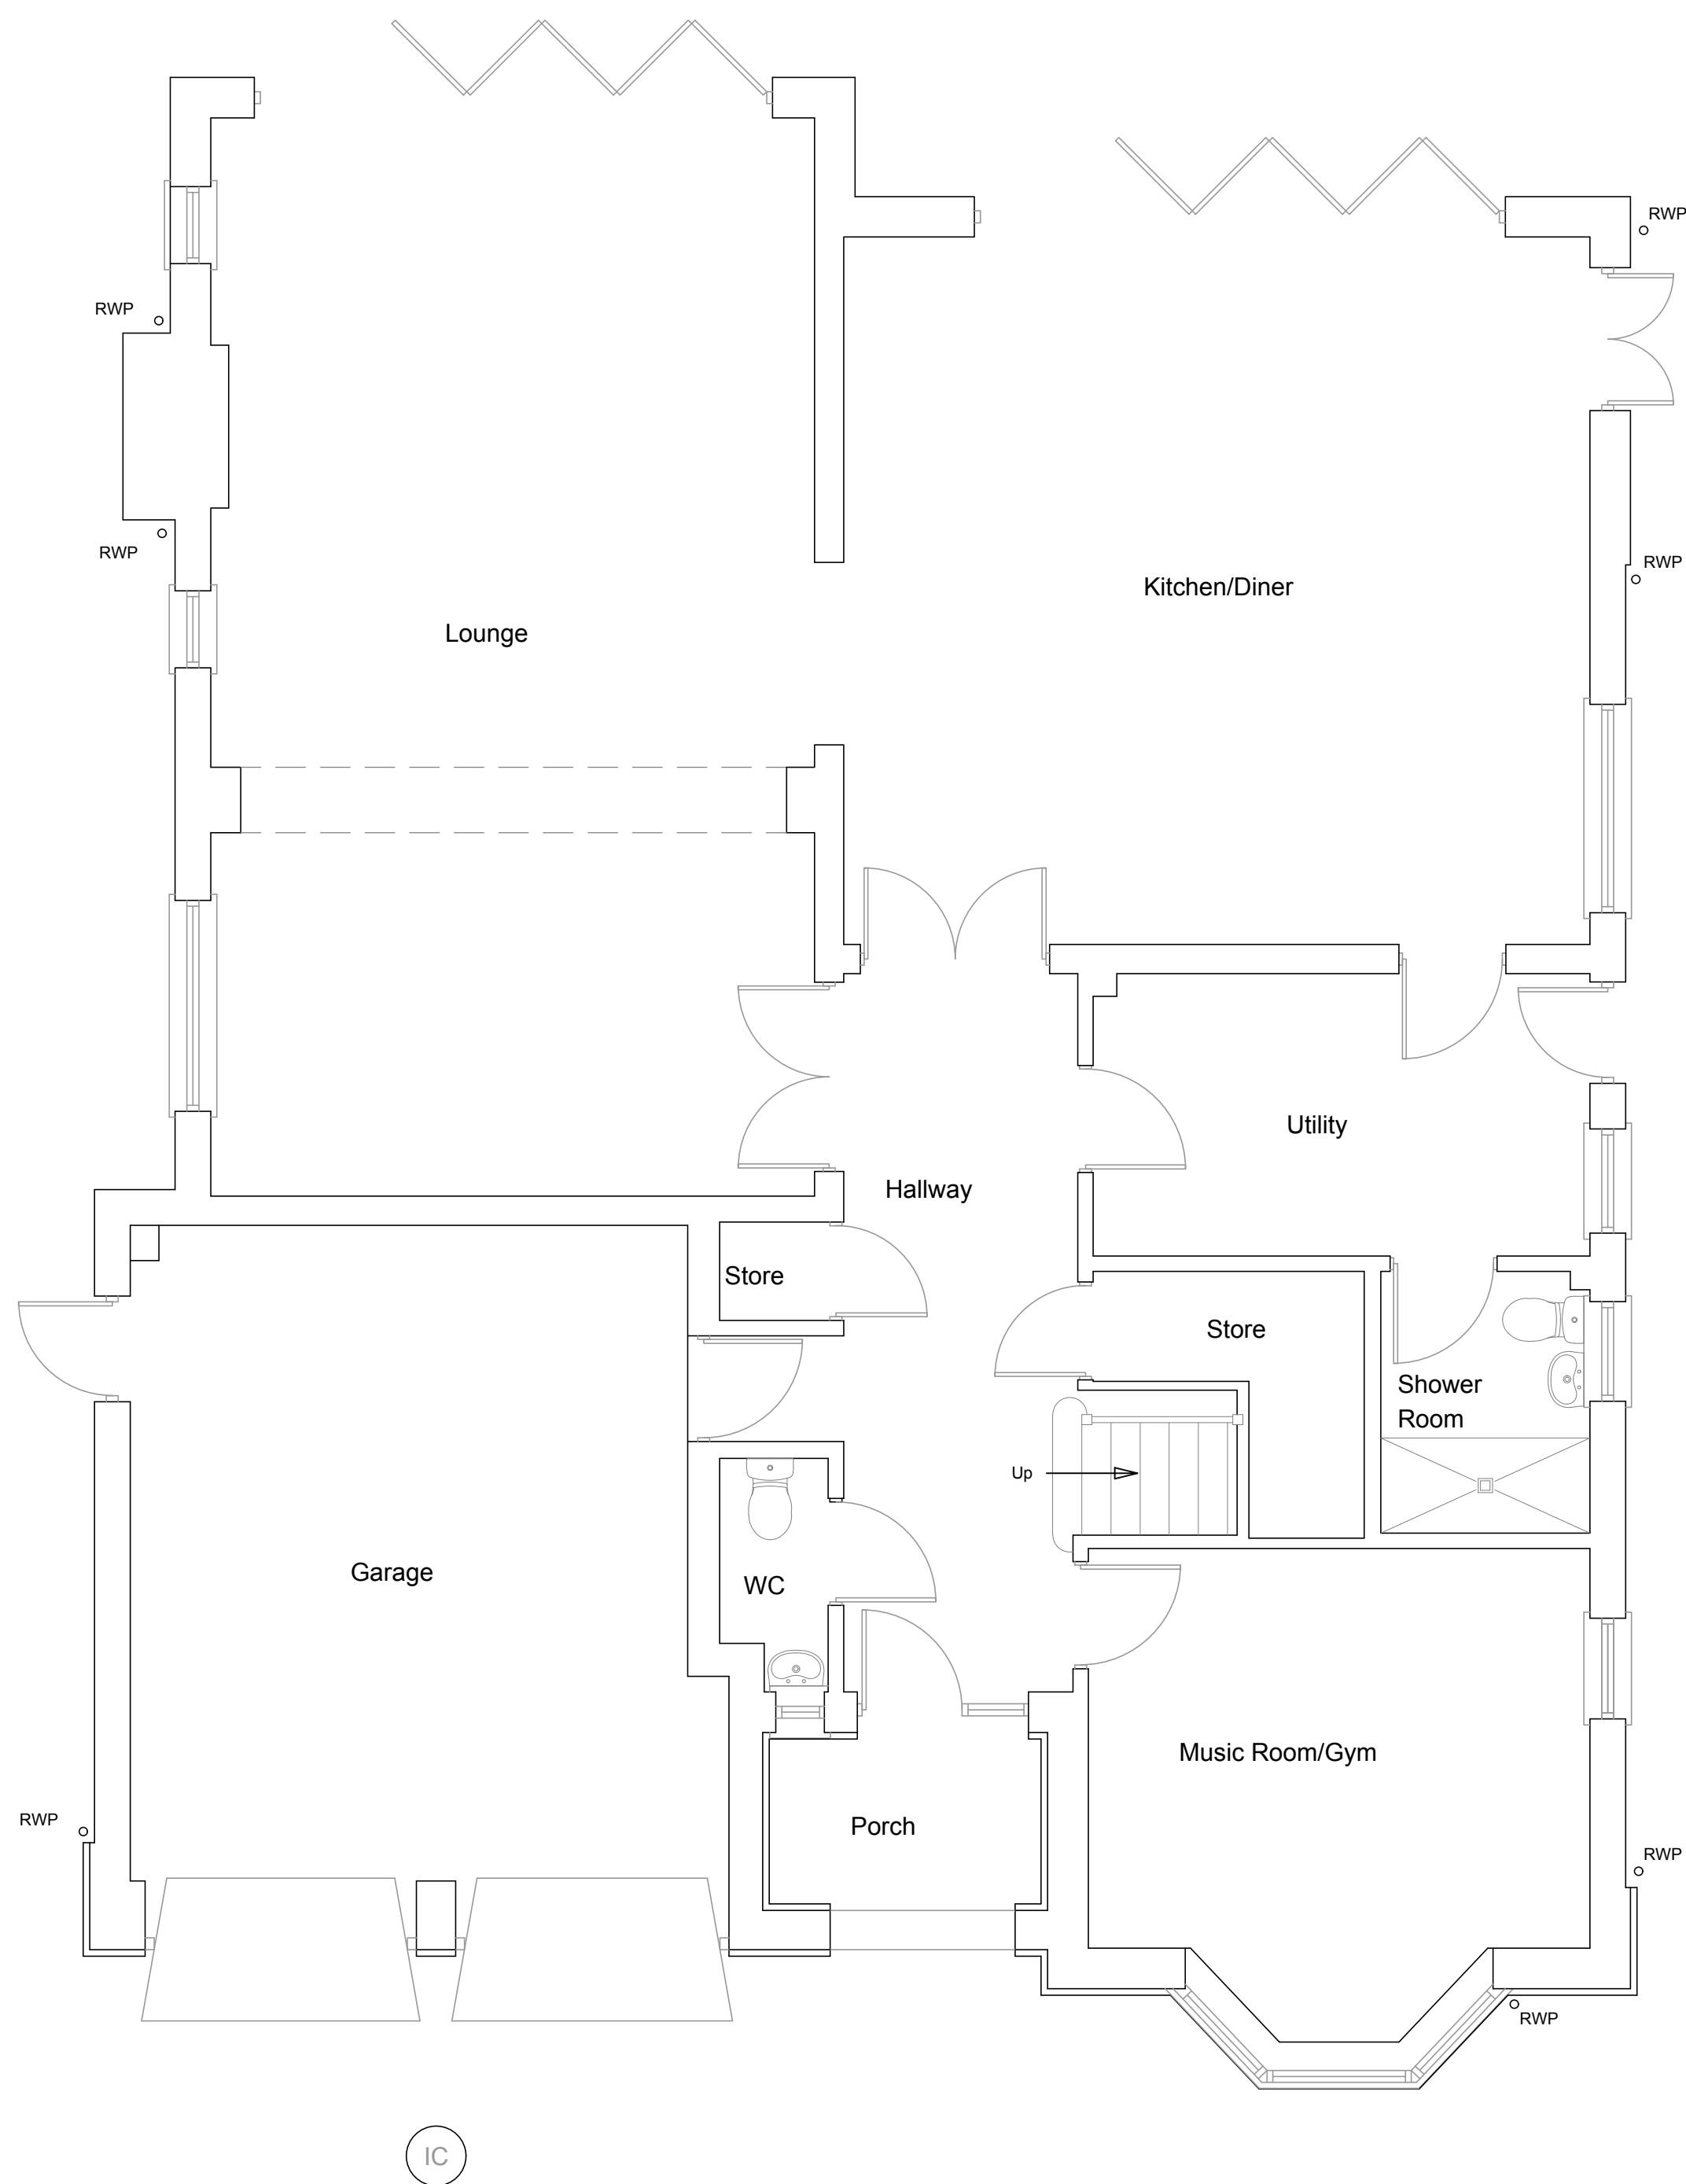


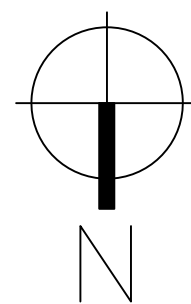

Ground Floor Plan
1:50

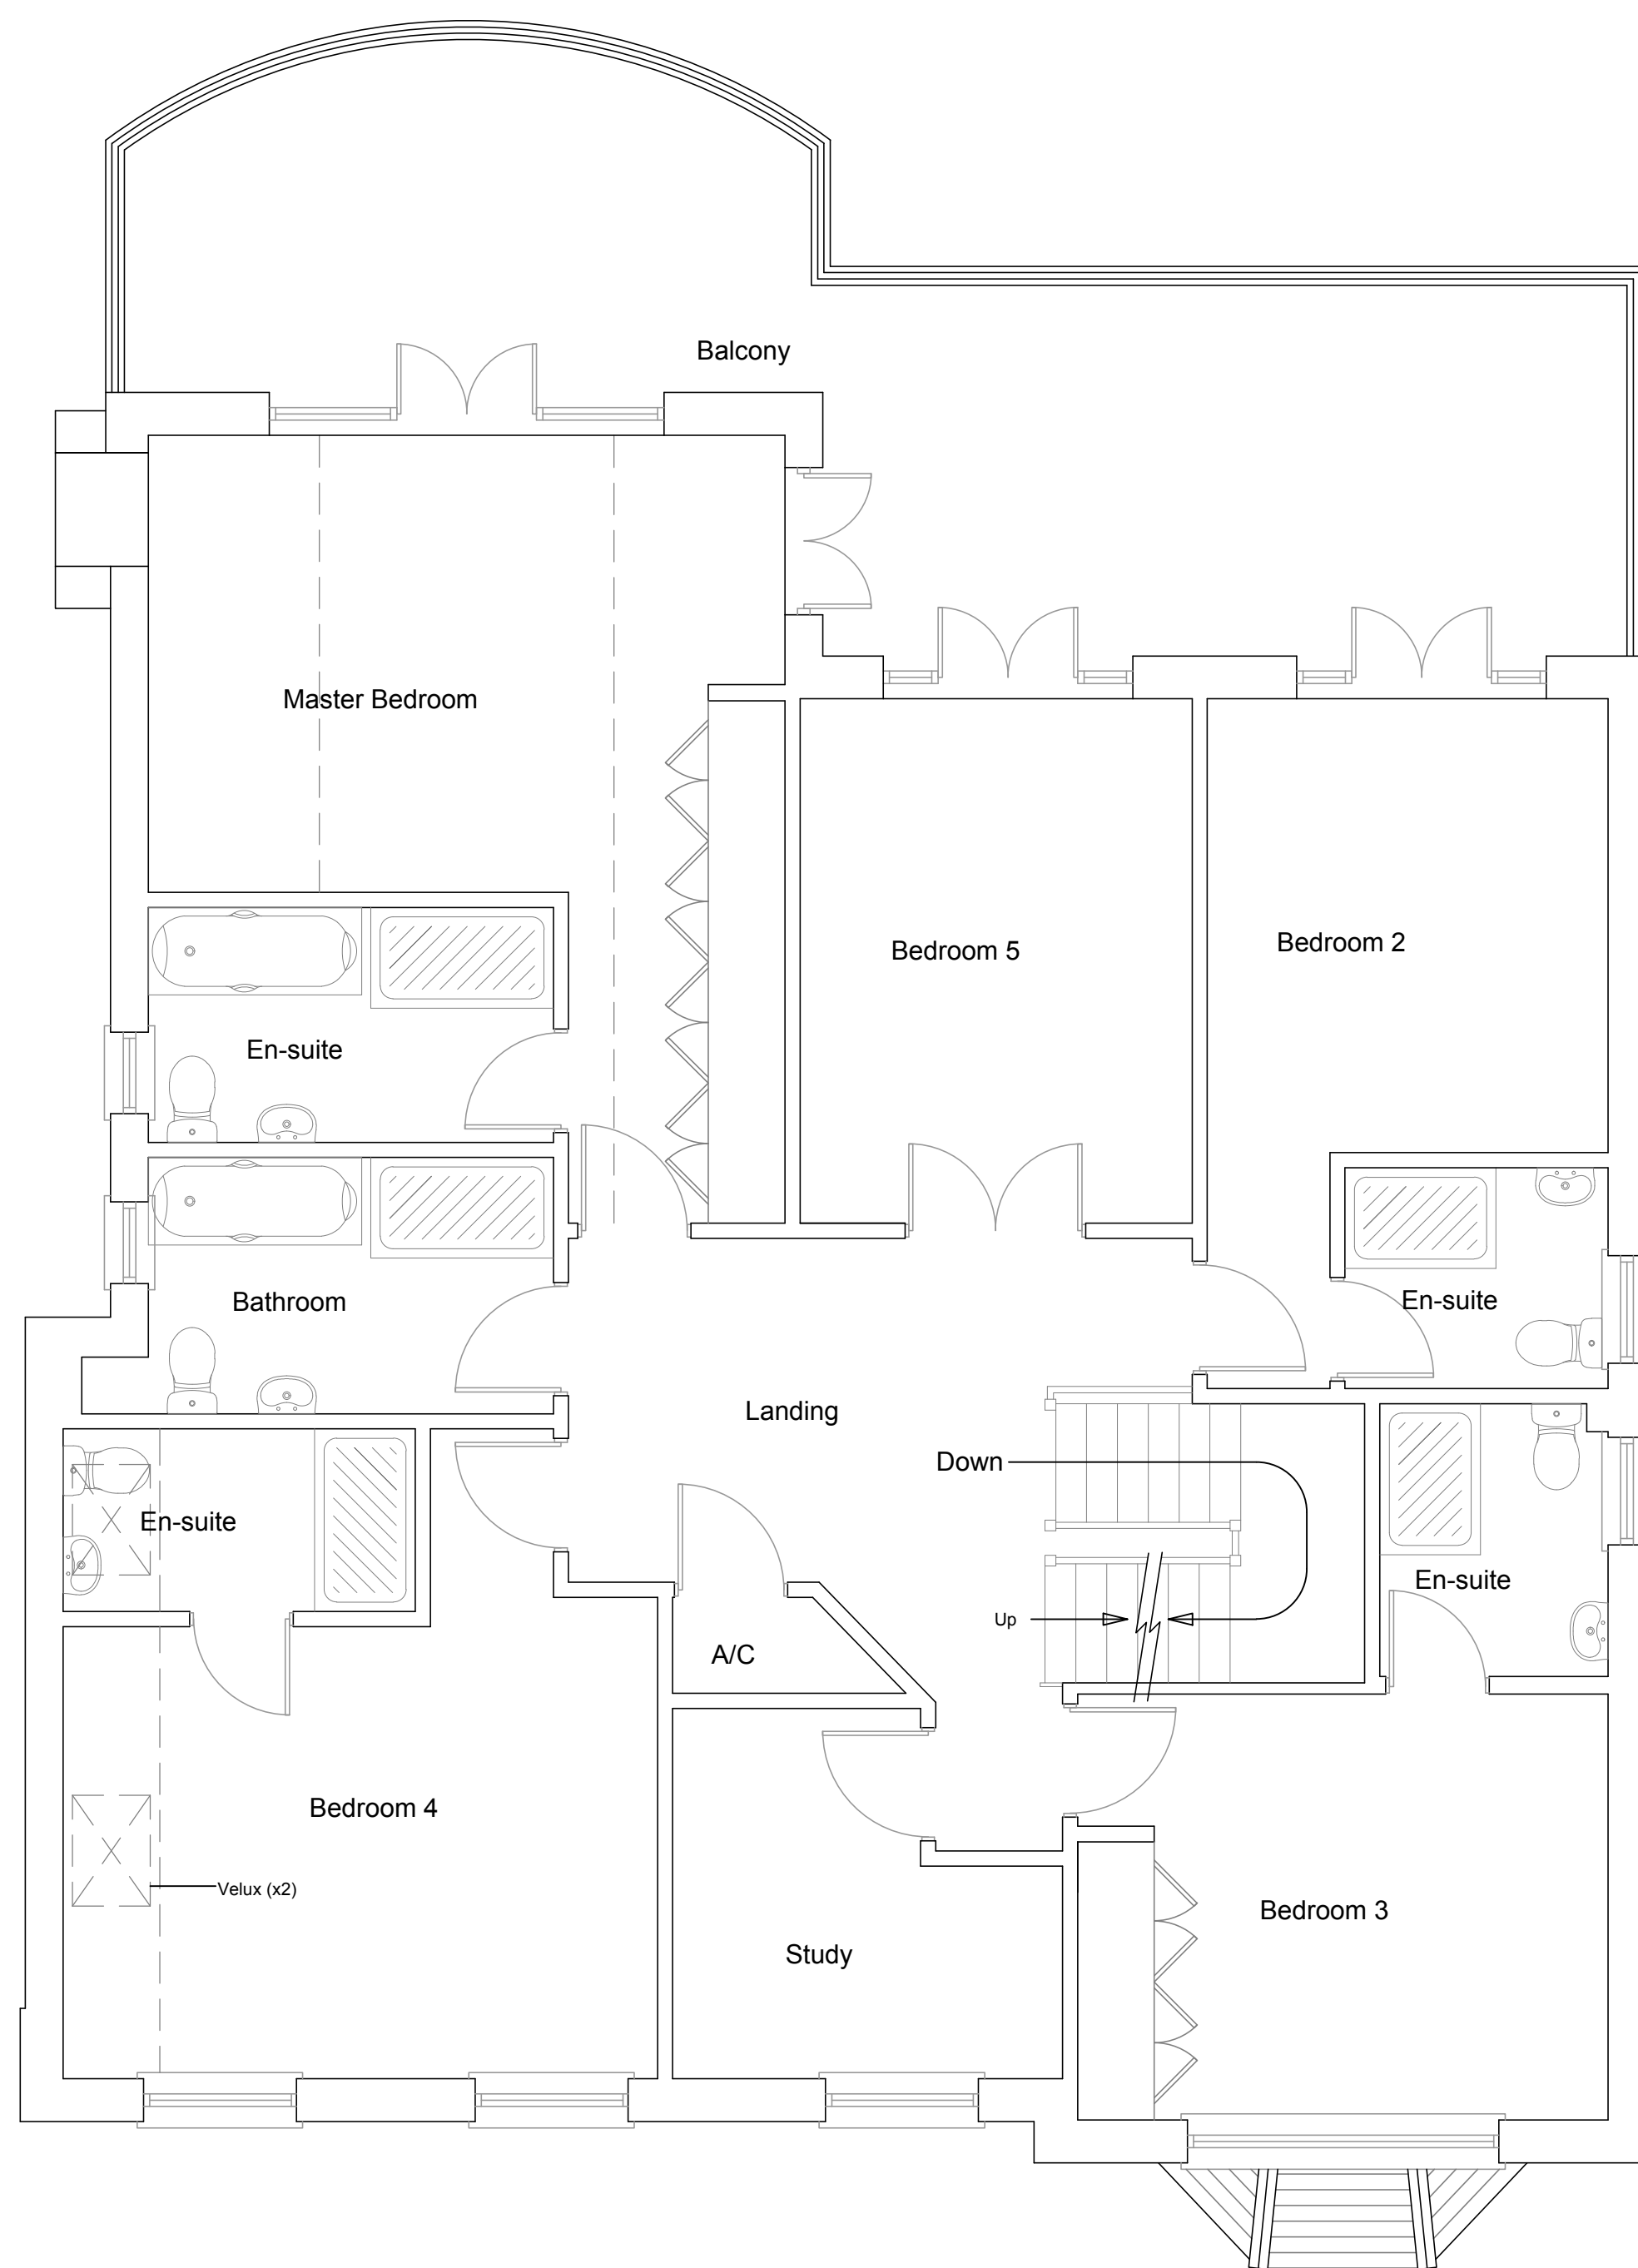

First Floor Plan
1:50

 

This drawing is the property of Fuller Associates and is not to be copied, reproduced, retained or disclosed to any unauthorised person either wholly or in part without prior consent. Do not scale from this drawing except for Planning purposes. Use all figured dimensions only. All figured dimensions to be checked on site prior to construction. All discrepancies, errors and omissions to be reported to Fuller Associates prior to construction. Layout and dimensions existing building to be checked on site.

Chartered Surveyors • Architectural Design

FULLER
ASSOCIATES

10-11 The Parade, Willowhayne Crescent,
East Preston, West Sussex BN16 1NS

tel: 01903 774754

email: architectural@fuller-associates.co.uk
www.fuller-associates.co.uk

Job Title
23 South Drive, Ferring
Client
Mrs A Adam

Drawing Name
Ground Floor and First Floor Plans - Existing

Drawing Status
Planning

Drawn by ALP Date Apr 21
Checked by DF Date Apr 21

Drawing Scale
1:50 at A1

Drawing No Status Revision
203140/ 01