


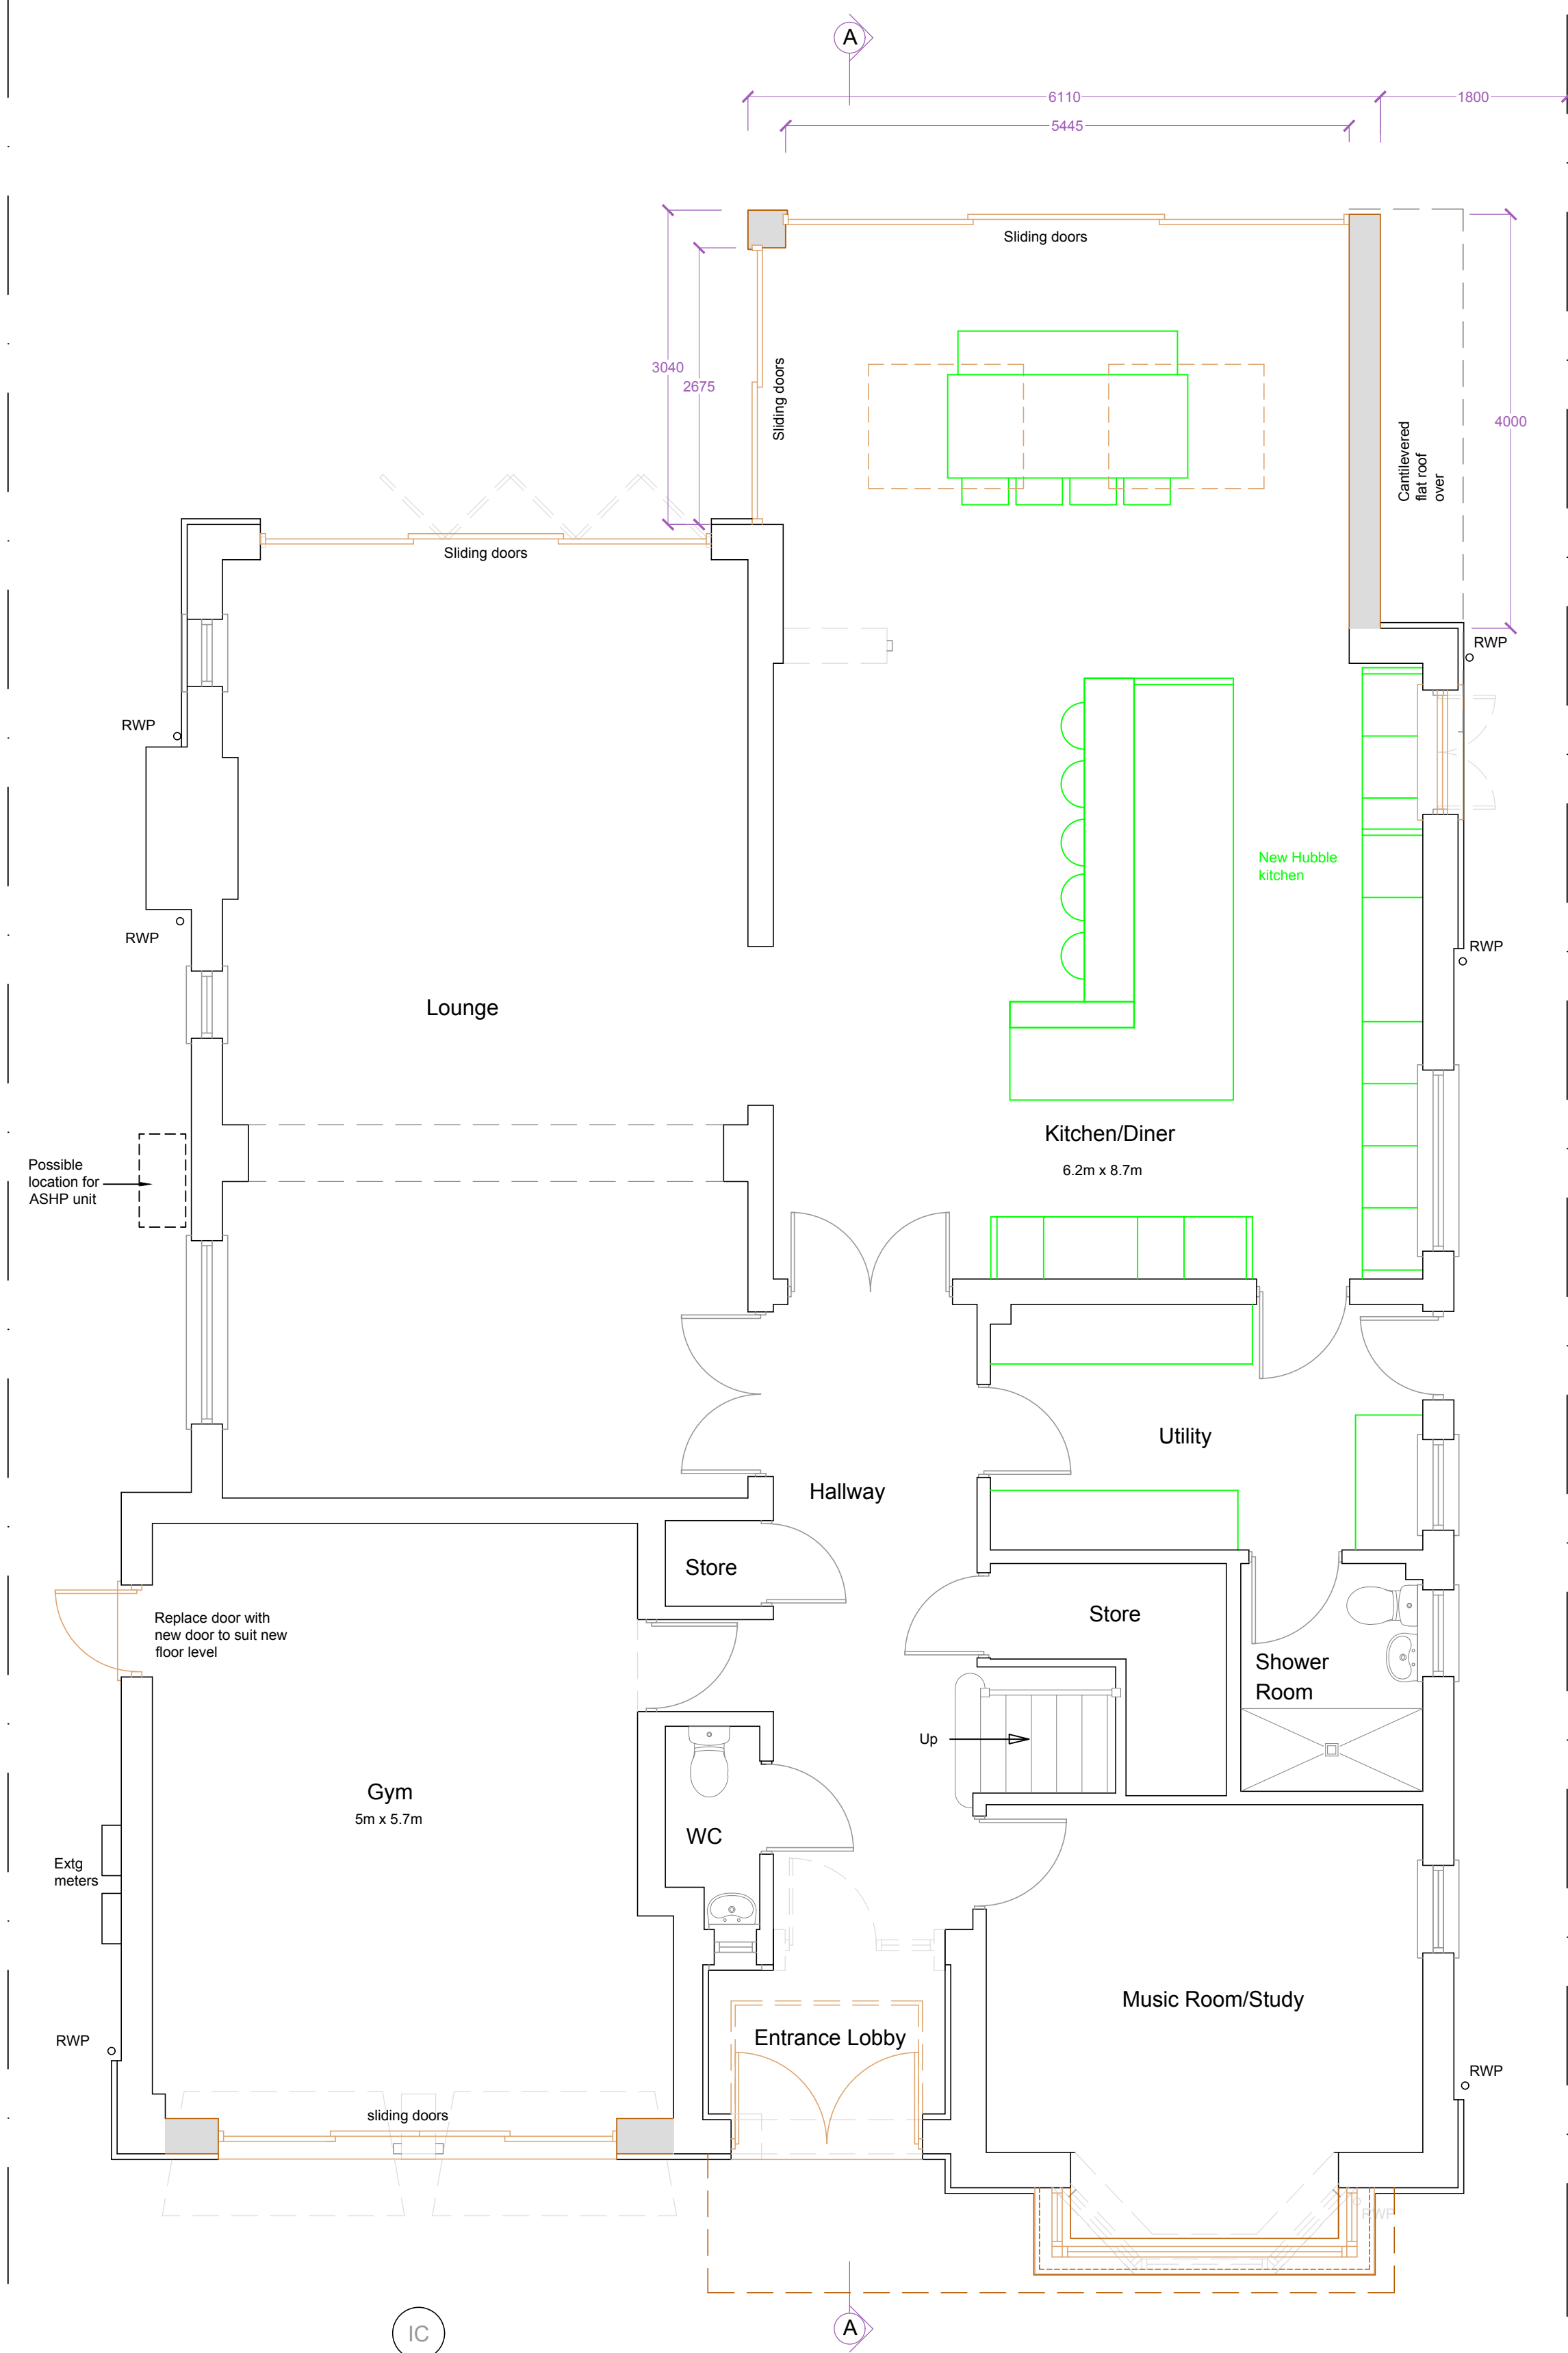


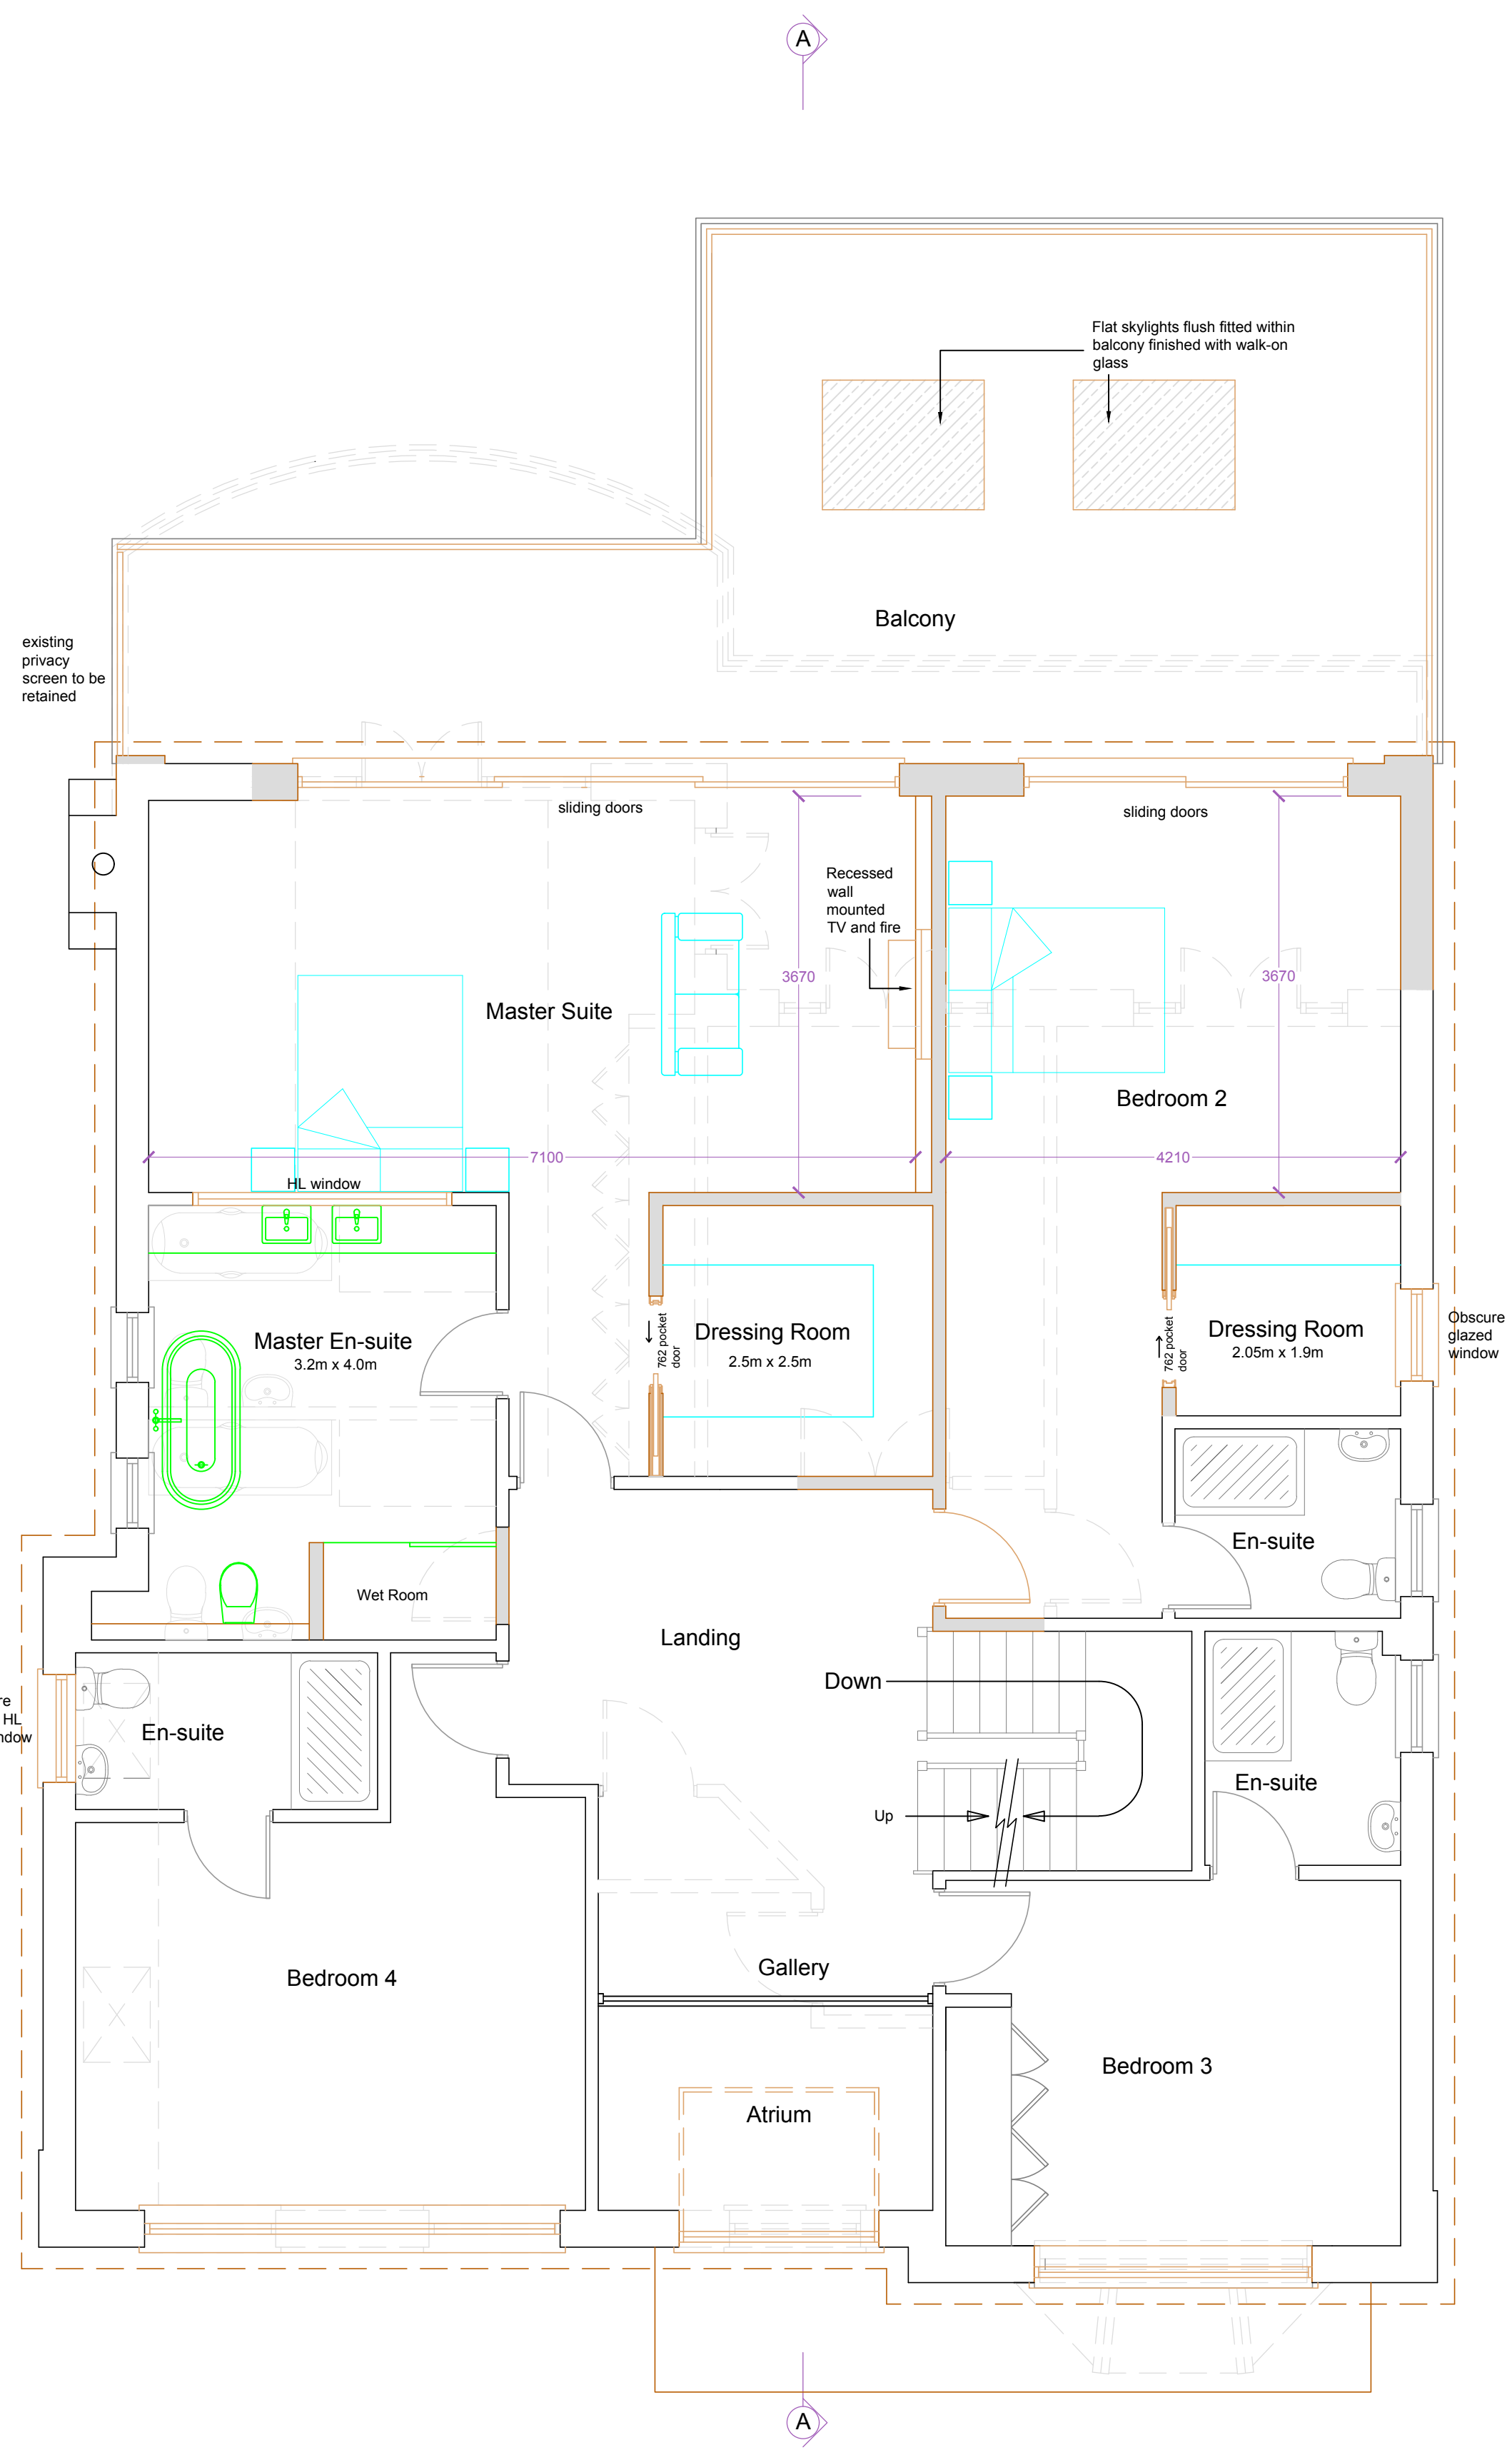

Ground Floor Plan
1:50

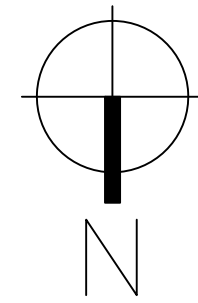

First Floor Plan
1:50

 

Notes:

Gross Internal Floor Areas (altered areas)		
GF extension	-	15 sq.m.
GF garage conversion	-	27.6 sq.m.
FF extension (excl. balcony)	-	11.2 sq.m.
Master Suite	-	54 sq.m.
Bedroom 2 Suite	-	27 sq.m.

Gross External Floor Areas (altered areas)		
GF extension	-	16.8 sq.m.
GF garage conversion	-	31 sq.m.
FF extension (excl. balcony)	-	14 sq.m.
FF balcony extension	-	21 sq.m.

Revisions:

--	--

This drawing is the property of Fuller Associates and is not to be copied reproduced, retained or disclosed to any unauthorised person either wholly or in part without prior consent. Do not scale from this drawing except for Planning purposes. Use all figured dimensions only. All figured dimensions to be checked on site prior to construction. All discrepancies, errors and omissions to be reported to Fuller Associates prior to construction. Layout and dimensions existing building to be checked on site.

Chartered Surveyors • Architectural Design

FULLER ASSOCIATES

10-11 The Parade, Willowhayne Crescent,
East Preston, West Sussex BN16 1NS

tel: 01903 774754

email: architectural@fuller-associates.co.uk
www.fuller-associates.co.uk

Job Title	23 South Drive, Ferring
Client	Mrs A Adam

Drawing Name	Ground Floor and First Floor Plans - Proposed
--------------	---

Drawing Status	Planning
----------------	----------

Drawn by	ALP	Date	Apr 21
Checked by	DF	Date	Apr 21

Drawing Scale	1:50 at A1
---------------	------------

Drawing No	Status	Revision
203140/ 04		