





North Elevation

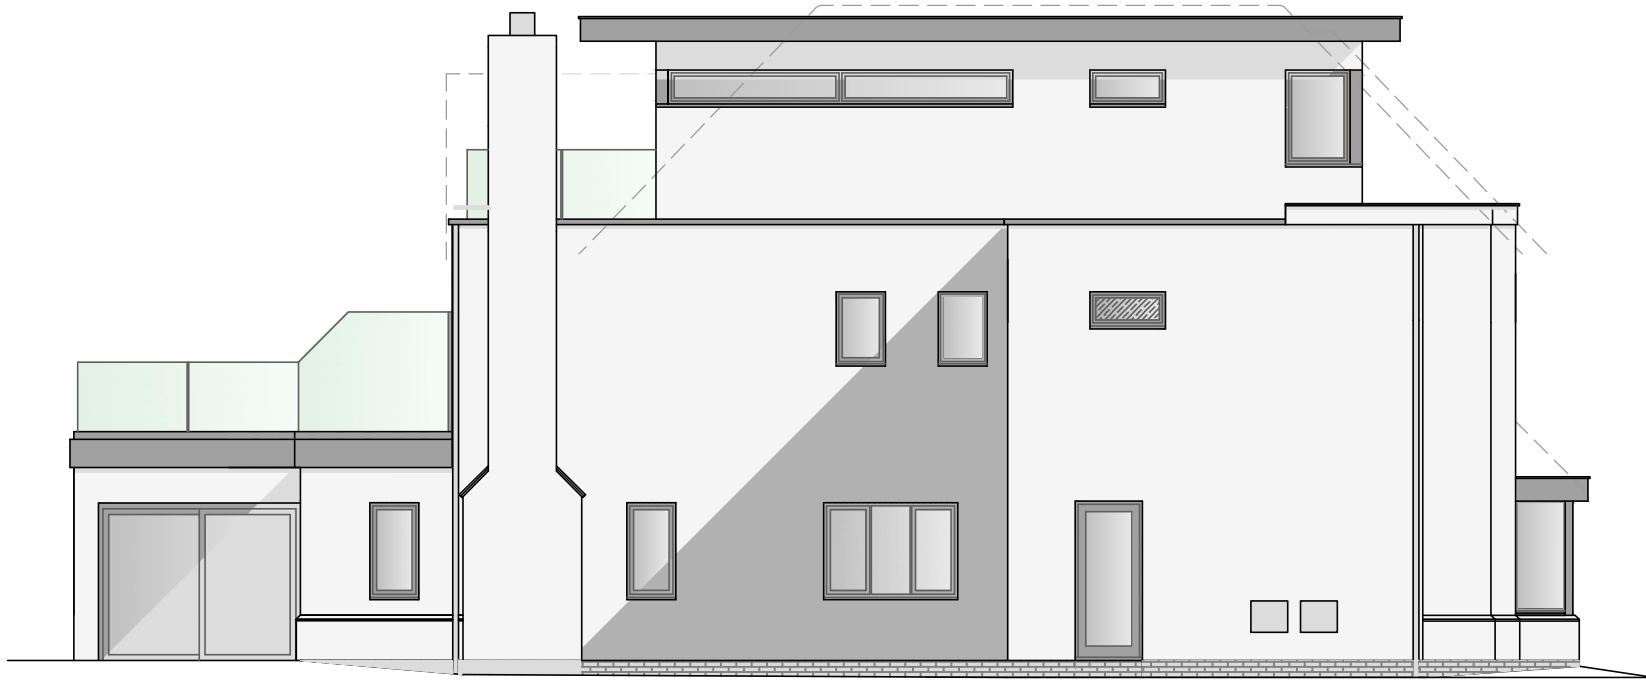

East Elevation




South Elevation

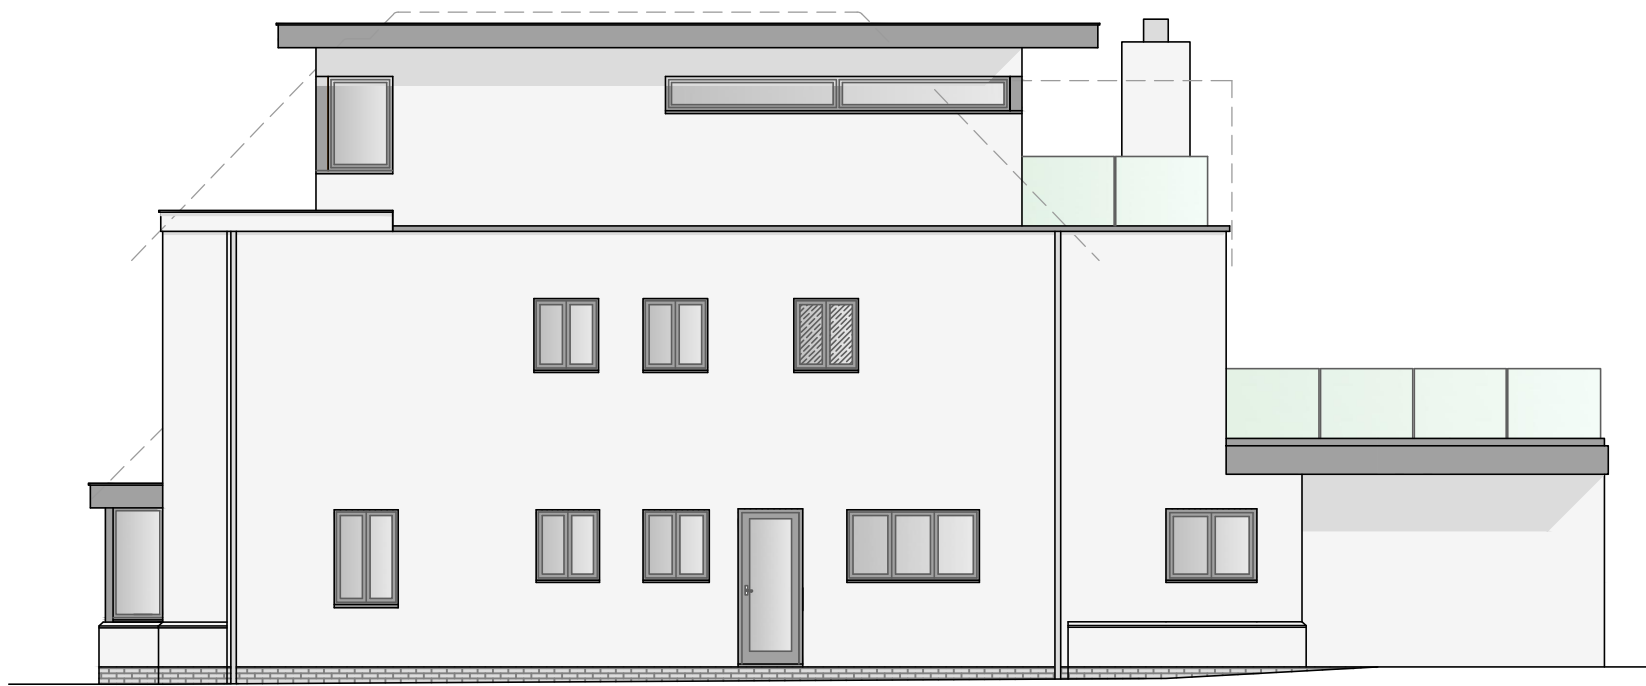

West Elevation

Elevations 1:100

 

Notes:

Materials Schedule -

Walls - Through colour render, colour white, above masonry plinth. Plinth to be painted anthracite grey.

FF - Cedar cladding decorative panels as shown.

Windows/Doors - Anthracite grey aluminium casements.

Roof - Flat roofs - EPDM.

Eaves soffit - Cedar cladding to Upper storey only.

Powder coated aluminium fascias and soffits elsewhere.

Hidden powder coated aluminium guttering - grey anthracite.

Balcony - Frameless glass balustrade.

Revisions:

This drawing is the property of Fuller Associates and is not to be copied reproduced, retained or disclosed to any unauthorised person either wholly or in part without prior consent. Do not scale from this drawing except for Planning purposes. Use all figured dimensions only. All figured dimensions to be checked on site prior to construction. All discrepancies, errors and omissions to be reported to Fuller Associates prior to construction. Layout and dimensions existing building to be checked on site.

Chartered Surveyors • Architectural Design

FULLER

ASSOCIATES

10-11 The Parade, Willowhayne Crescent,
East Preston, West Sussex BN16 1NS

tel: 01903 774754

email: architectural@fuller-associates.co.uk
www.fuller-associates.co.uk

Job Title

23 South Drive, Ferring

Client

Mrs A Adam

Drawing Name

Elevations - Proposed

Drawing Status

Planning

Drawn by	ALP	Date	Apr 21
Checked by	DF	Date	Apr 21

Drawing Scale

1:100 at A1

Drawing No	Status	Revision
203140/ 06		