



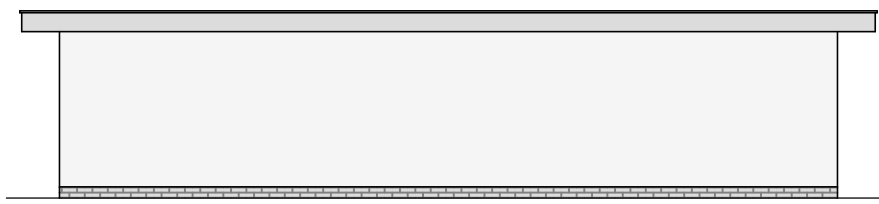

North Elevation

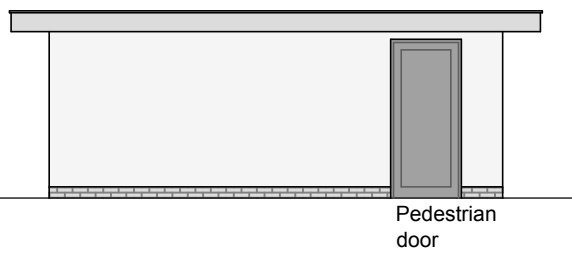

East Elevation





South Elevation




West Elevation

Elevations 1:100

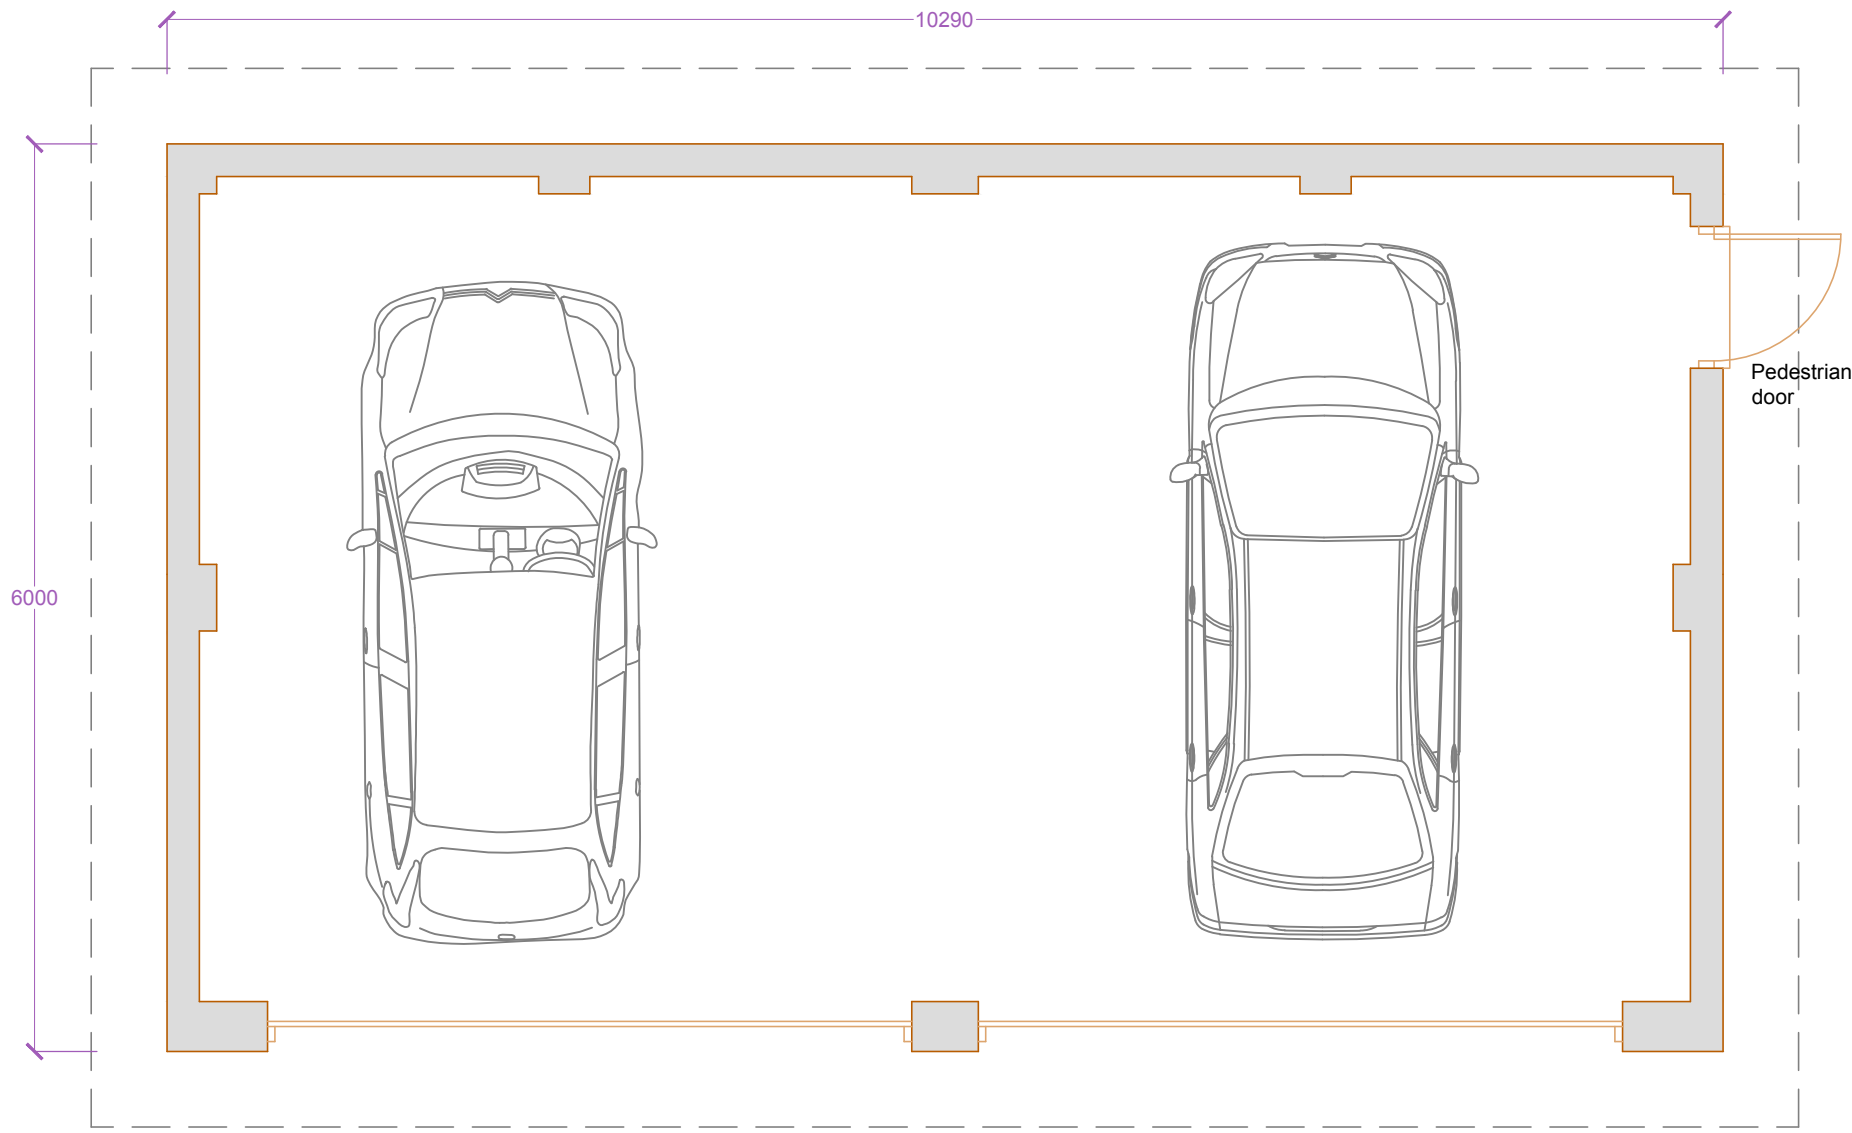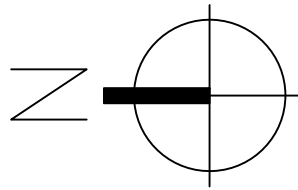

Plan 1:50

 

This drawing is the property of Fuller Associates and is not to be copied reproduced, retained or disclosed to any unauthorised person either wholly or in part without prior consent. Do not scale from this drawing except for Planning purposes. Use all figured dimensions only. All figured dimensions to be checked on site prior to construction. All discrepancies, errors and omissions to be reported to Fuller Associates prior to construction. Layout and dimensions existing building to be checked on site.

Chartered Surveyors • Architectural Design

FULLER

ASSOCIATES

10-11 The Parade, Willowhayne Crescent,
East Preston, West Sussex BN16 1NS

tel: 01903 774754

email: architectural@fuller-associates.co.uk
www.fuller-associates.co.uk

Job Title
23 South Drive, Ferring

Client
Mrs A Adam

Drawing Name
Garage Plan and Elevations - Proposed

Drawing Status
Planning

Drawn by	ALP	Date	Apr 21
Checked by	DF	Date	Apr 21

Drawing Scale
1:50, 1:100 at A1

Drawing No	Status	Revision
203140/ 08		