


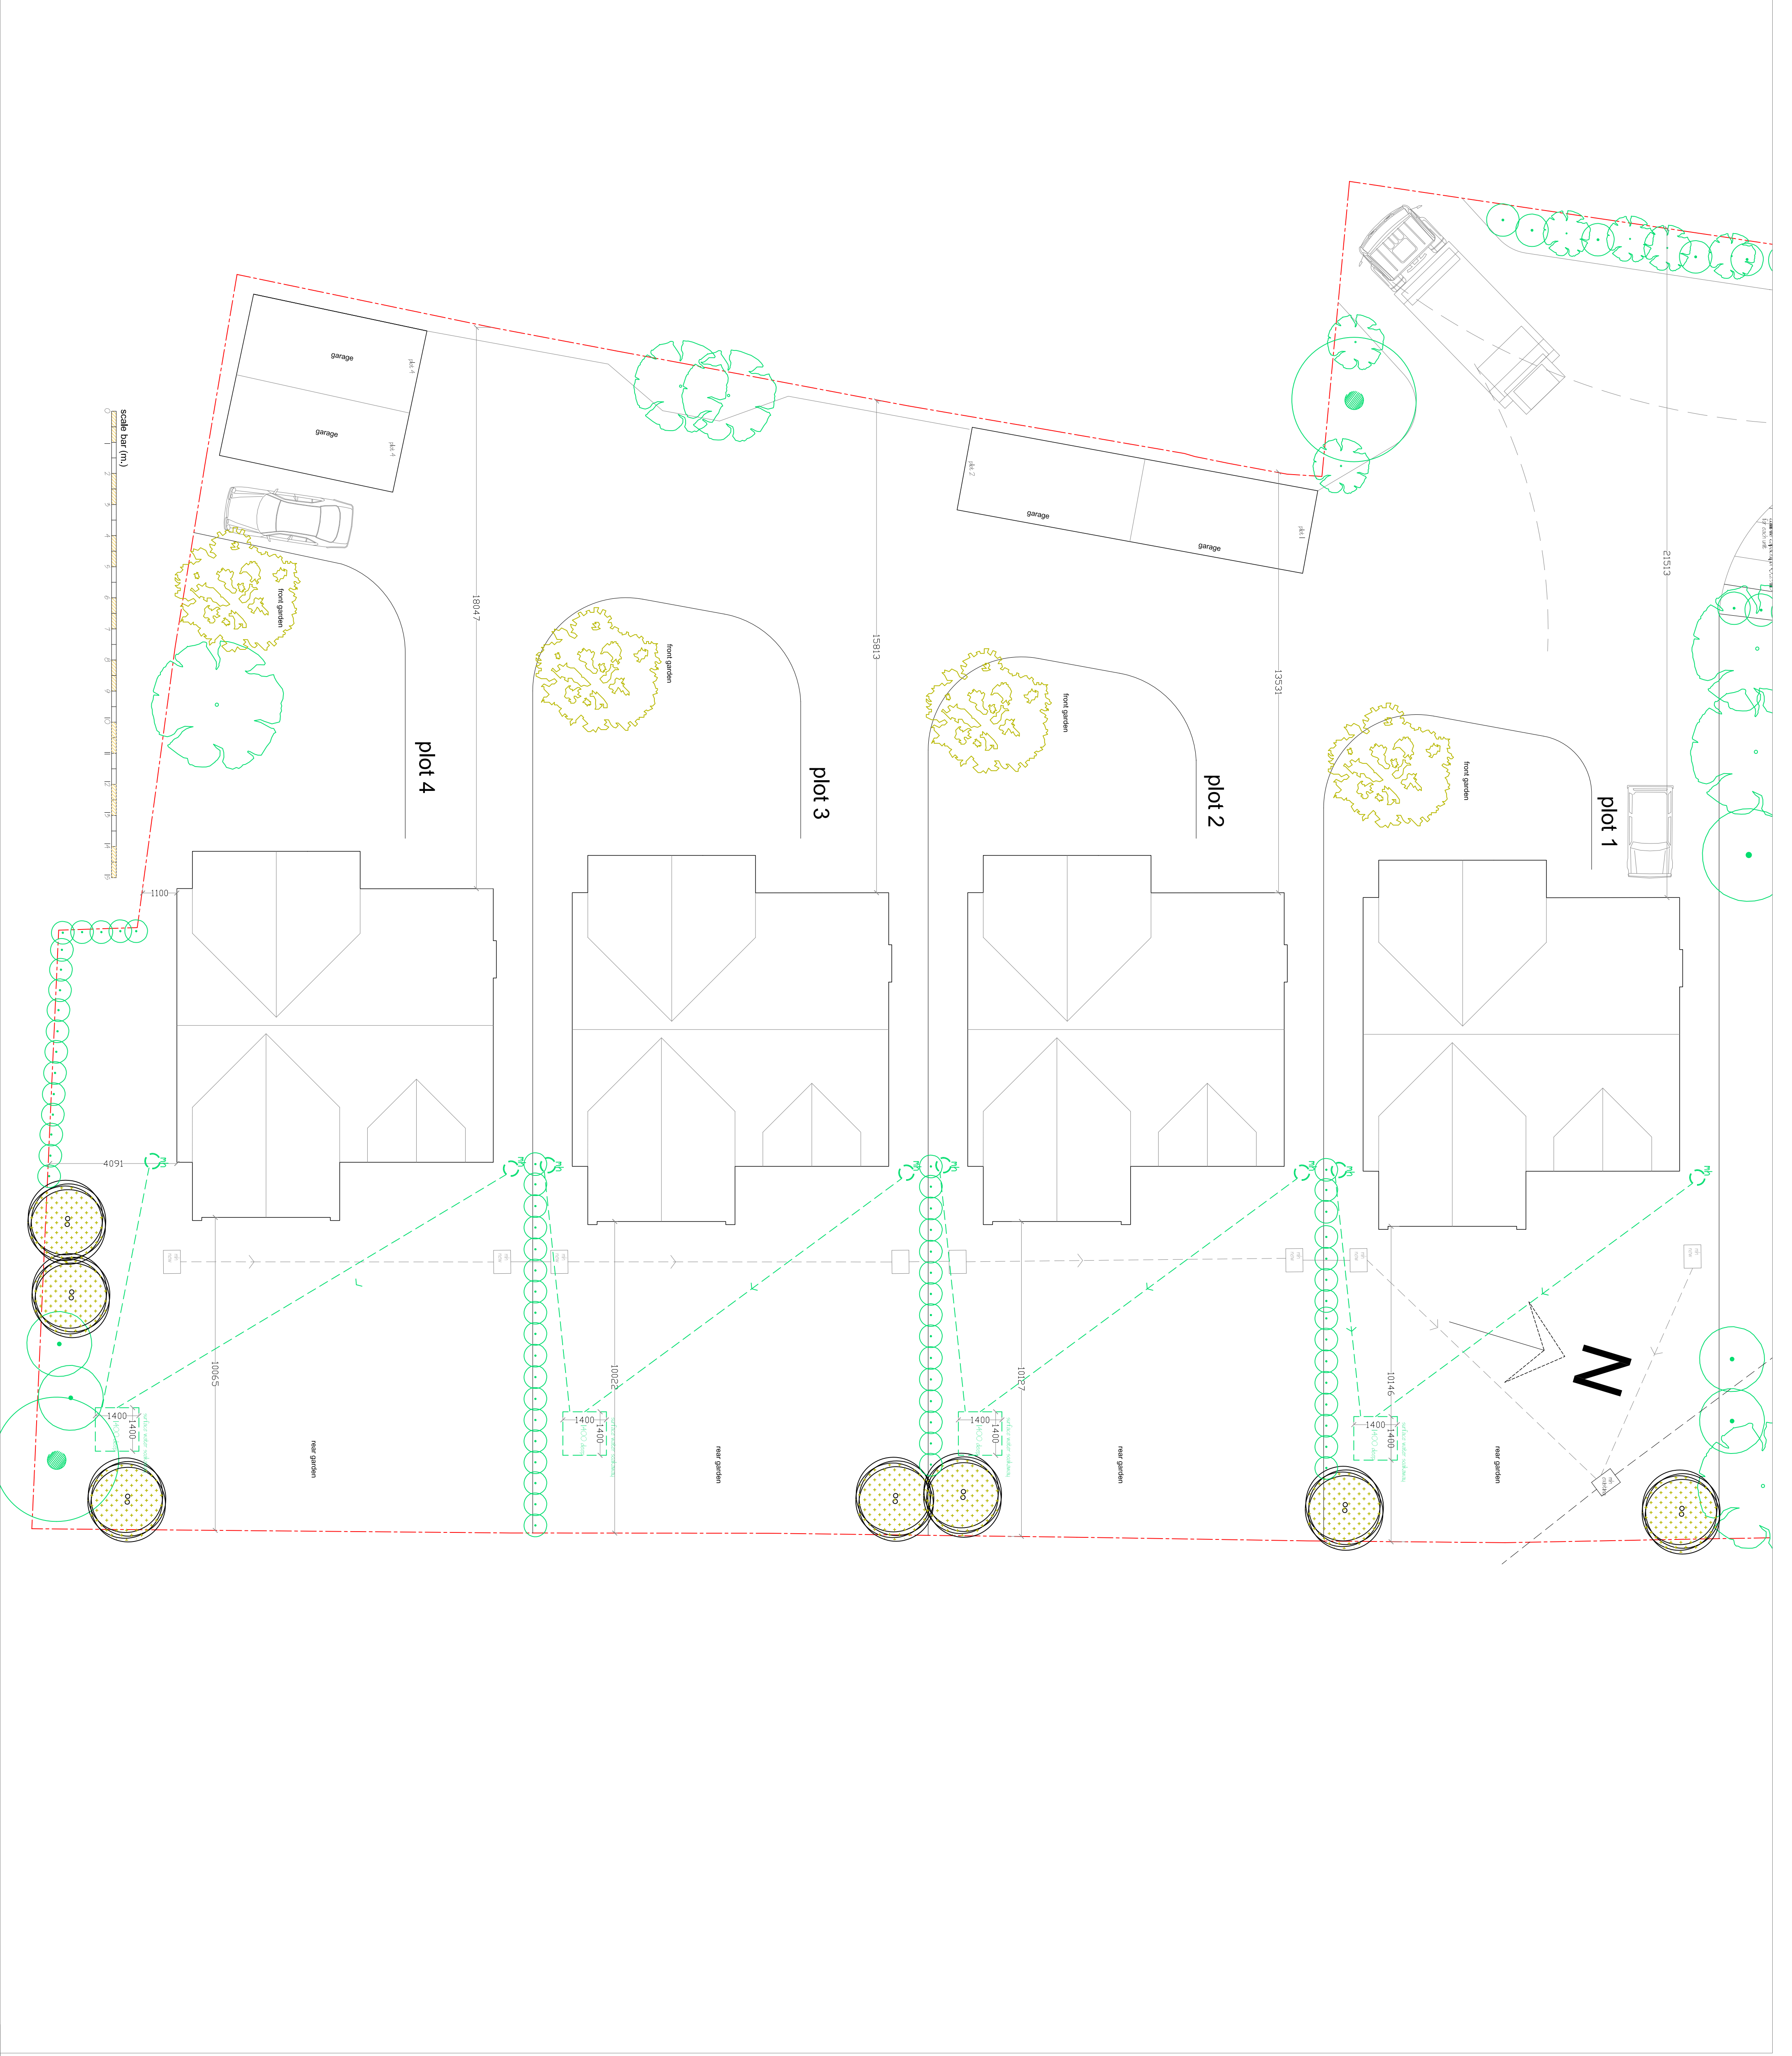

SED

ASSOCIATES

CHARTERED ARCHITECT

18 Russell Green Close Purley CR8 2NR

Tel : 020 8648 0293

Fax: 020 8645 9882

Mobile: 07956 166482

Email: easton@rdrackhead.com

Mr A Cornell

44 Ferringham Lane, Ferring, Worthing BN12 5LU

Proposed four bungalows

Roof plans

SCALE 1:100 @ A1

DATE 14.05.2017

DRAWN sed

DWG No. 628-03 rev. A

Rev.

Initial

Date

NOTES

A

sed

28/17

north point added

ARUN DISTRICT COUNCIL F011517PL