




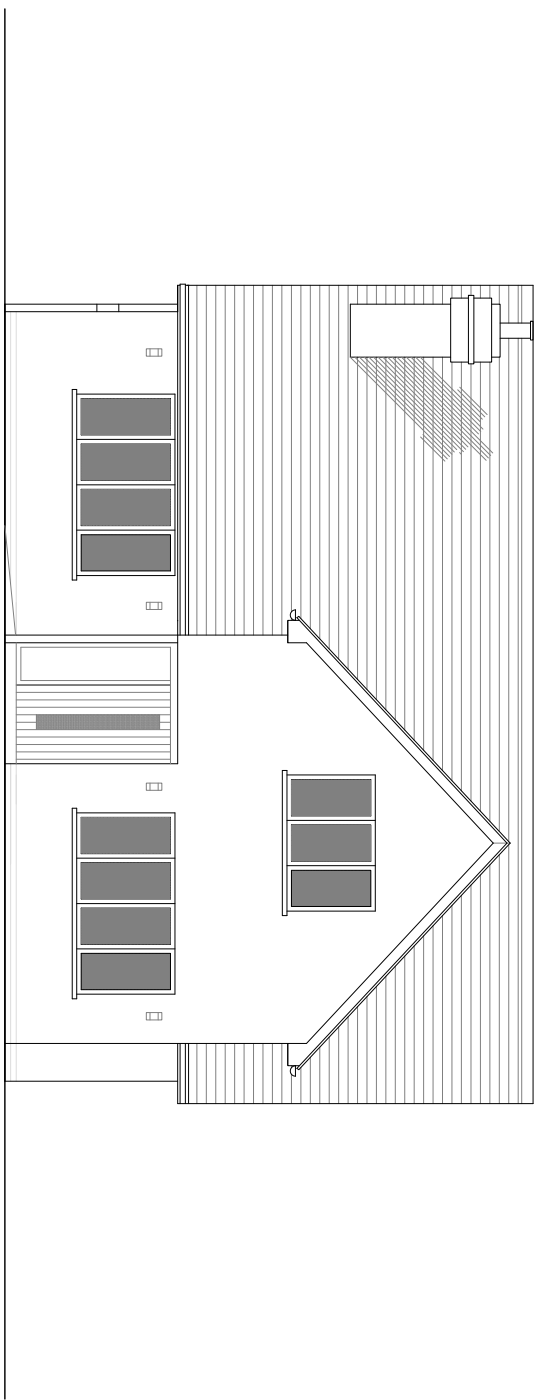


south elevation

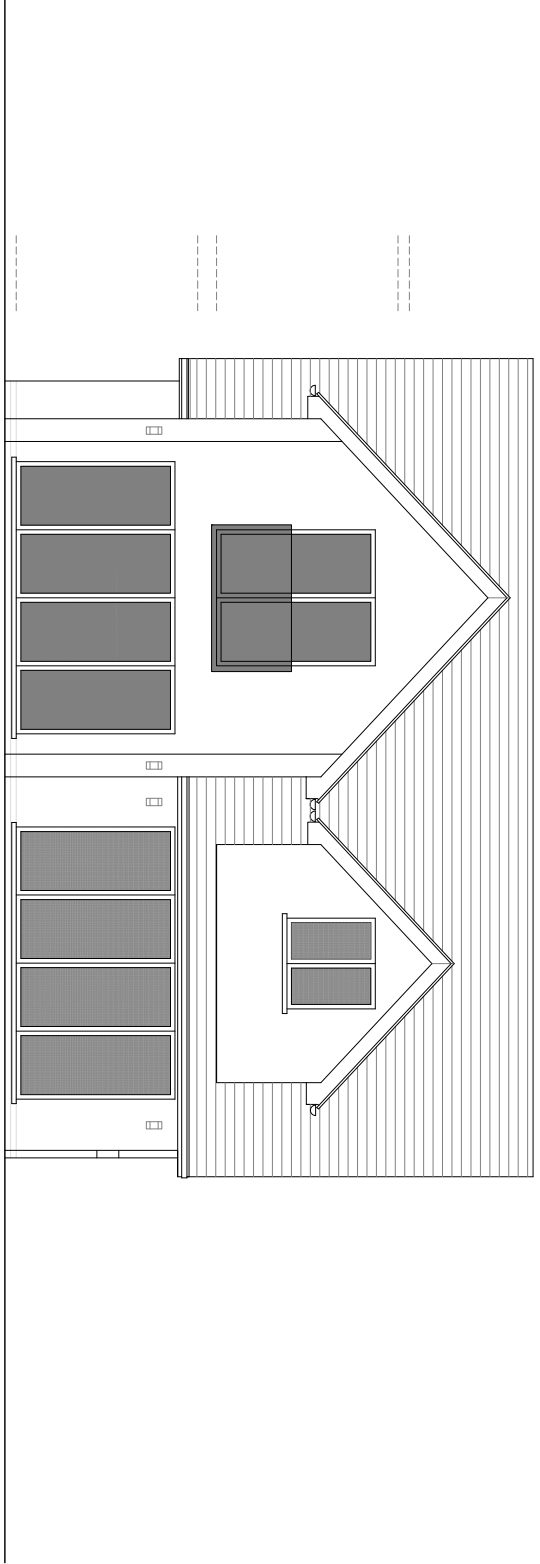


north elevation

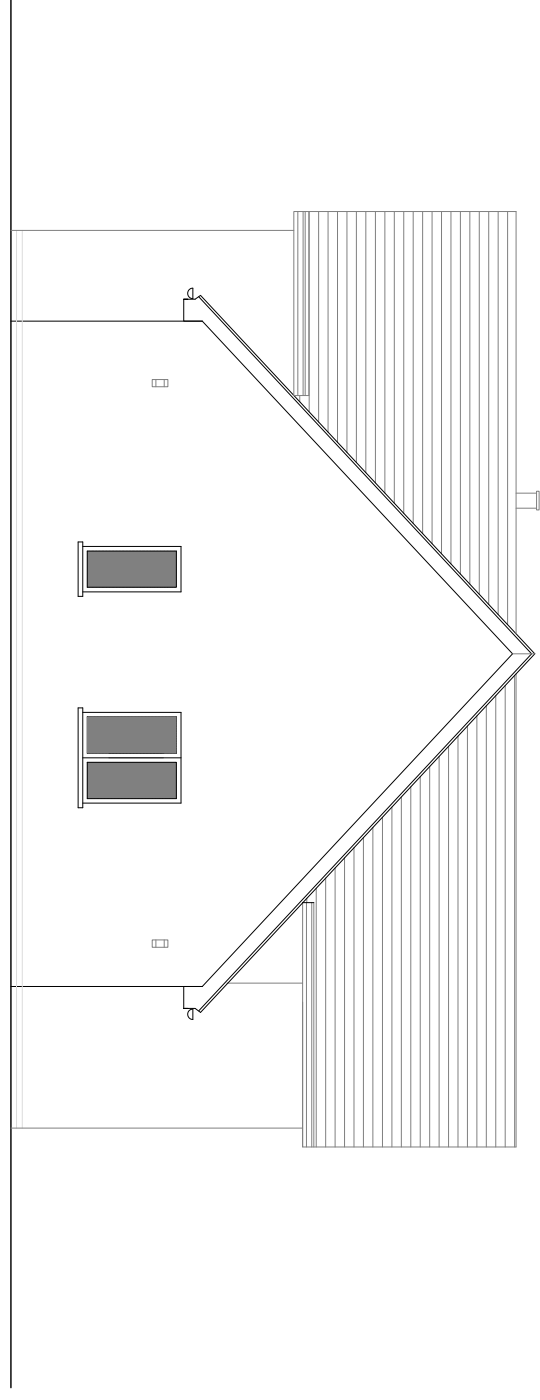



east elevation

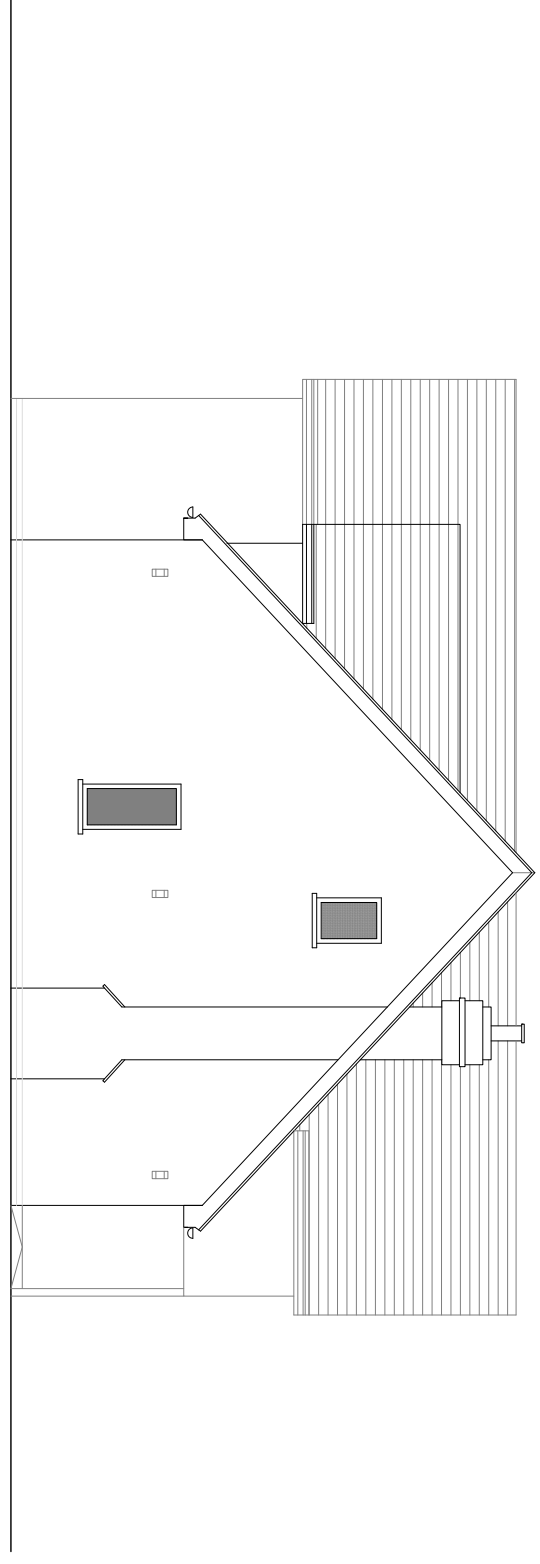










west elevation

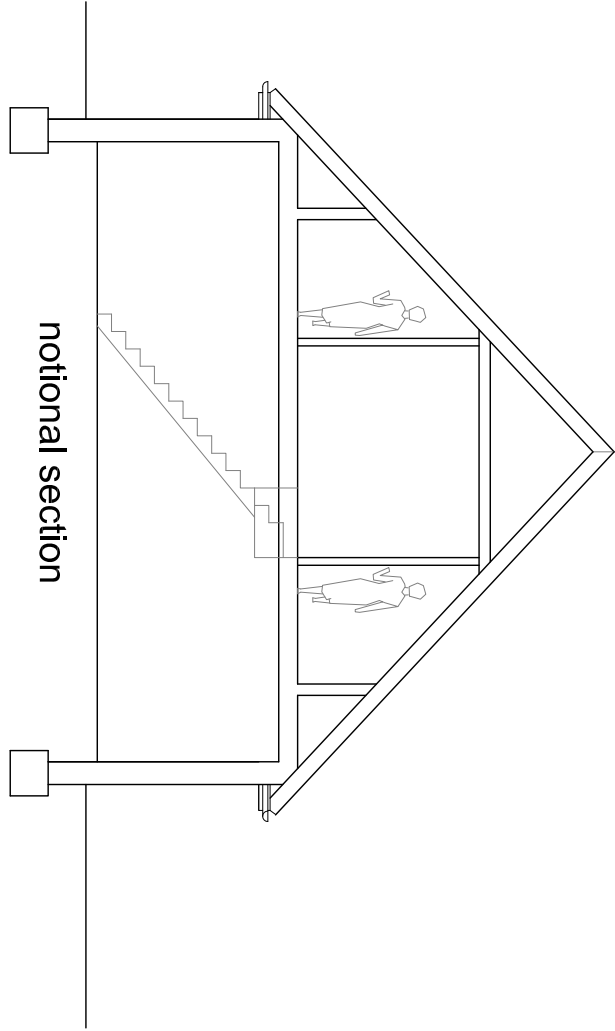

notional section

 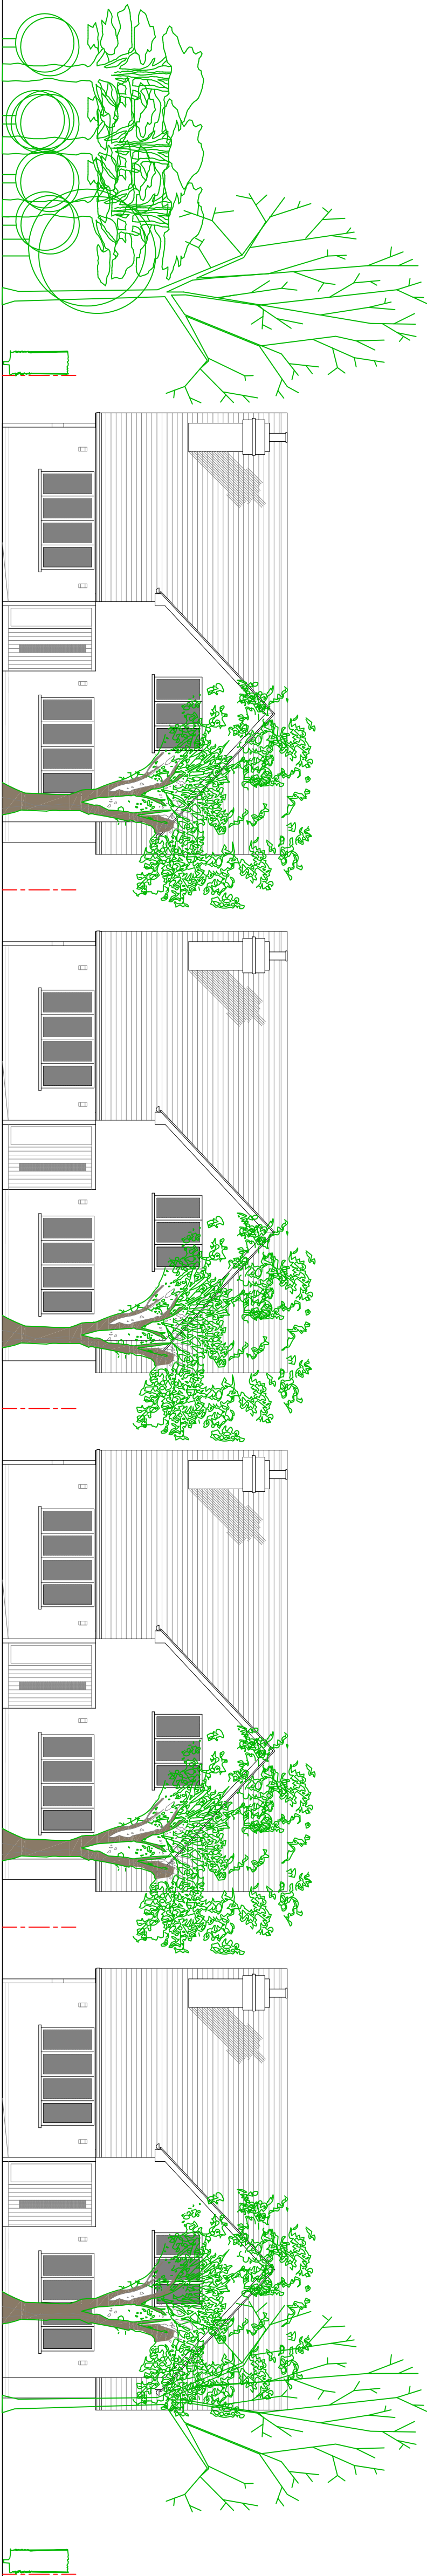


south elevation

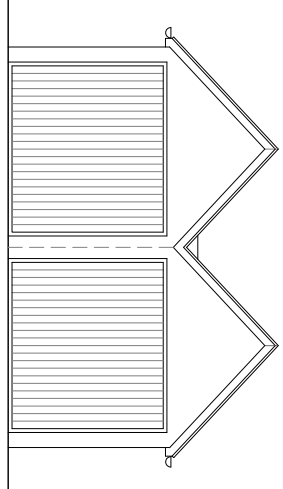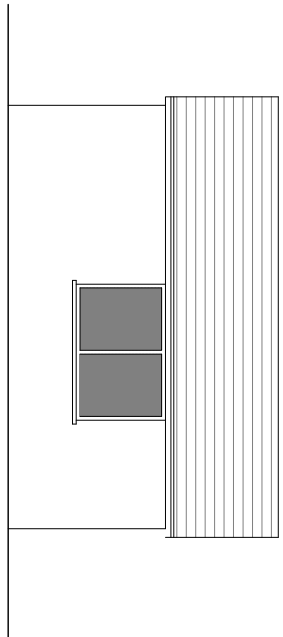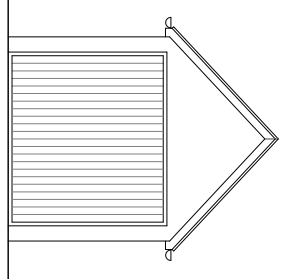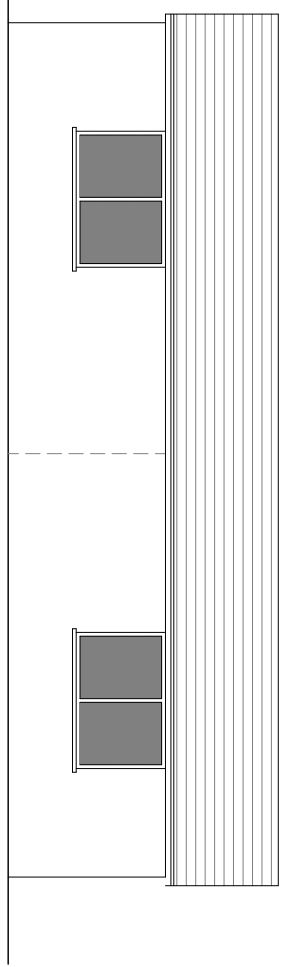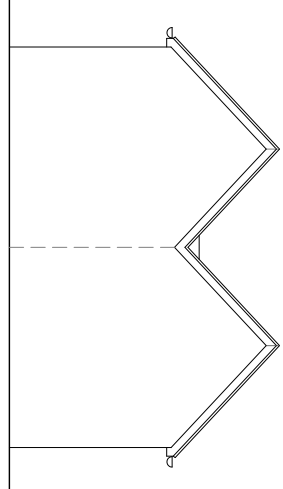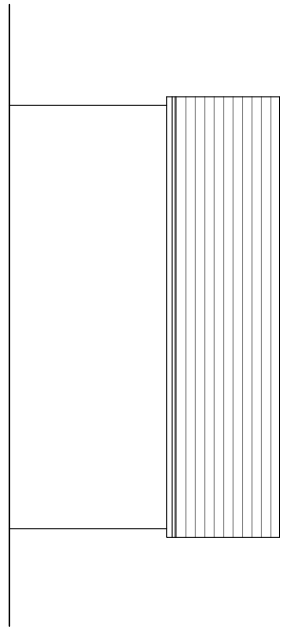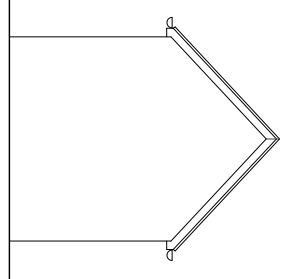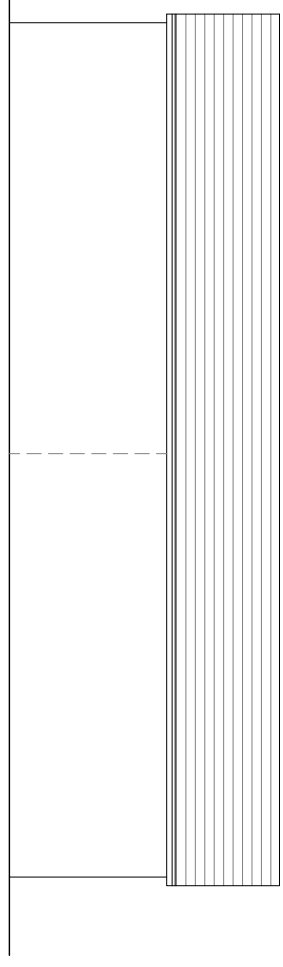 

garage elevations

garage elevations

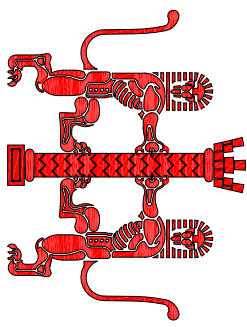

R I B A

CLIENT

PROJECT

TITLE

SED

A S S O C I A T E S

CHARTERED
ARCHITECT

18 Russell Green Close Purley CR8 2NR
Tel : 020 8648 0293
Fax: 020 8645 9882
Mobile: 07956 166482
Email: easton@rribachitect.co.uk

Mr A Cornell

44 Ferrieham Lane, Ferring, Worthing
BN12 5LJ
Proposed four bungalows

Elevations

SCALE 1:100 @ A1

DATE 16.06.2017

DRAWN sed

DWG No. 628-05 rev.

R E V I S I O N S

Rev. Initial Date

NOTES