




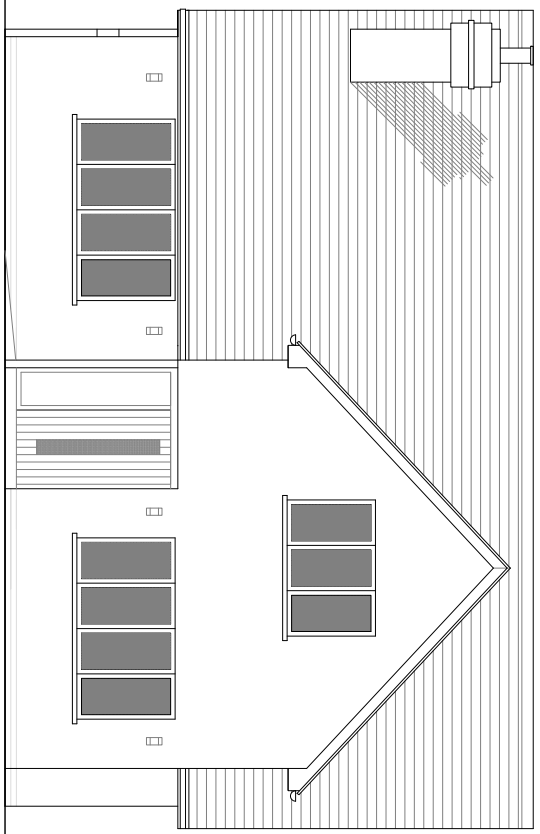


south elevation

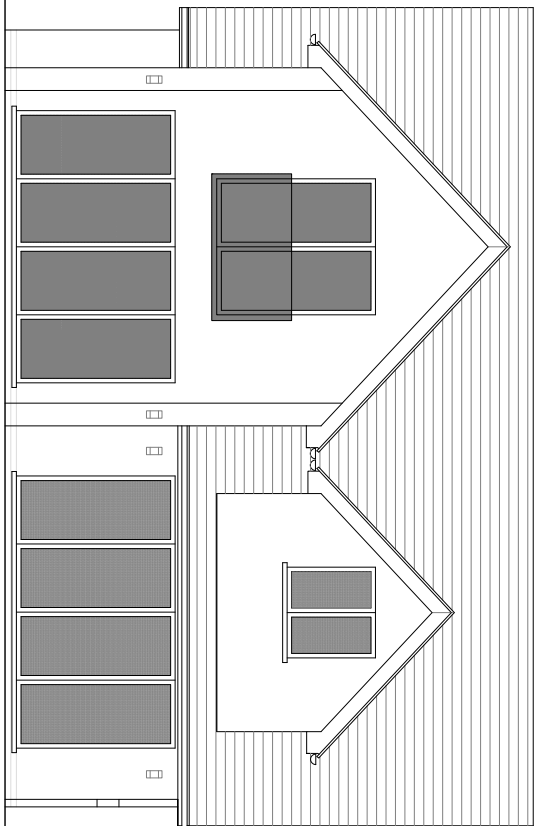


north elevation

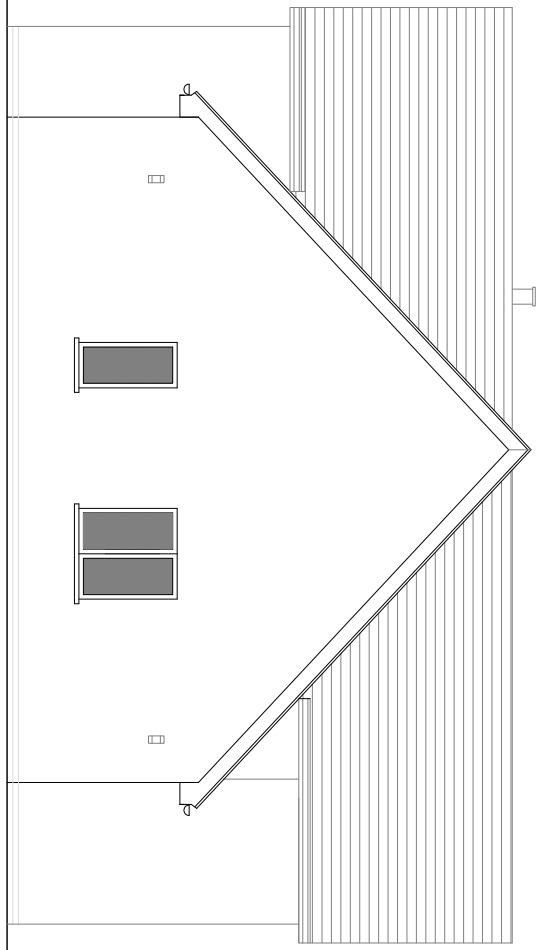



east elevation

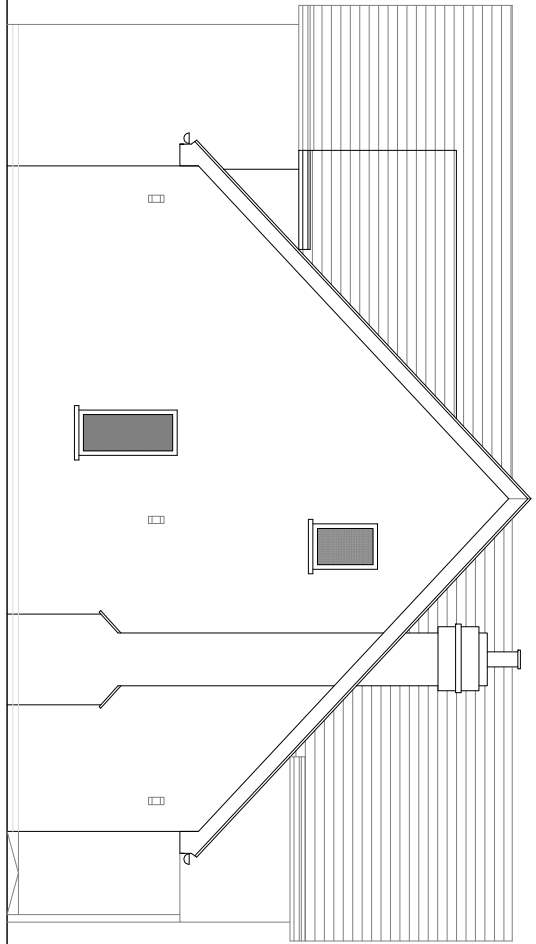


west elevation

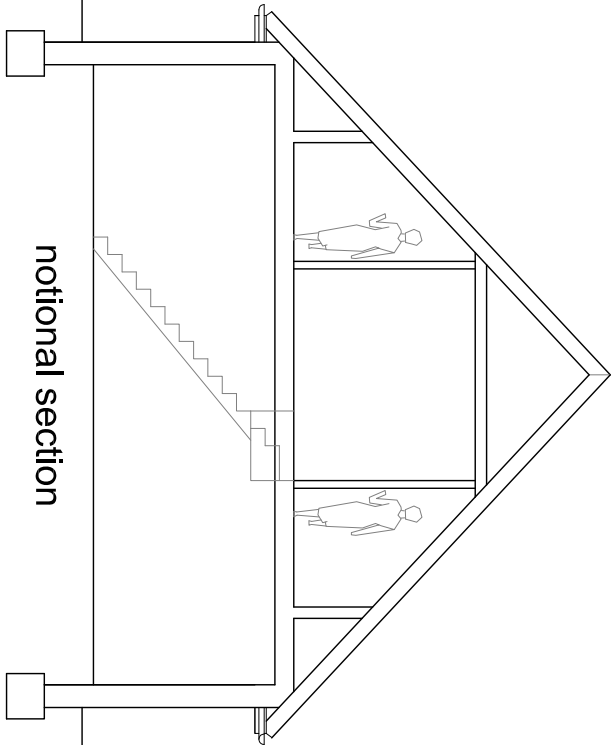


notional section

 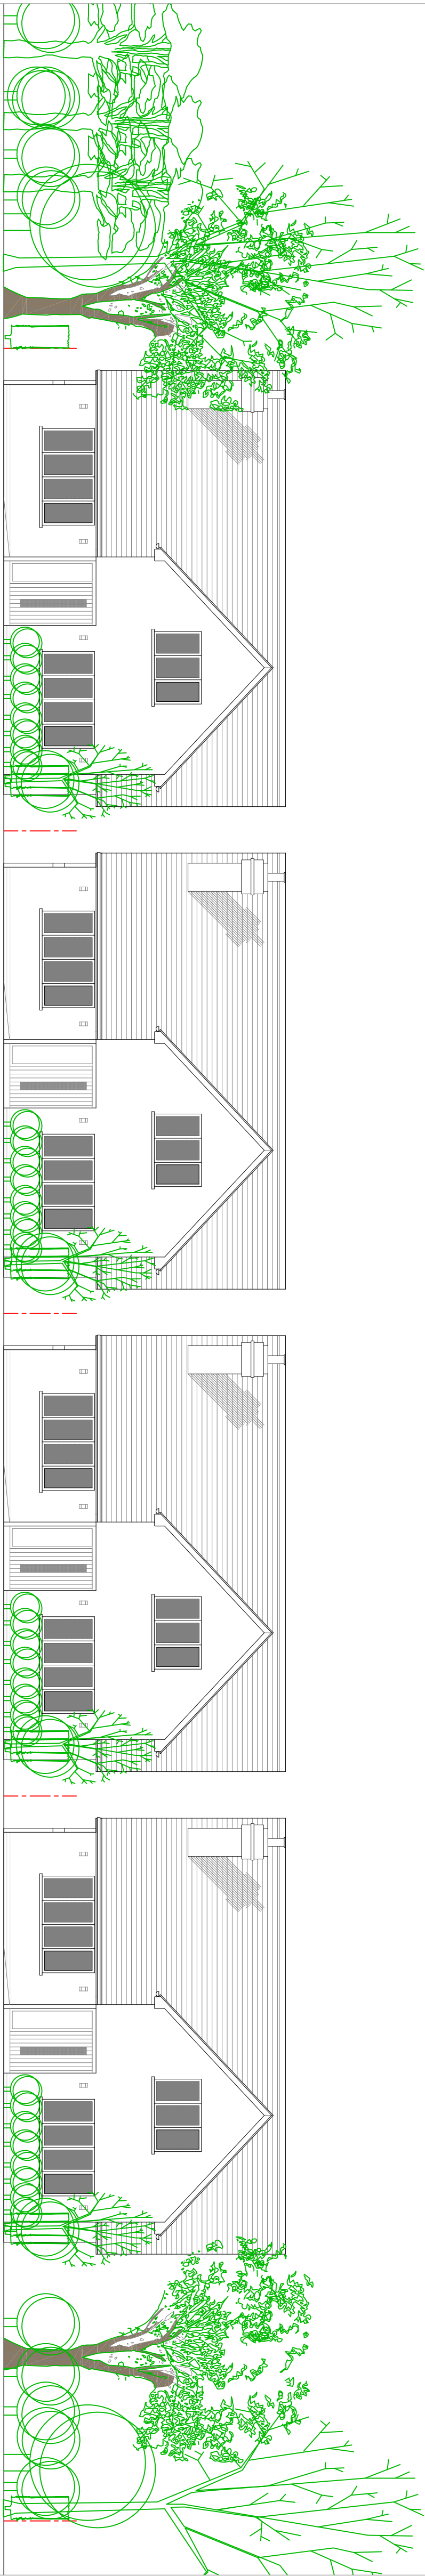



south elevation

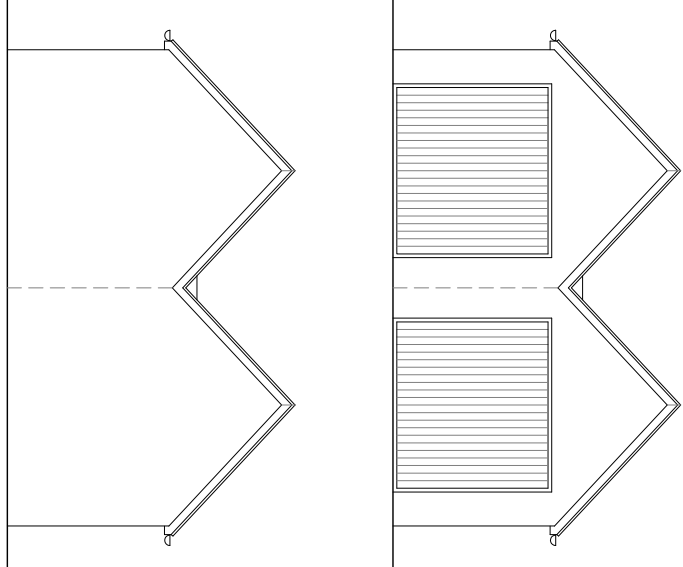

garage elevations

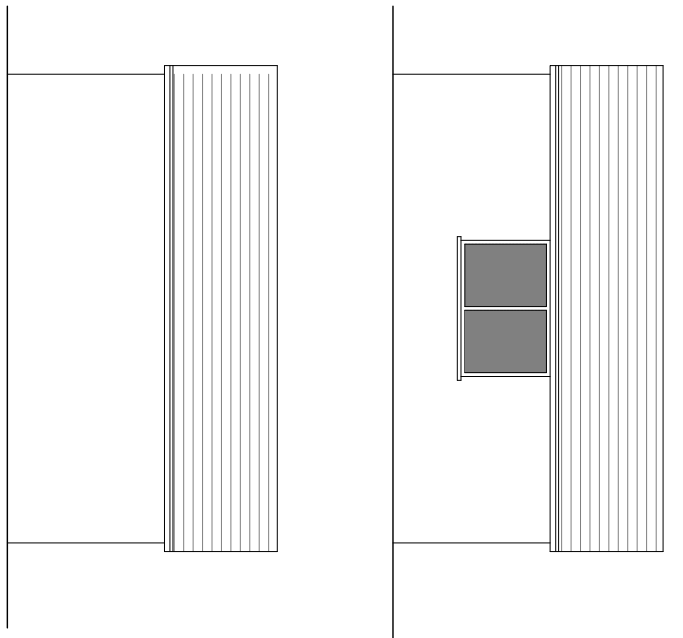

garage elevations

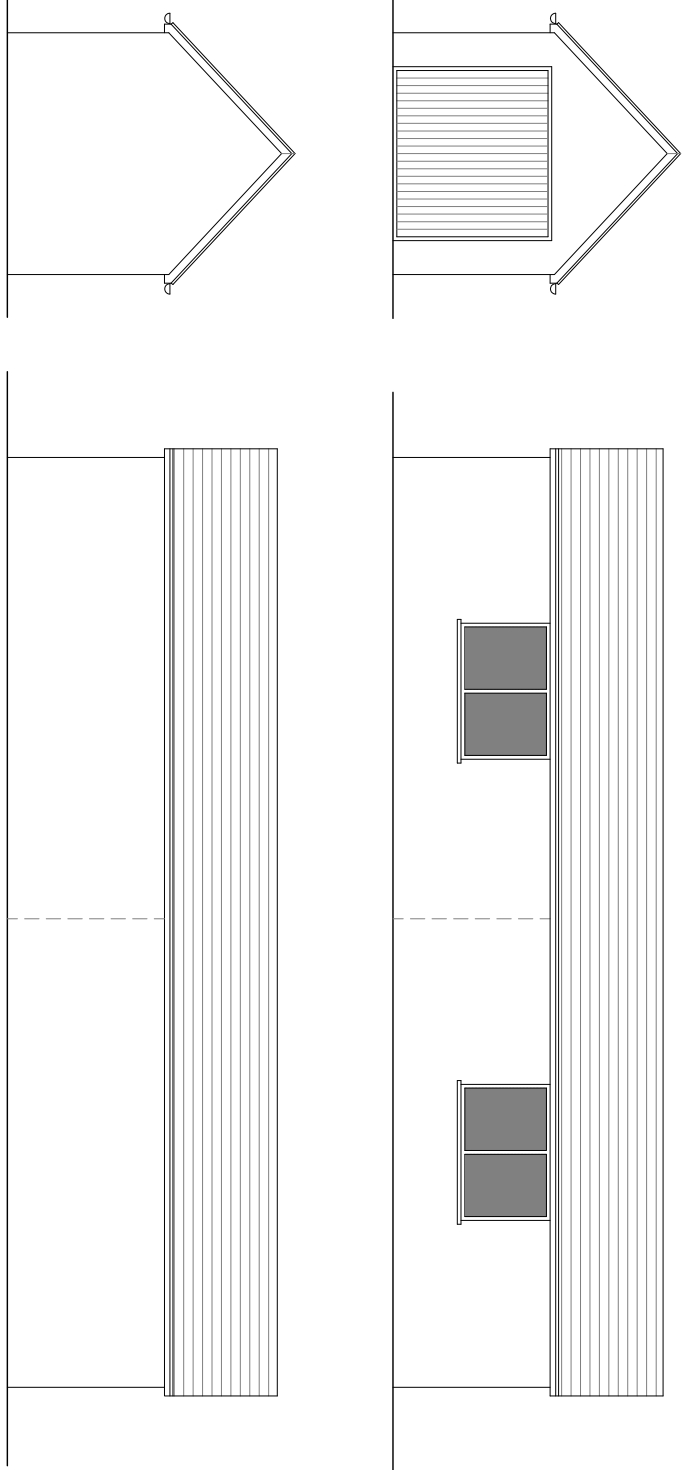 

REVISIONS

Rev.	Initial	Date
------	---------	------


A sed 13.10.17

NOTES

- all four units shifted westward
- all four units shifted northward
- all four garages made bigger
- site layout revised slightly to accommodate the above changes

SED

ASSOCIATES

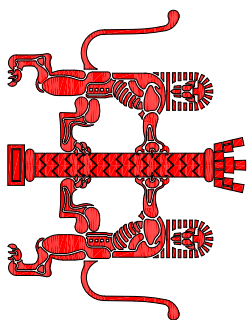

CLIENT

Mr A Cornell

PROJECT

44 Ferrieham Lane, Ferrieham, Worthing
BN12 5LU
Proposed four bungalows

TITLE

Elevations

SCALE 1:100 @ A1
DATE 16.06.2017
DRAWN sed
DWG No. 628-05 rev. A