


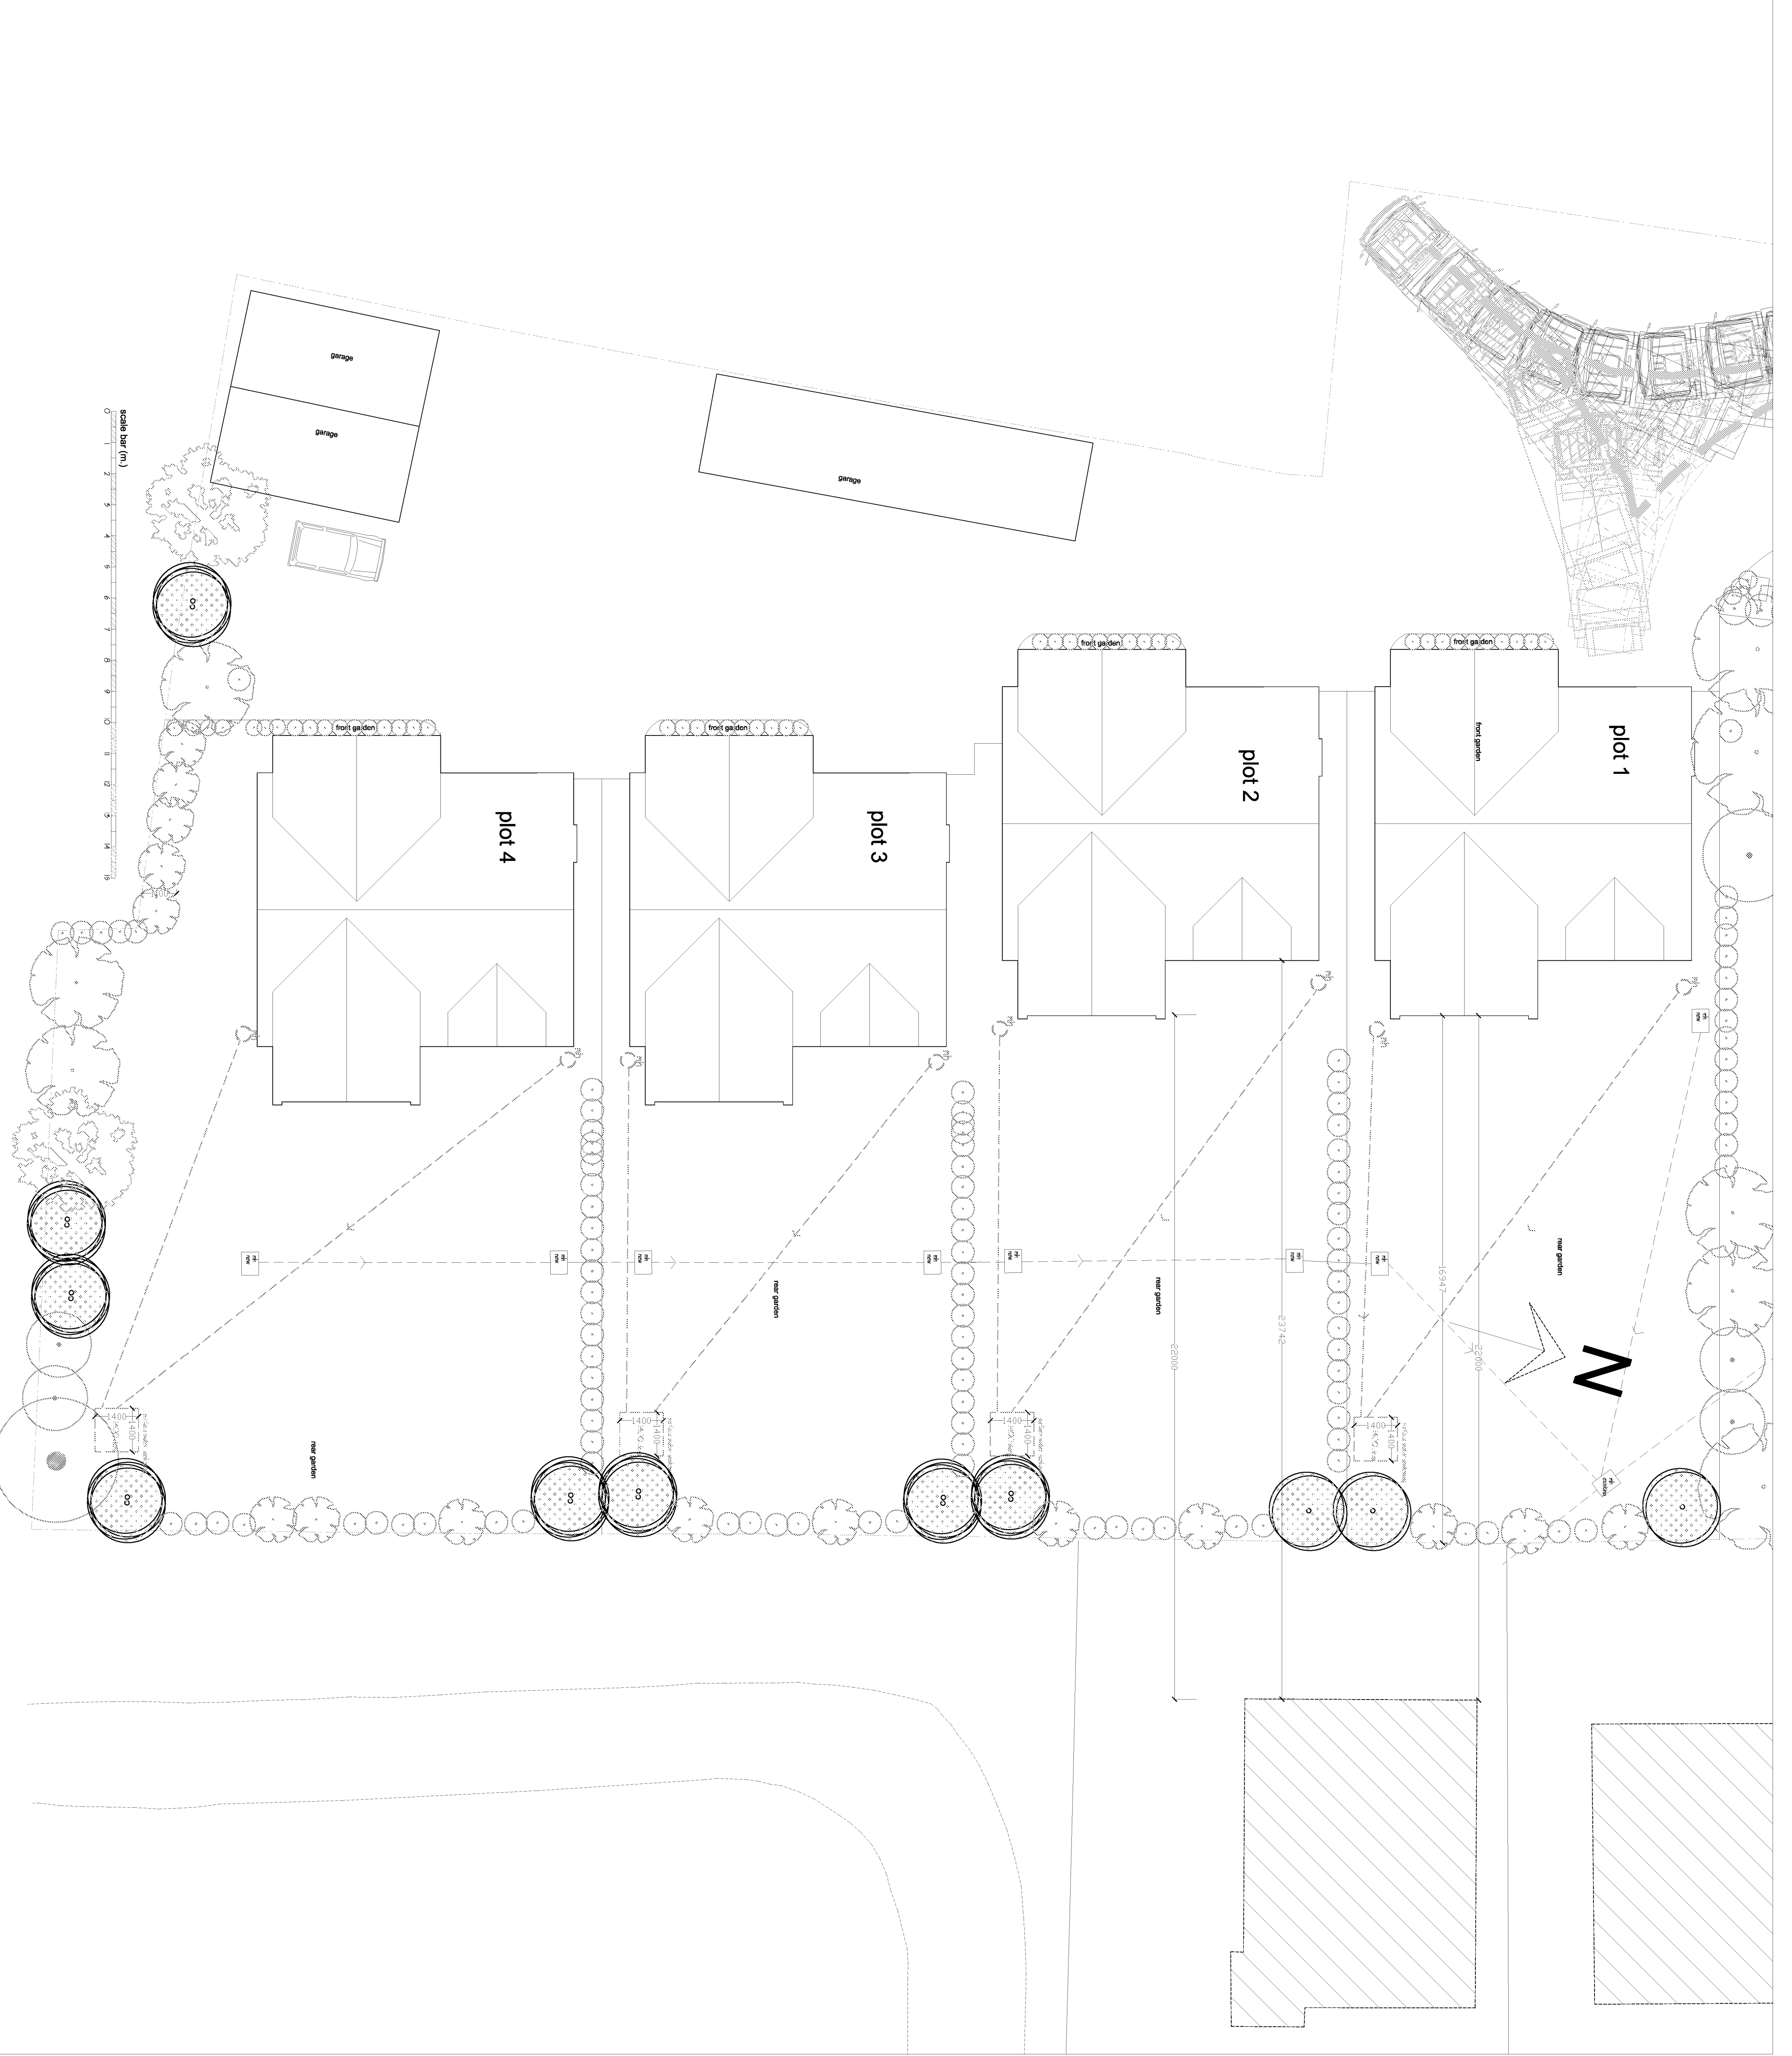

Rev.	Initial	Date	NOTES
------	---------	------	-------

A	sed	28.7.17	north point added
B	sed	13.10.17	<ul style="list-style-type: none">all four units shifted westwardall four units shifted northwardall four garages made biggersite layout revised slightly to accommodate the above changes
C	sed	22.11.17	<ul style="list-style-type: none">Parking revised in compliance
D	sed	24.11.8	<ul style="list-style-type: none">swept path tracking added & slight revision to visitors parking
E	sed	26.2.18	<ul style="list-style-type: none">plot 1 & 2 houses shifted towards the fronttownen garage shifted slightly

SED
ASSOCIATES

- ☐ CLIENT
- ☐ PROJECT
- ☐ TITLE

RIBA

Mr A Cornell

44 Farringham Lane, Ferring, Worthing

BN12 5LJ

Proposed four bungalows

Roof plans

SCALE 1:100 @ A1

DATE 14.05.2017

DRAWN sed

DWG No. 628-03 rev. E