




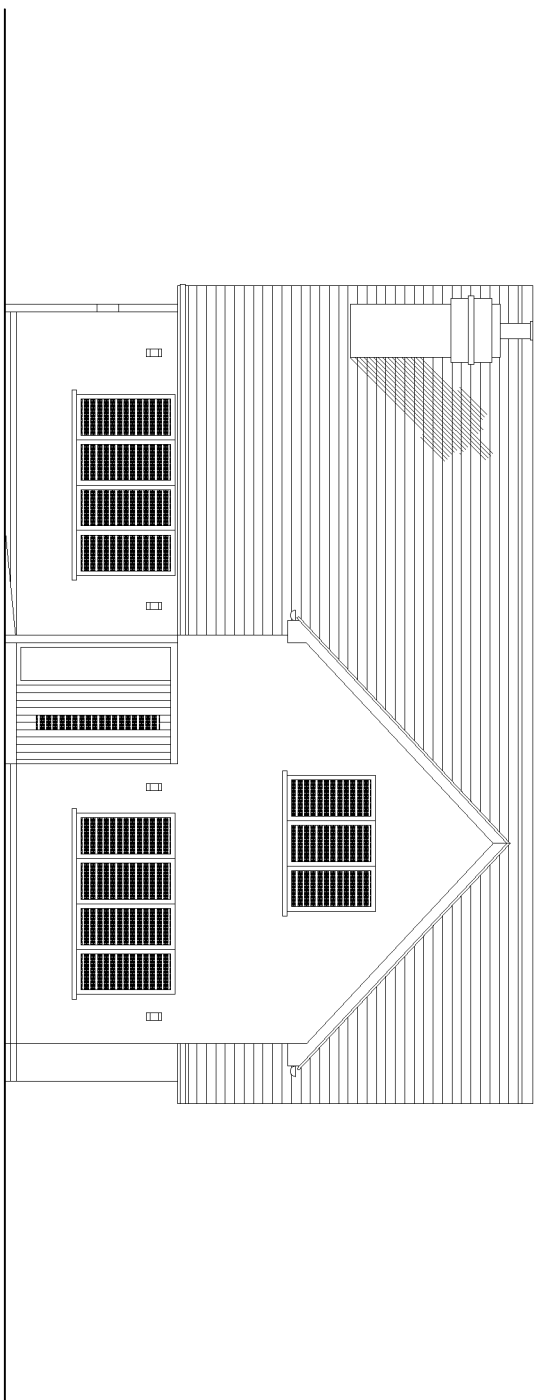


south elevation

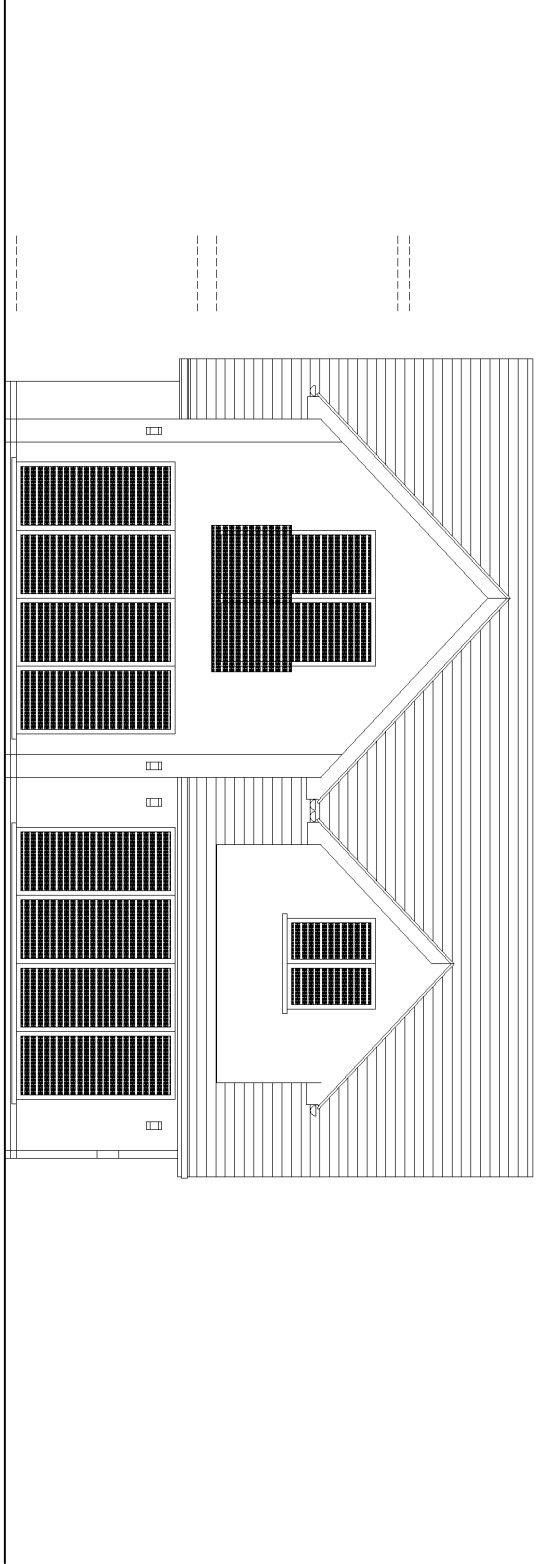


north elevation

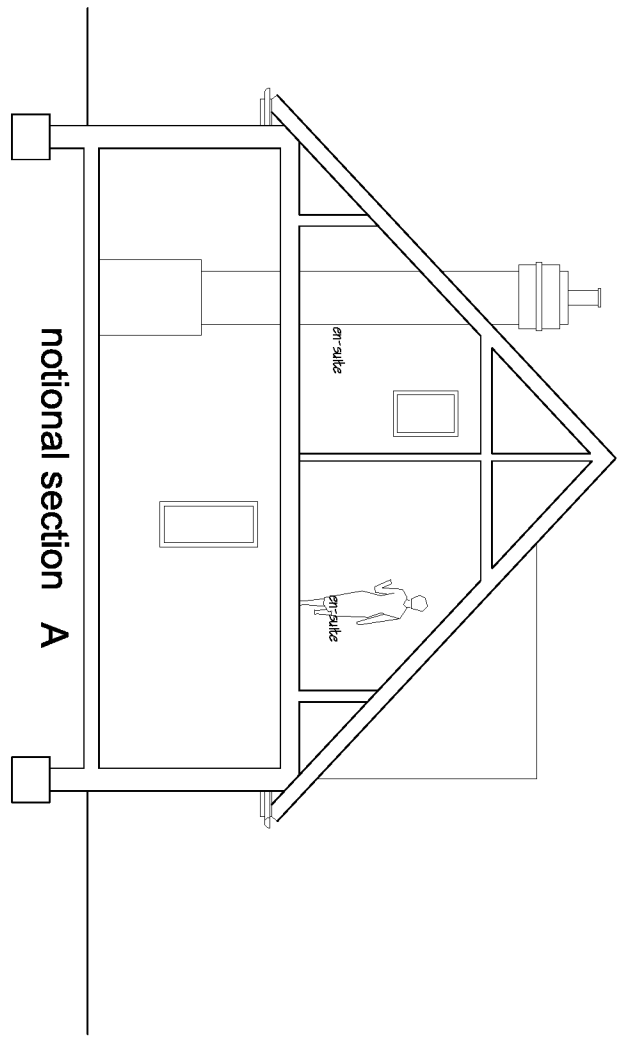


notional section A

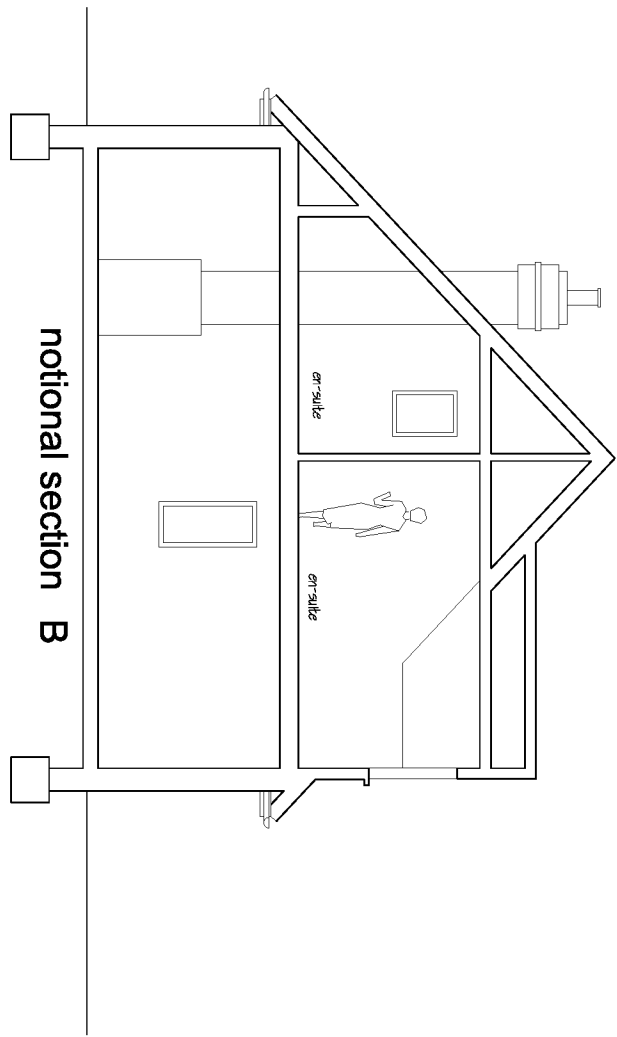


notional section B

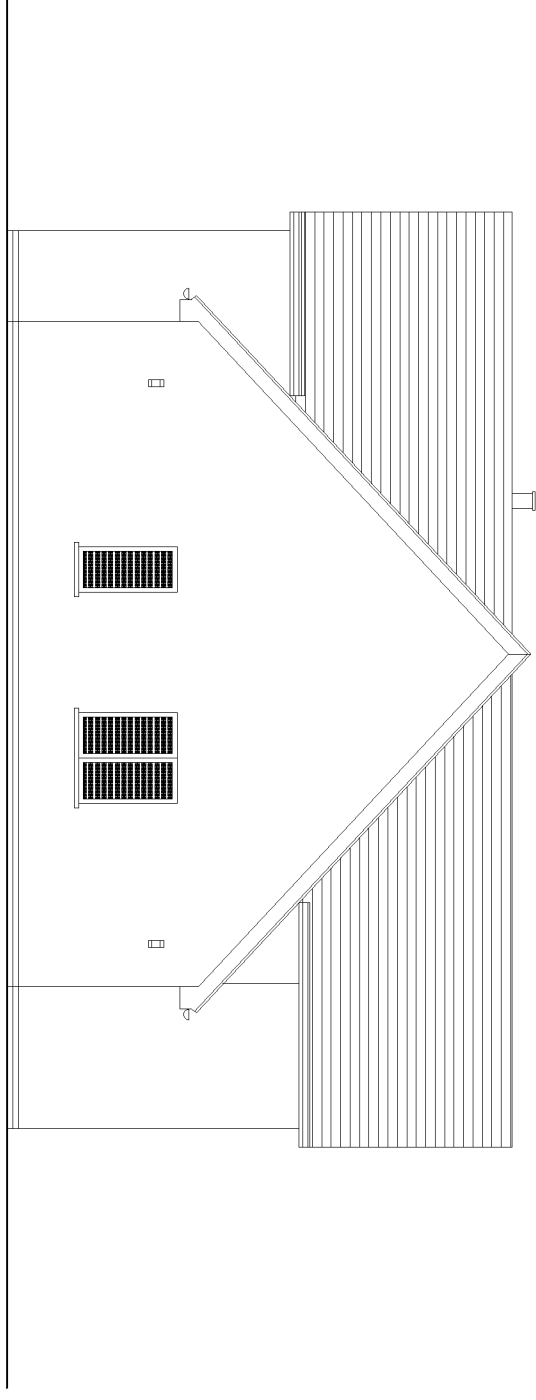



east elevation

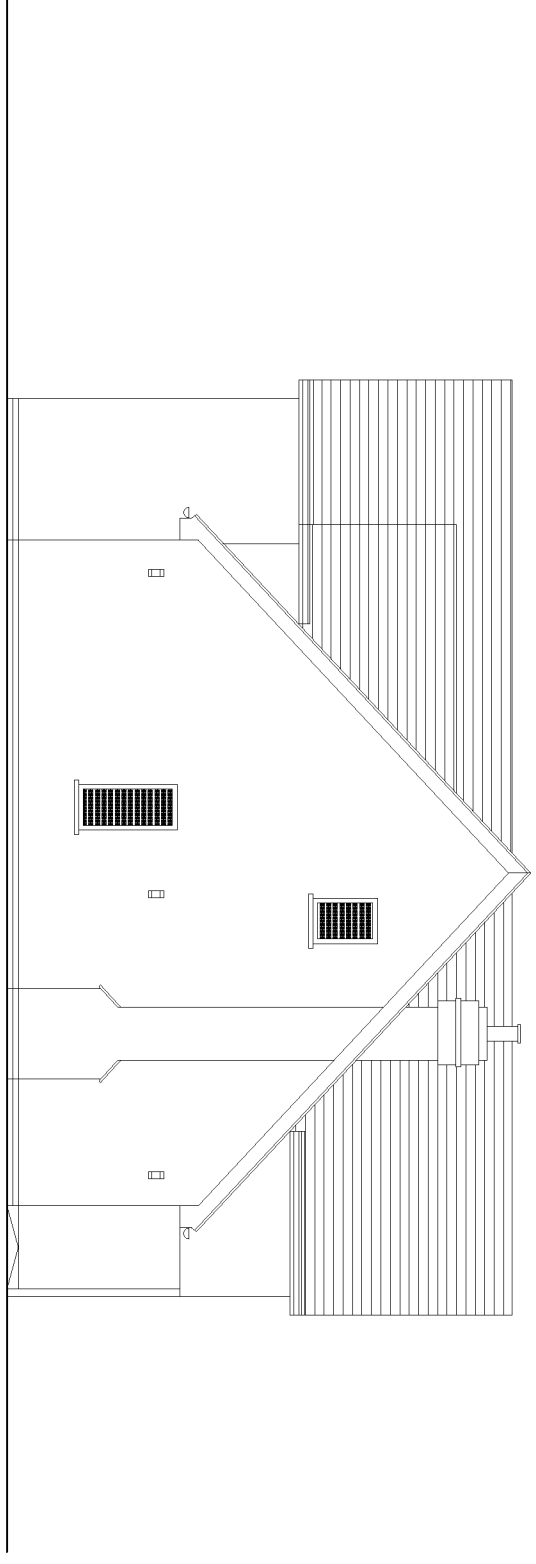




west elevation

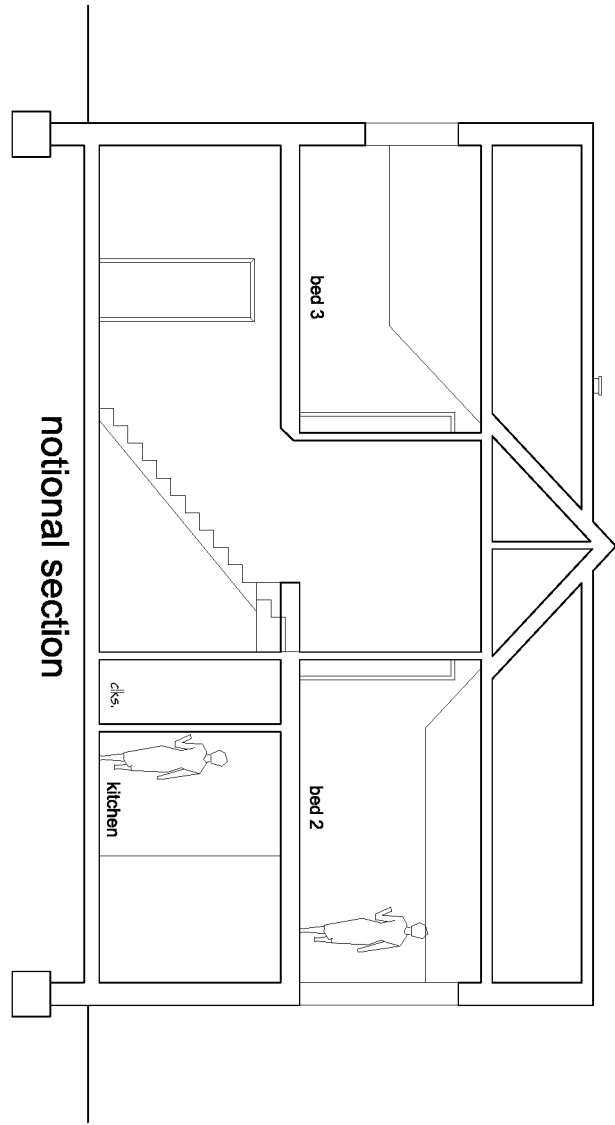


notional section

 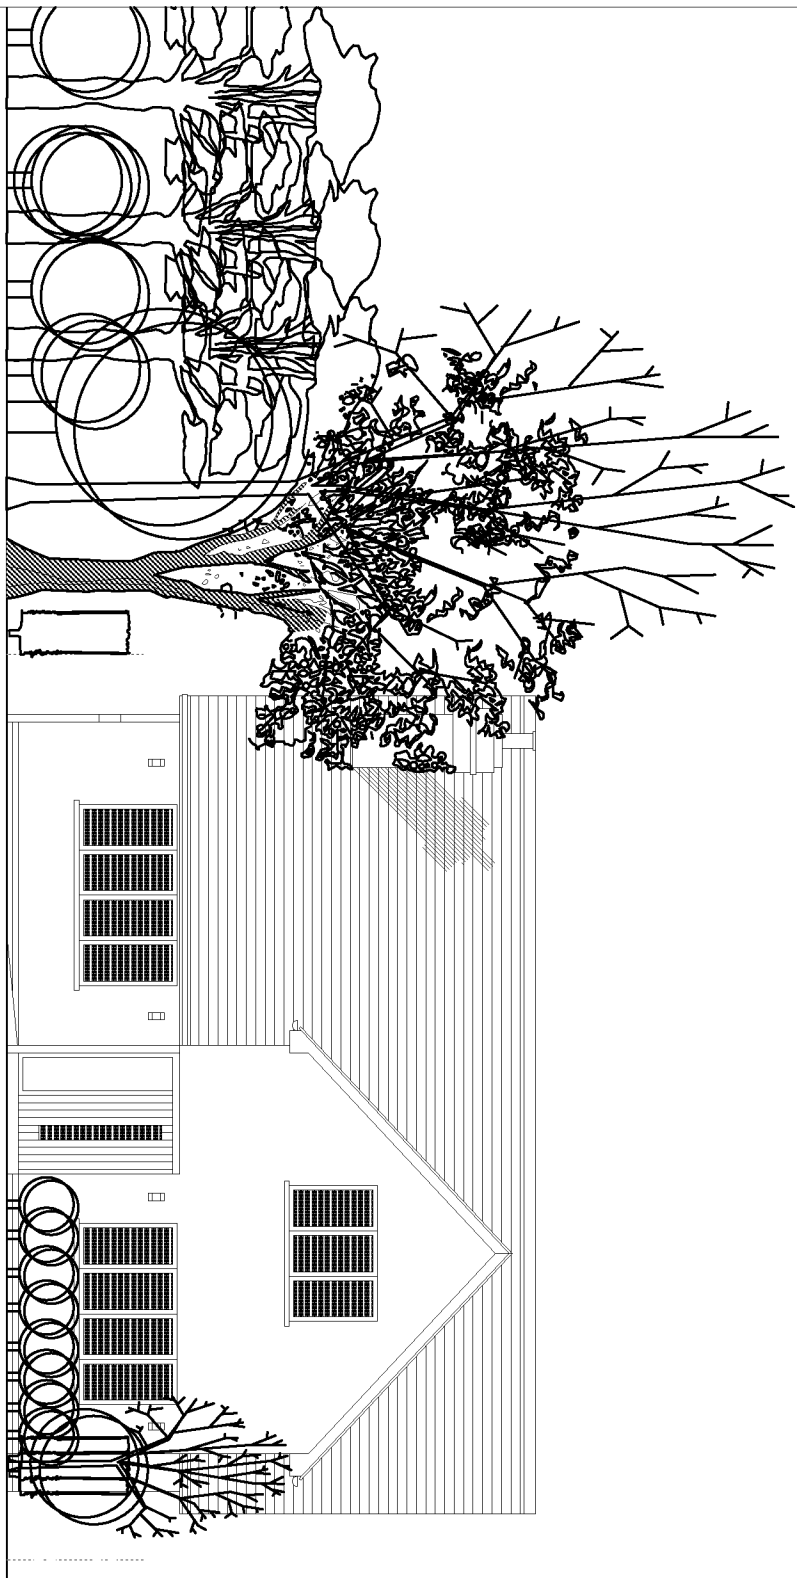


south elevation

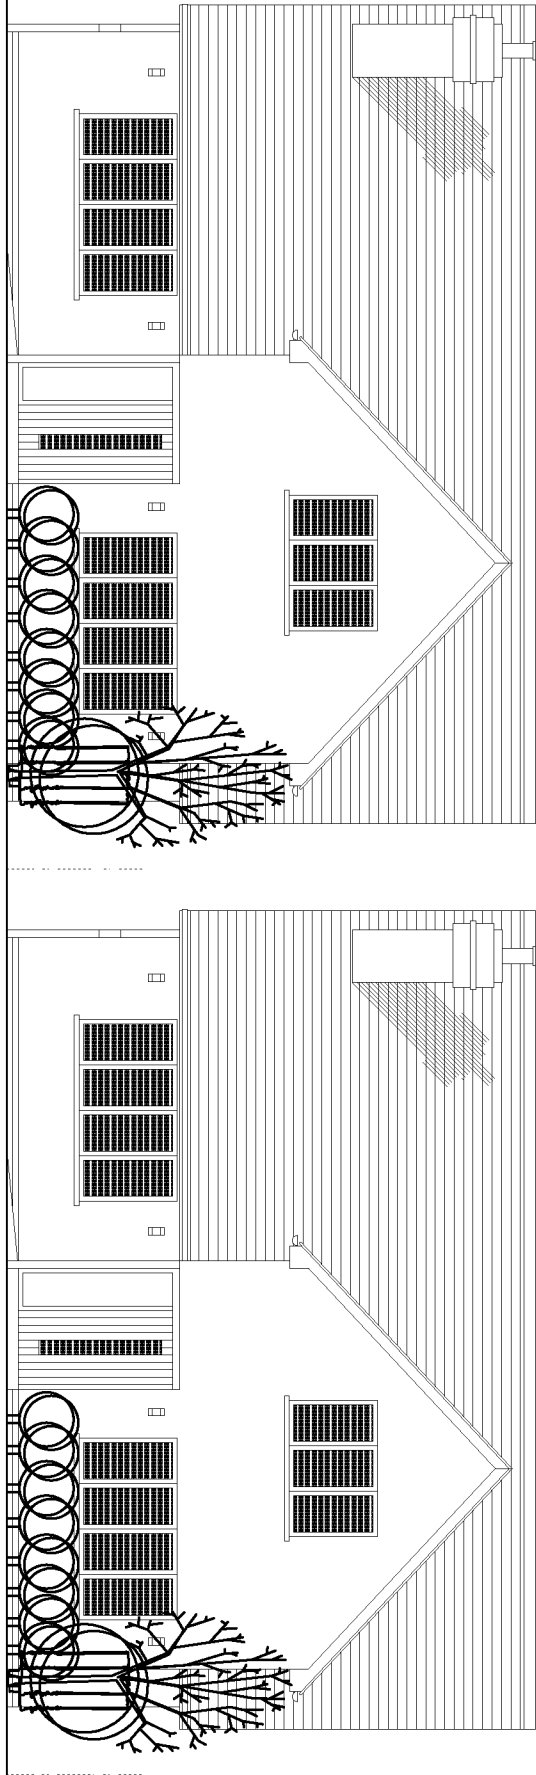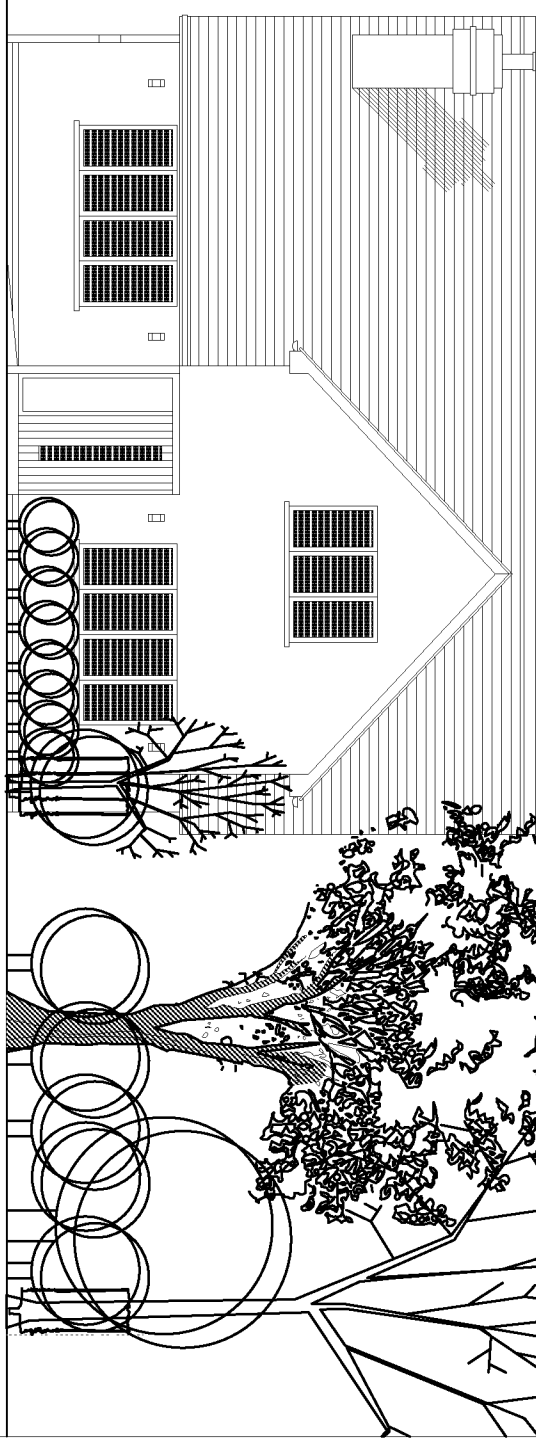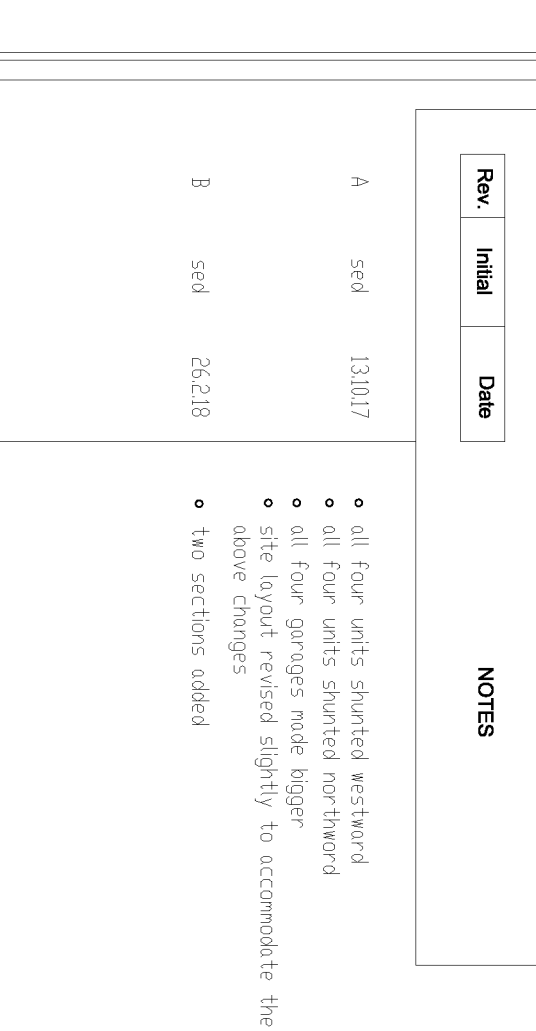


west elevation

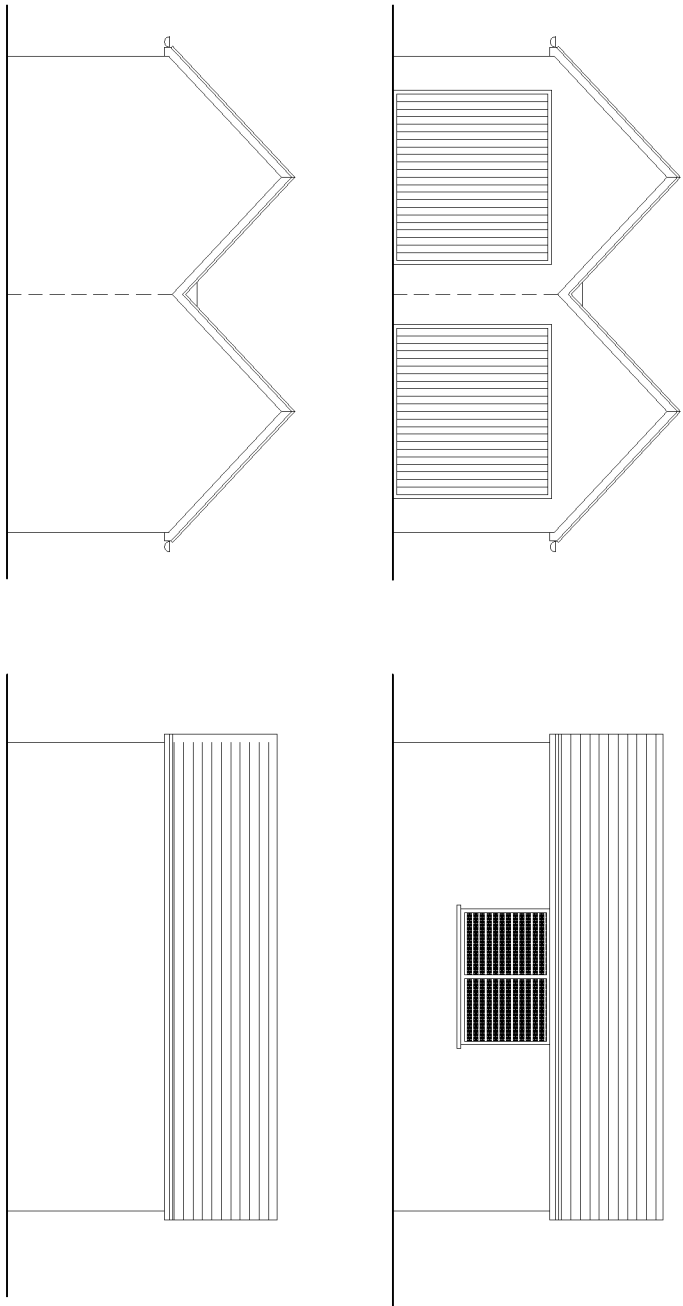

garage elevations

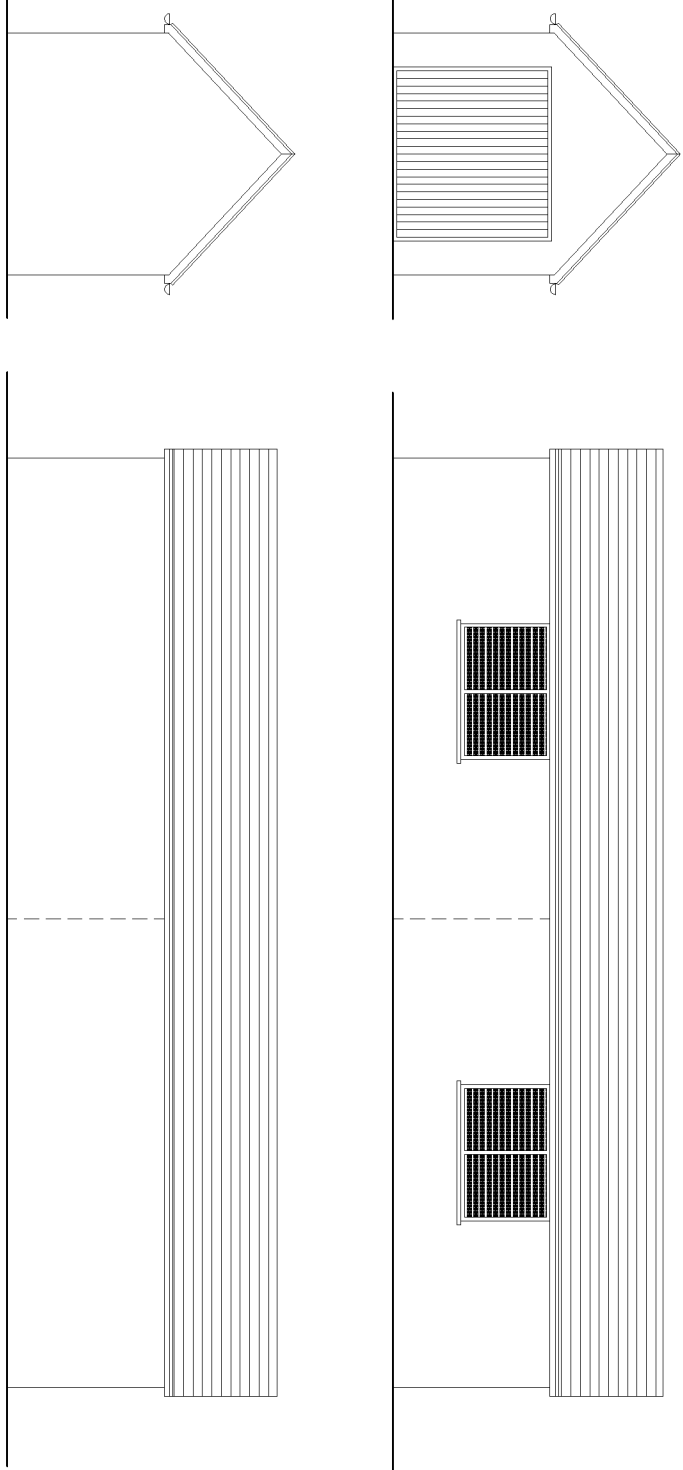

garage elevations

 


REVISIONS

NOTES

- all four units shifted westward
- all four units shifted northward
- all four garages made bigger
- site layout revised slightly to accommodate the above changes
- two sections added

SED ASSOCIATES

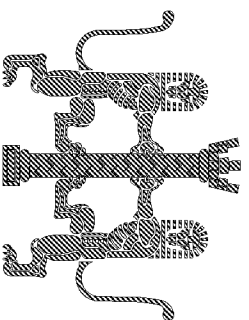

RIBA

Mr A Cornell

CLIENT

44 Ferringham Lane, Ferring, Worthing

PROJECT

Proposed four bungalows

Elevations

TITLE

SCALE 1:100 @ A1

DATE 16.06.2017

DRAWN sed

DWG No. 628-05 rev. B