




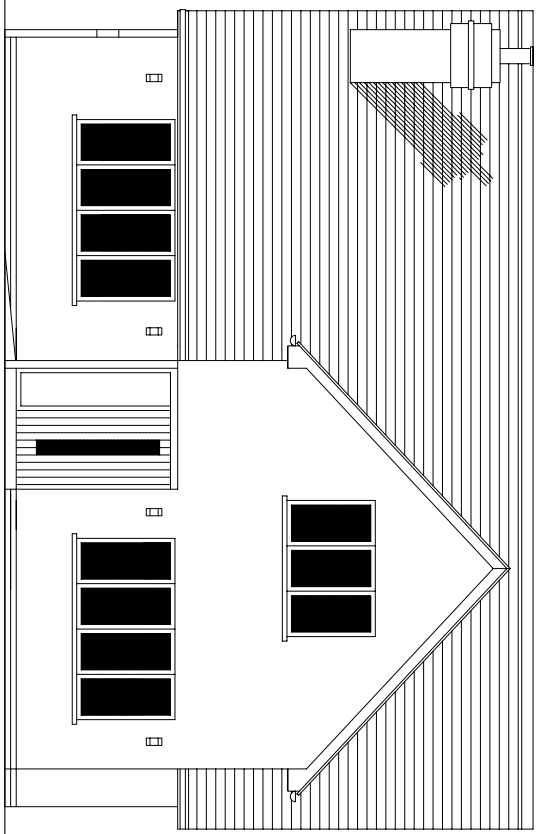


west elevation

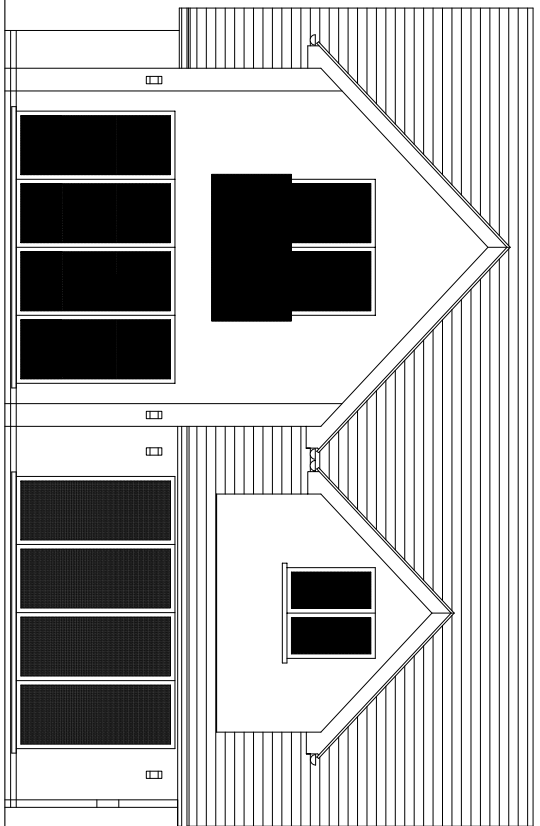


east elevation

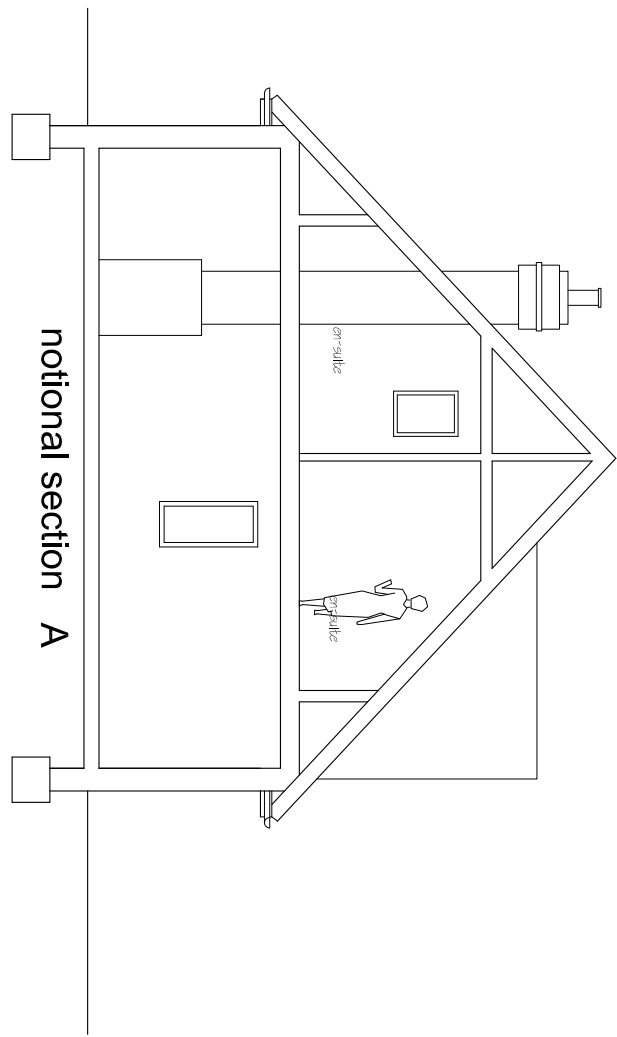


notional section A

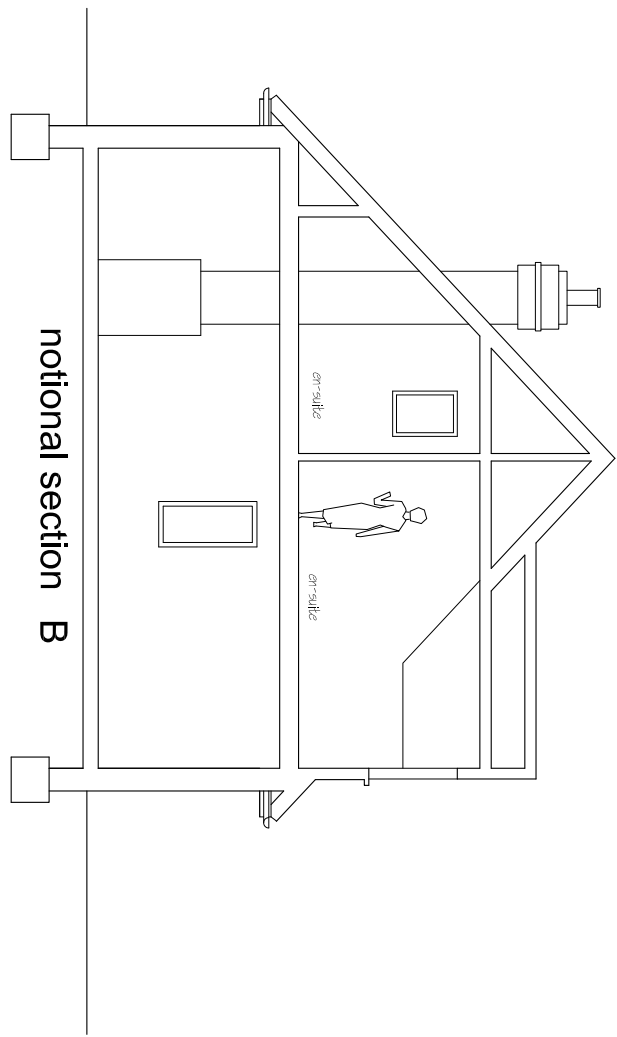


notional section B

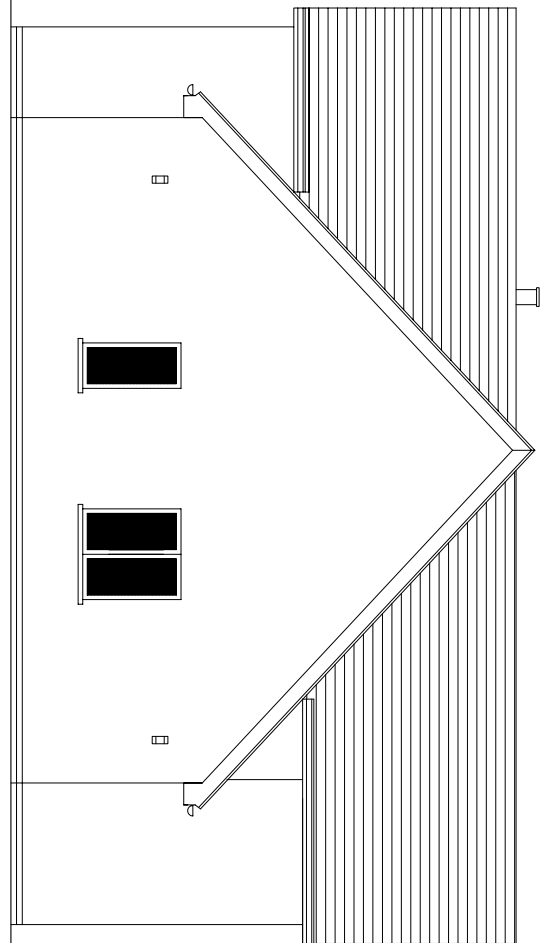



south elevation

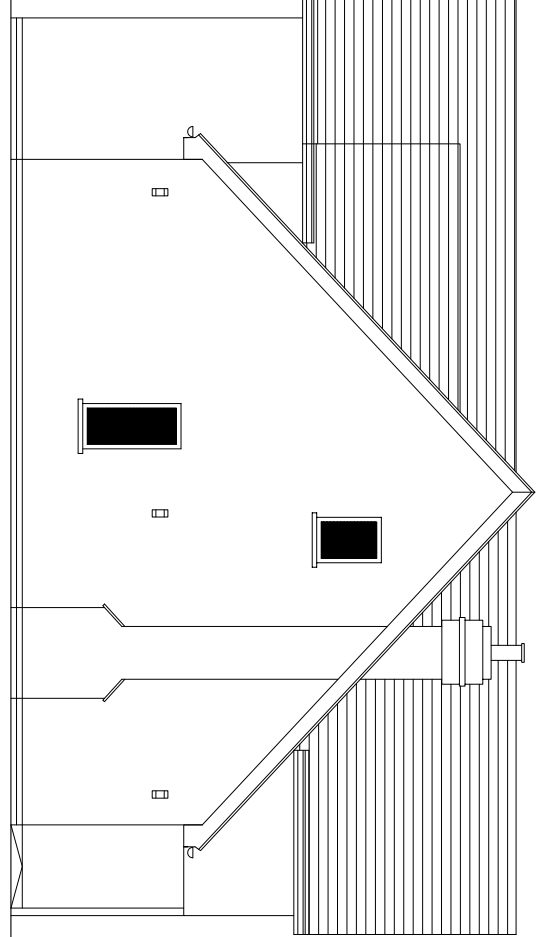




north elevation

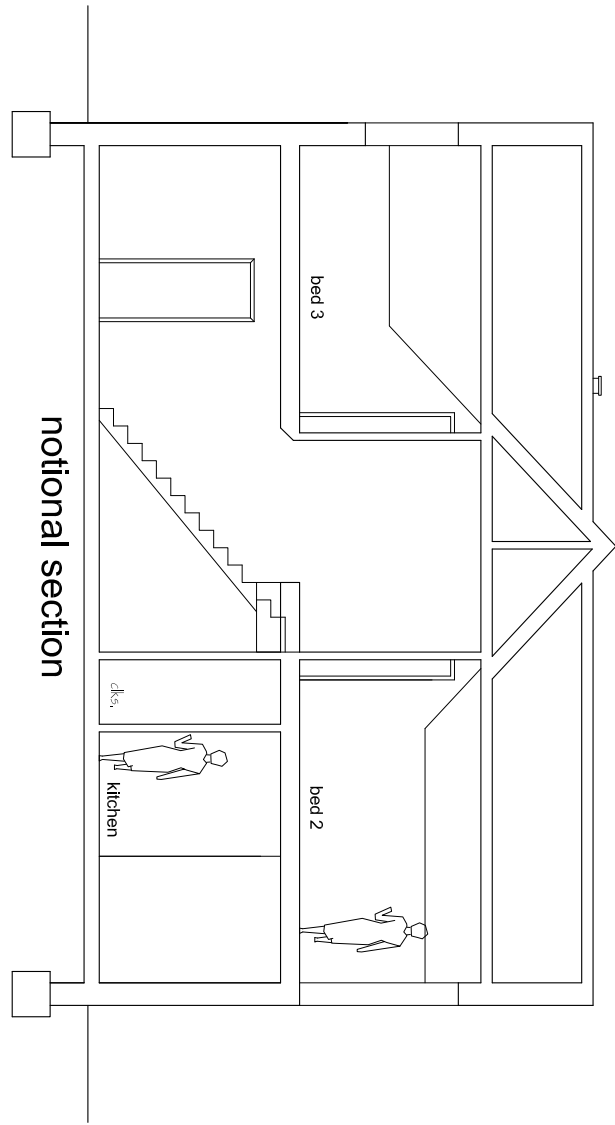



notional section

 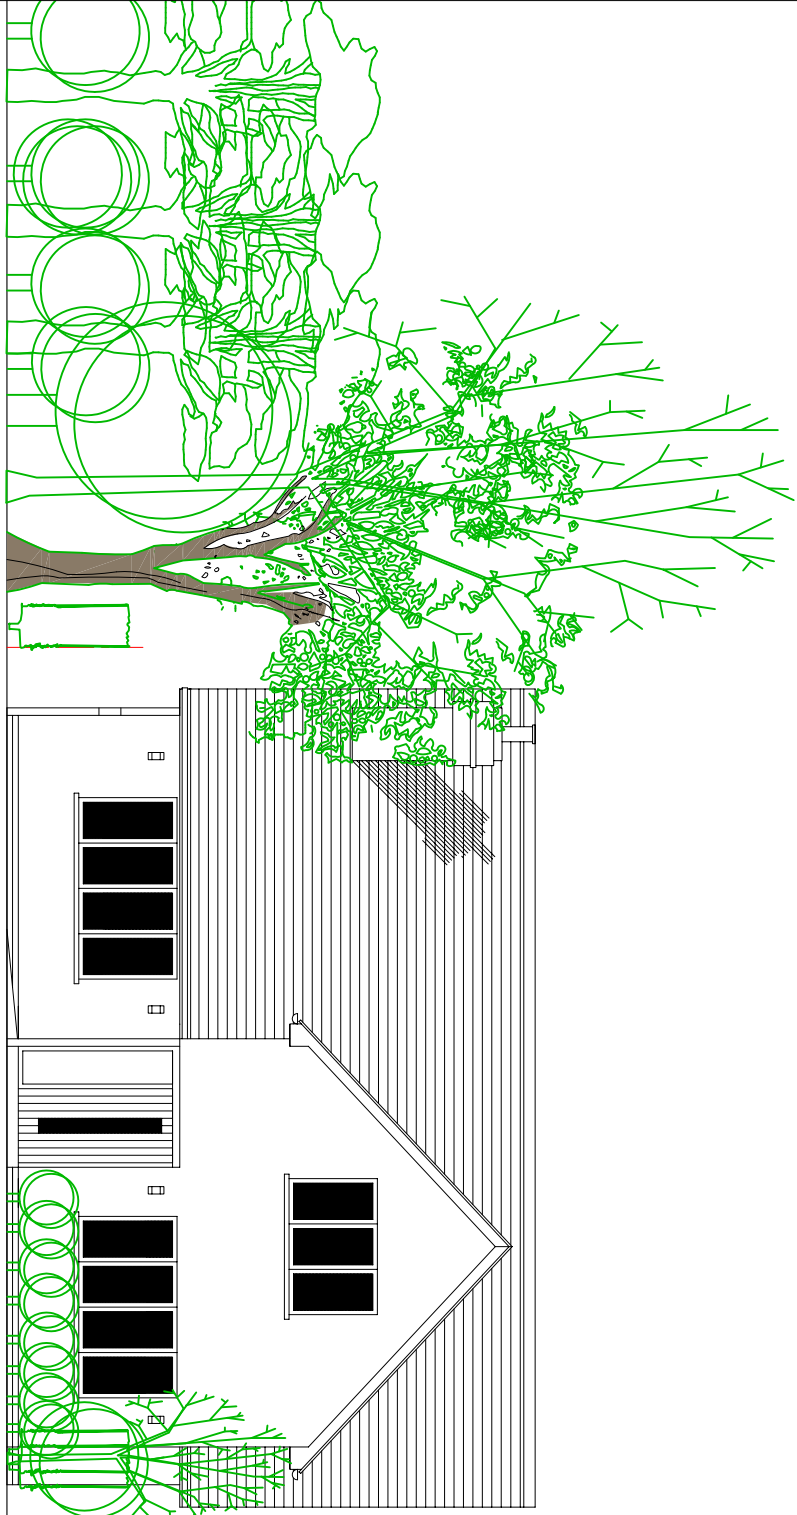


west elevation

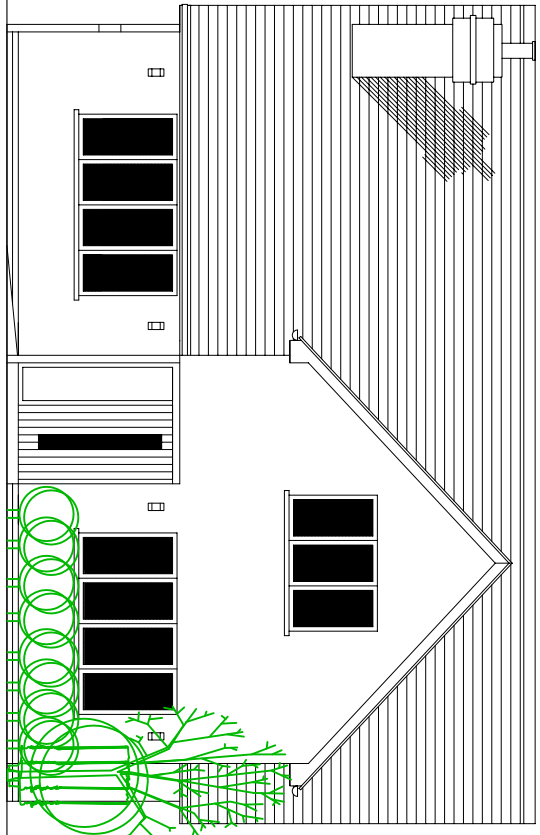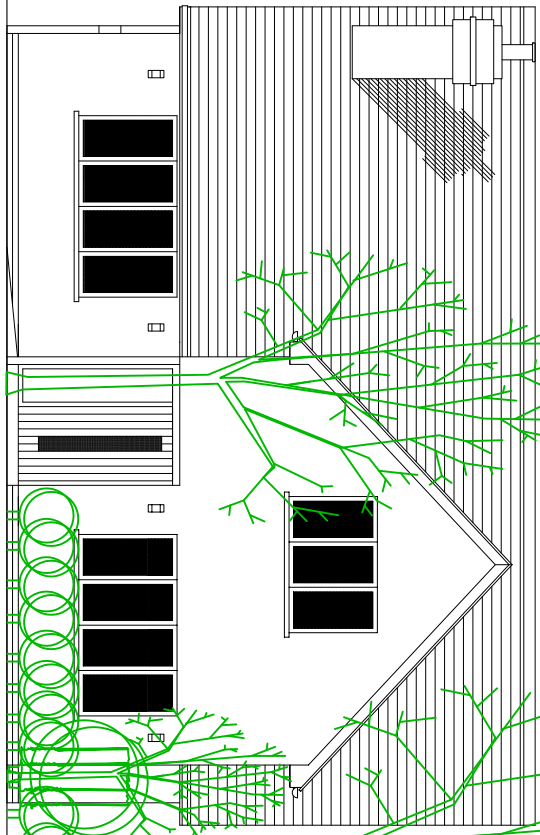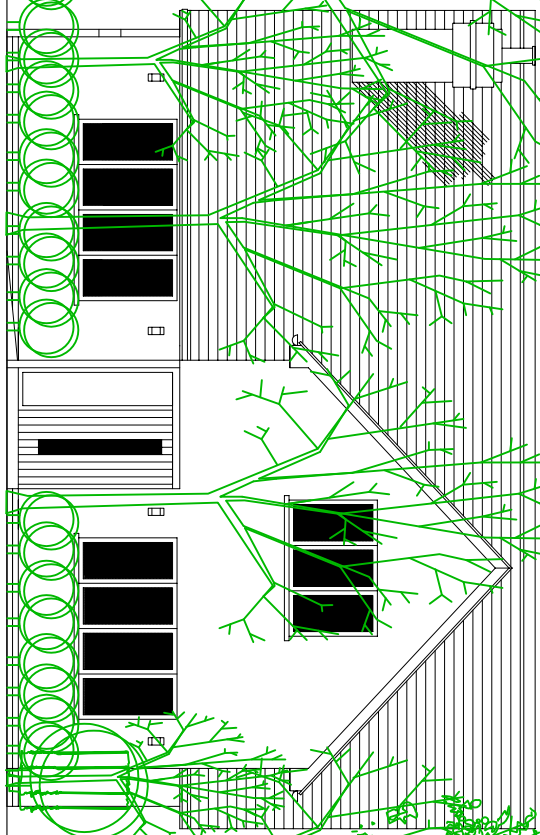



notional section

 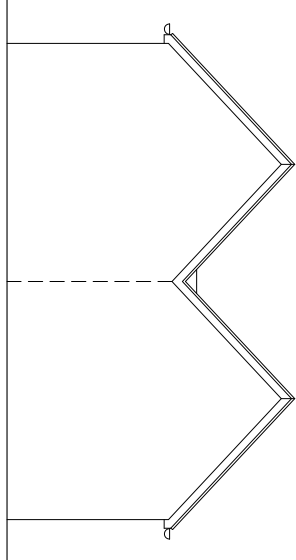

garage elevations

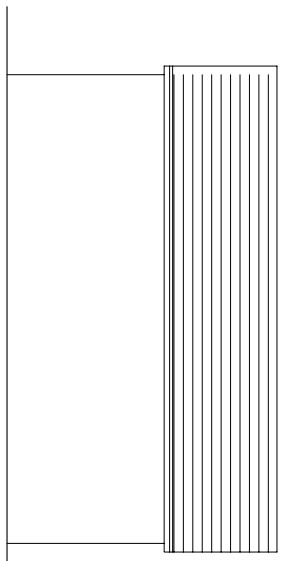

garage elevations

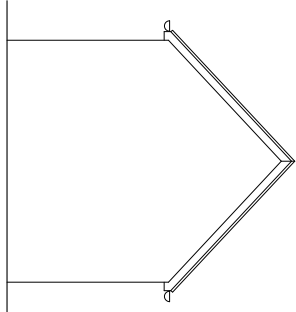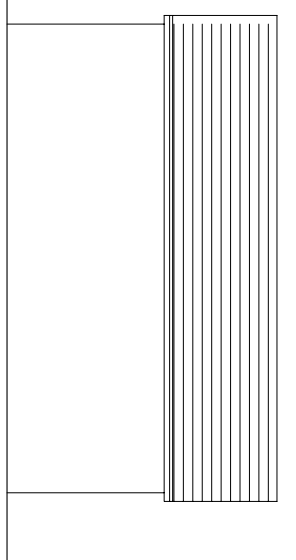

garage elevations




REVISIONS

Rev.	Initial	Date	NOTES
A	sed	13.11.17	<ul style="list-style-type: none">all four units shifted westwardall four units shifted northwardall four garages made biggersite layout revised slightly to accommodate the above changestwo sections added
B	sed	26.2.18	<ul style="list-style-type: none">terrace garage shifted Plots 3 & 4 shifted towards the rear where soft landscape added to front of plots 2, 3 & 4
C	sed	12.3.18	

SED

ASSOCIATES

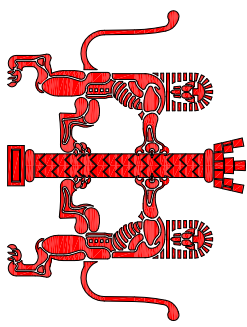

RIBA

CLIENT

Mr A Cornell

PROJECT

44 Ferrieham Lane, Ferrying, Worthing
BN12 5LJ
Proposed four bungalows

TITLE

Elevations

SCALE 1:100 @ A1
DATE 16.06.2017
DRAWN sed
DWG No. 628-05 rev. C