



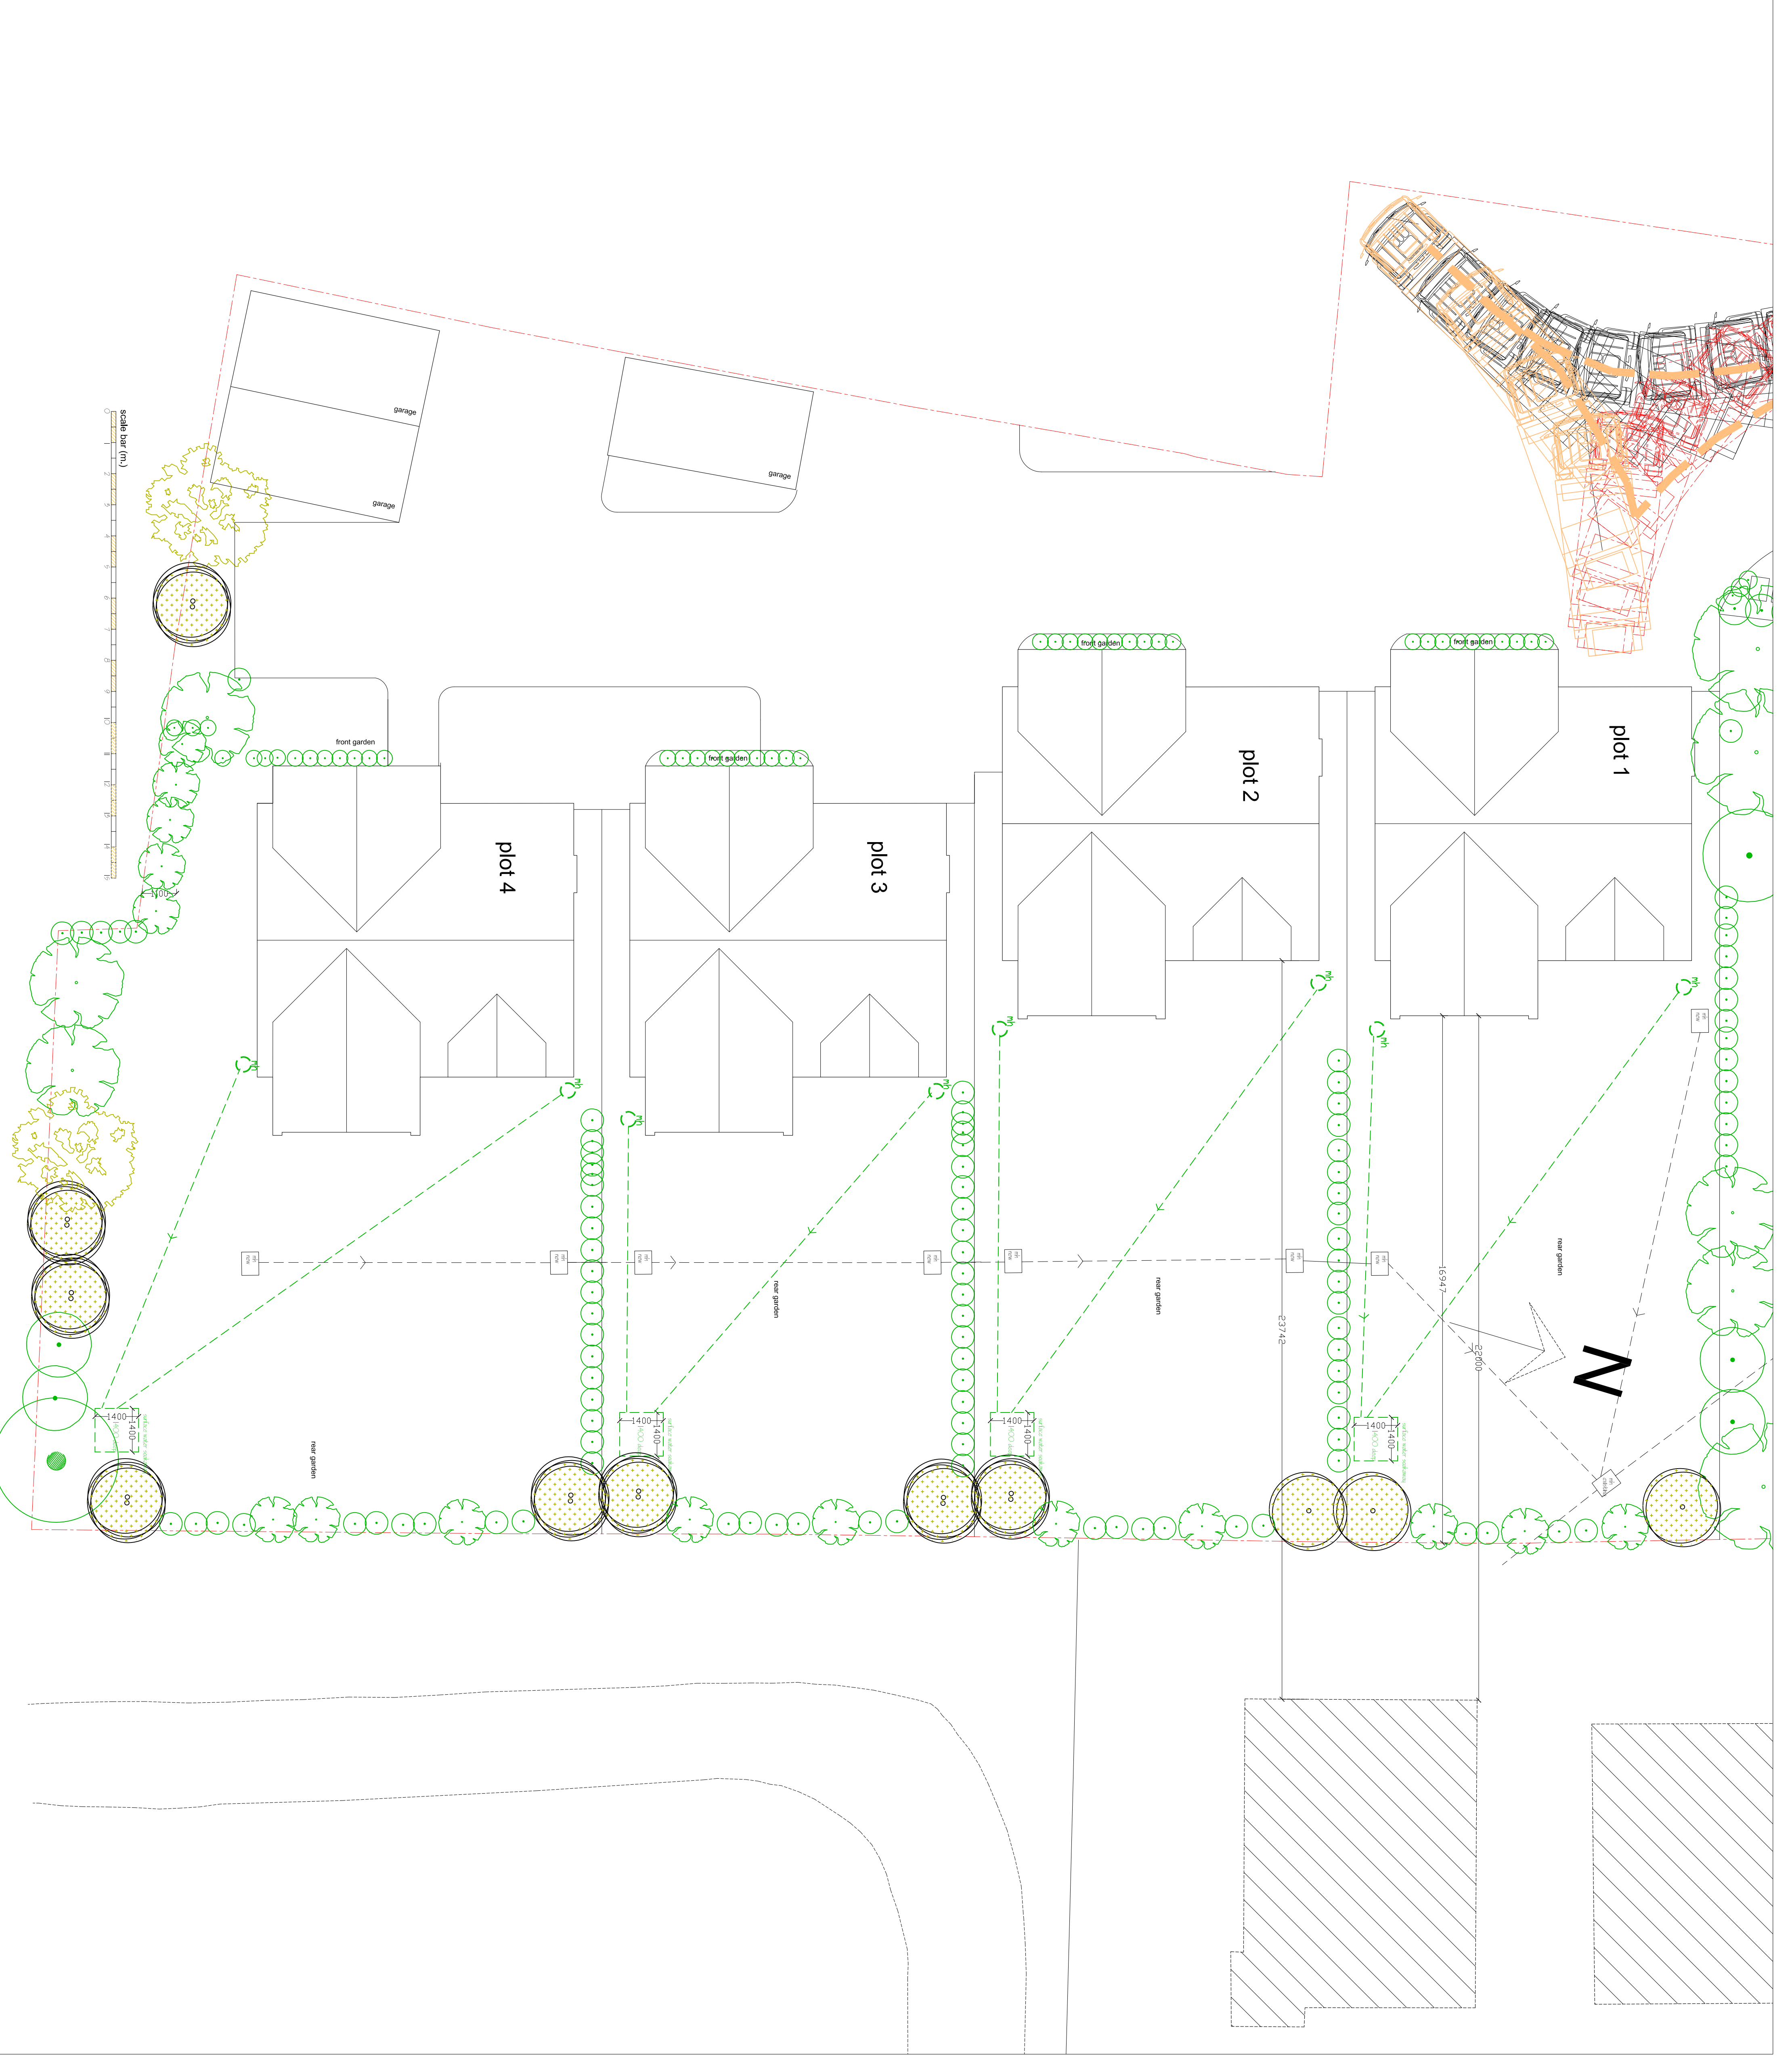

R E V I S I O N S		
Rev.	Initial	Date
NOTES		

- | | | | |
|---|-----|----------|--|
| A | sed | 28.7.17 | • north point added |
| B | sed | 13.10.17 | • all four units shifted westward
• all four garages made bigger
• site layout revised slightly to accommodate the above changes |
| C | sed | 22.11.17 | • parking revised in compliance |
| D | sed | 24.1.18 | • swept path tracking added & slight revision to visitor's parking |
| E | sed | 26.2.18 | • plot 1 & 2 houses shifted towards the front |
| F | sed | 13.3.18 | • garages shifted Plots 3 & 4 shifted towards the rear where soft landscape added to front of plots 2, 3 & 4 |
| G | sed | 13.3.18 | • tandem garage reduced to one |

SED ASSOCIATES

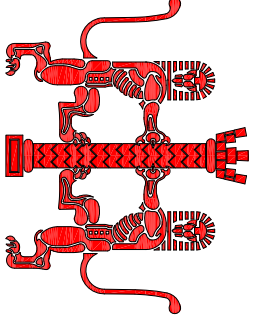

RIBA

CLIENT

PROJECT

TITLE

CHARTERED
ARCHITECT

18 Russell Green Close Purley CR8 2WR

Tel : 020 8668 0239

Fax: 020 8645 3982

Mobile: 07755 165482

Email: info@sedarchitects.com

Mr A Cornell

44 Ferrieham Lane, Ferrieham, Worthing
BN12 5LJ
Proposed four bungalows

Roof plans

SCALE 1:100 @ A1

DATE 14.05.2017

DRAWN sed

DWG No. 628-03 rev. G