


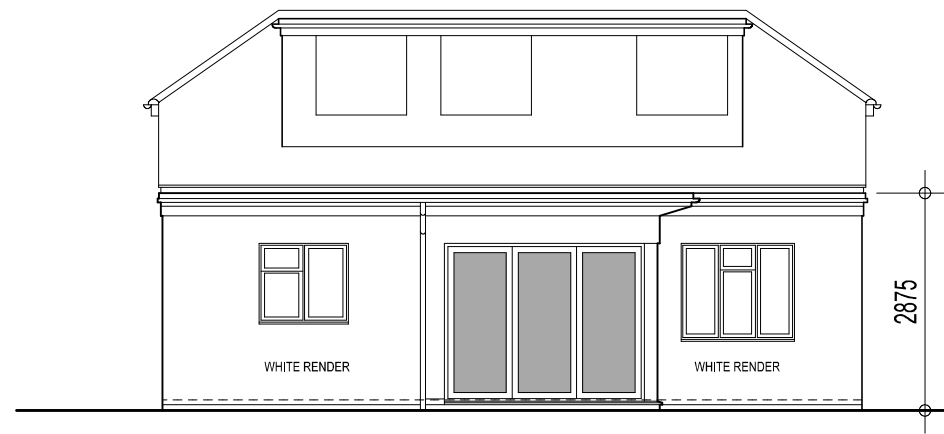


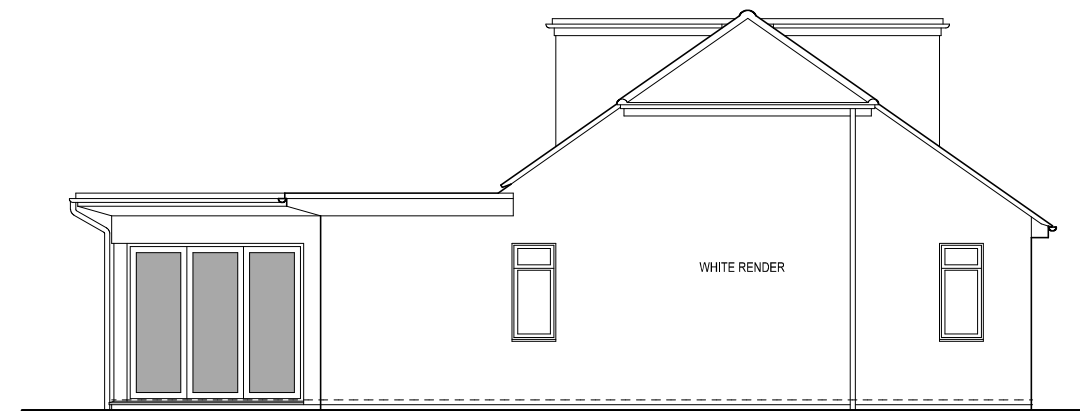

Rear (North) Elevation

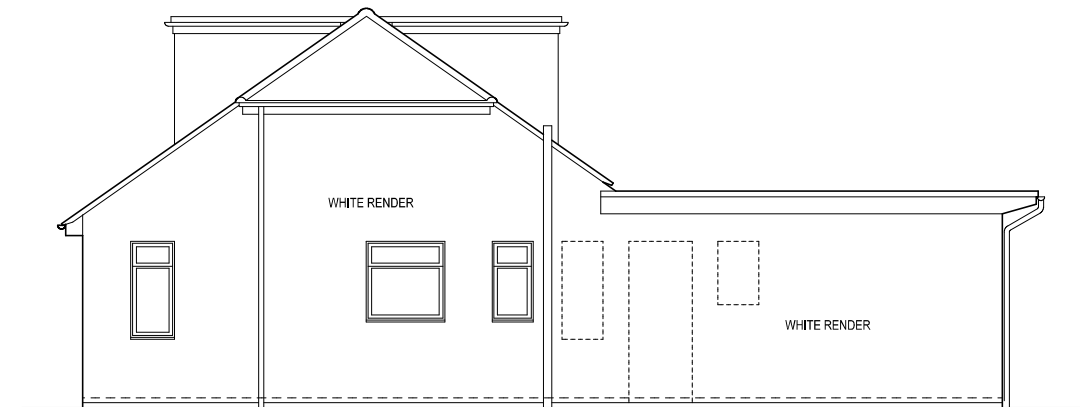

Side (West) Elevation

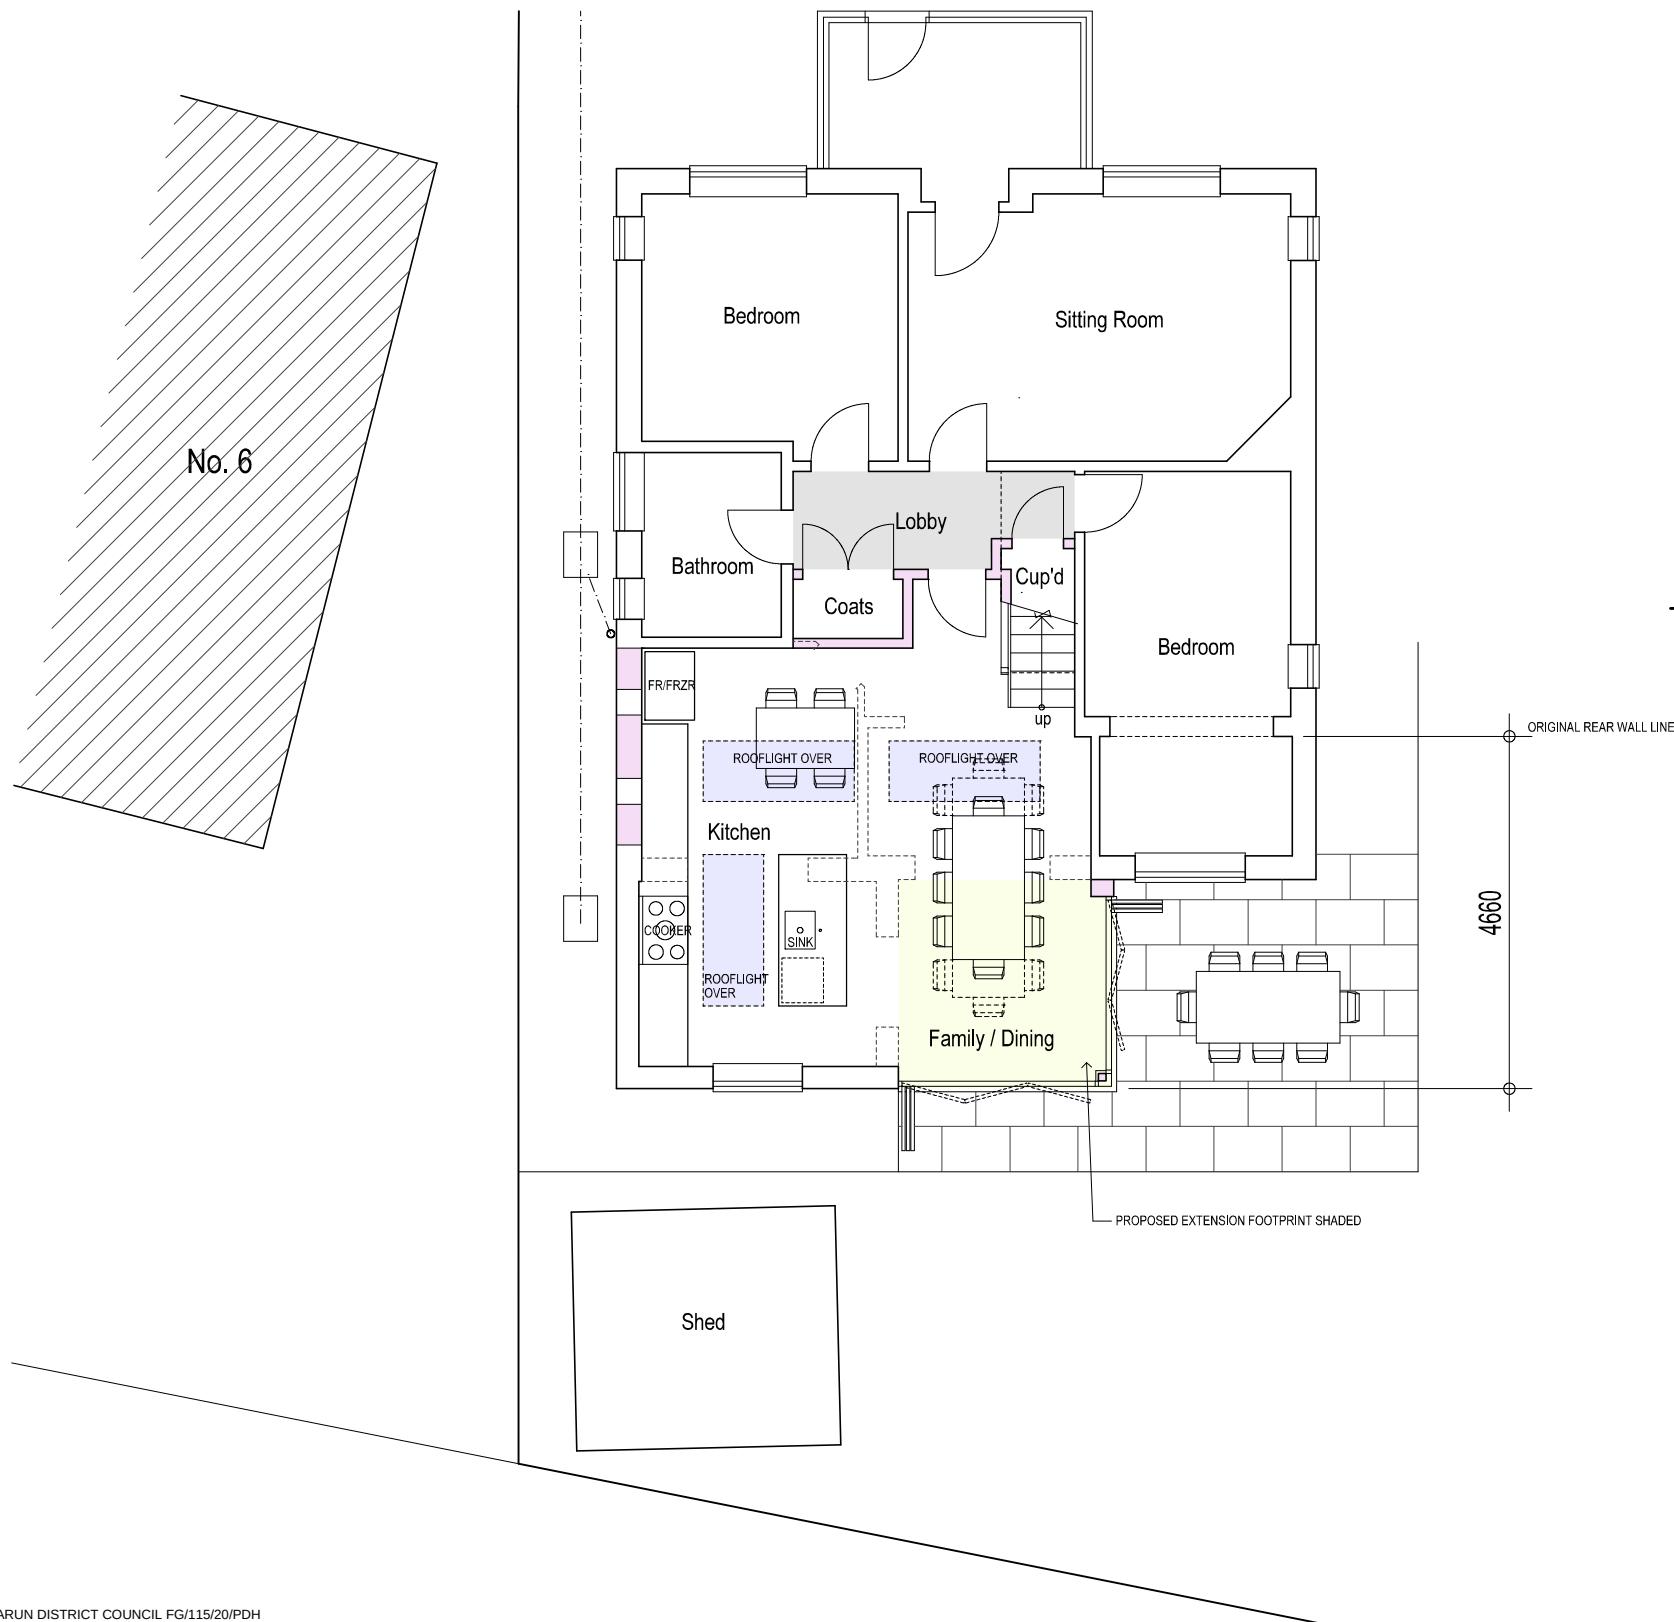

Side (East) Elevation



Revisions

PROJECT

Proposed Rear Extension
5 East Onslow Close
Ferring

DRAWING

Ground Floor Plan & Elevations
as Proposed

SCALE 1:100@A3 DATE Sept 2020 DRG No 2012/C02

Glenn Curran MCIAT

ARCHITECTURAL DESIGN + TECHNOLOGY
THE STUDIO 19 UPPER WEST DRIVE FERRING WEST SUSSEX BN12 5RG
T 01903 248787 M 07905 306875 E INFO@GLENNCURRAN.CO.UK

