




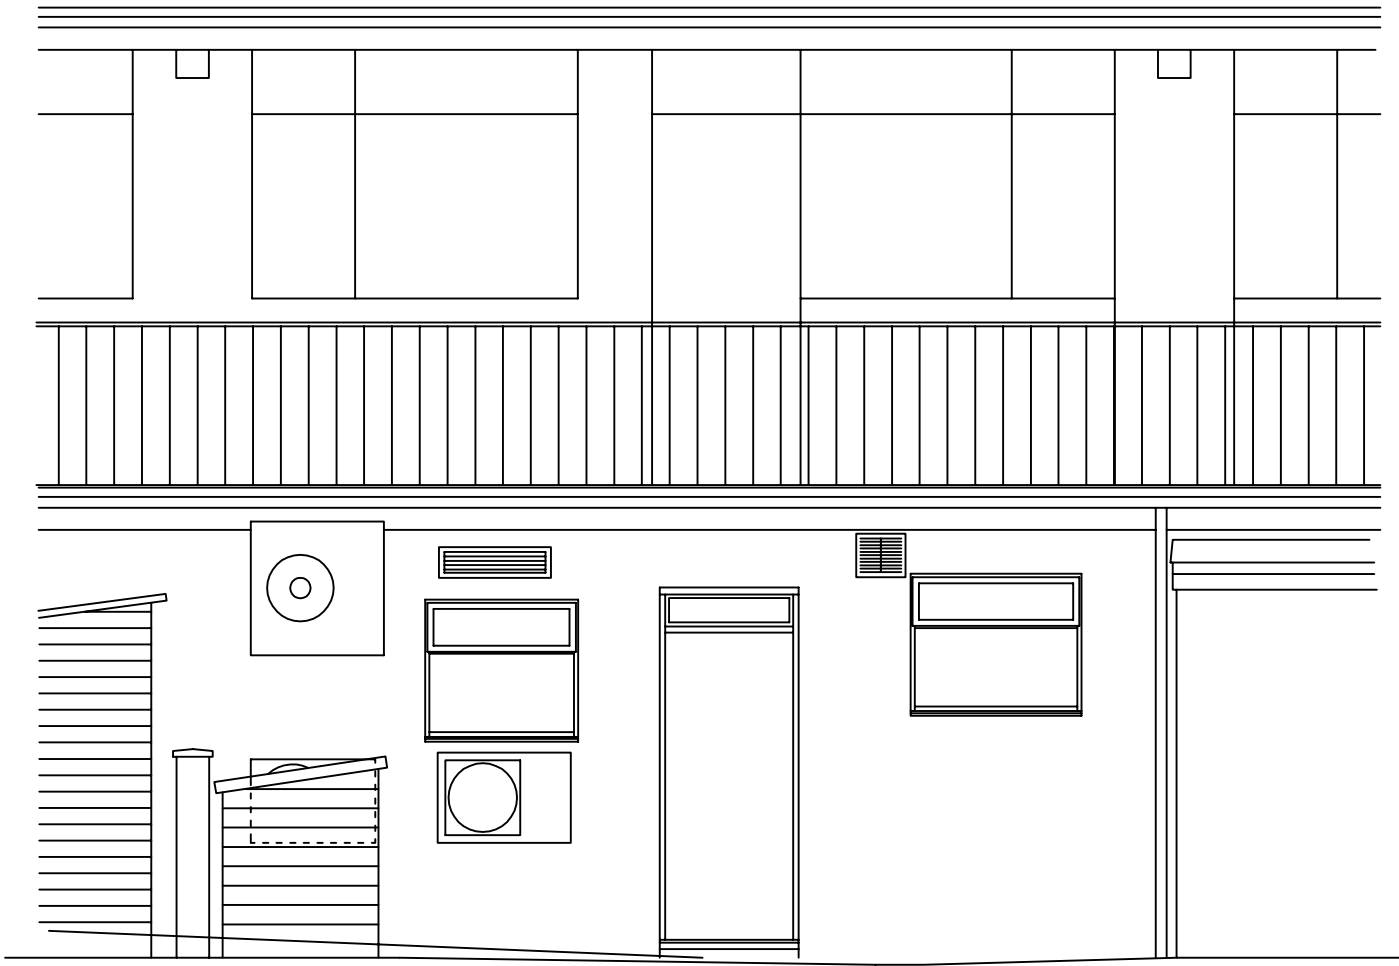

EAST ELEVATION

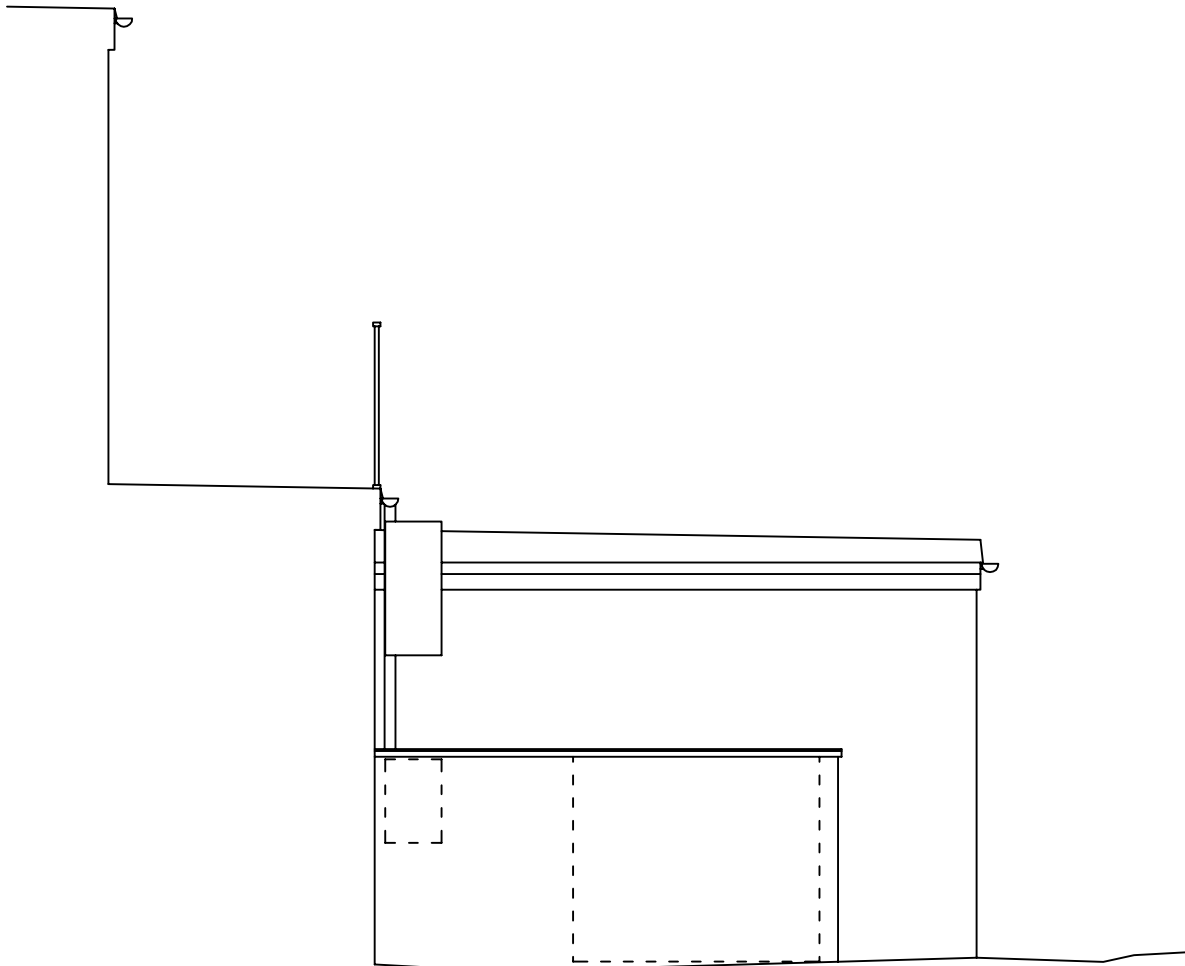

SOUTH ELEVATION

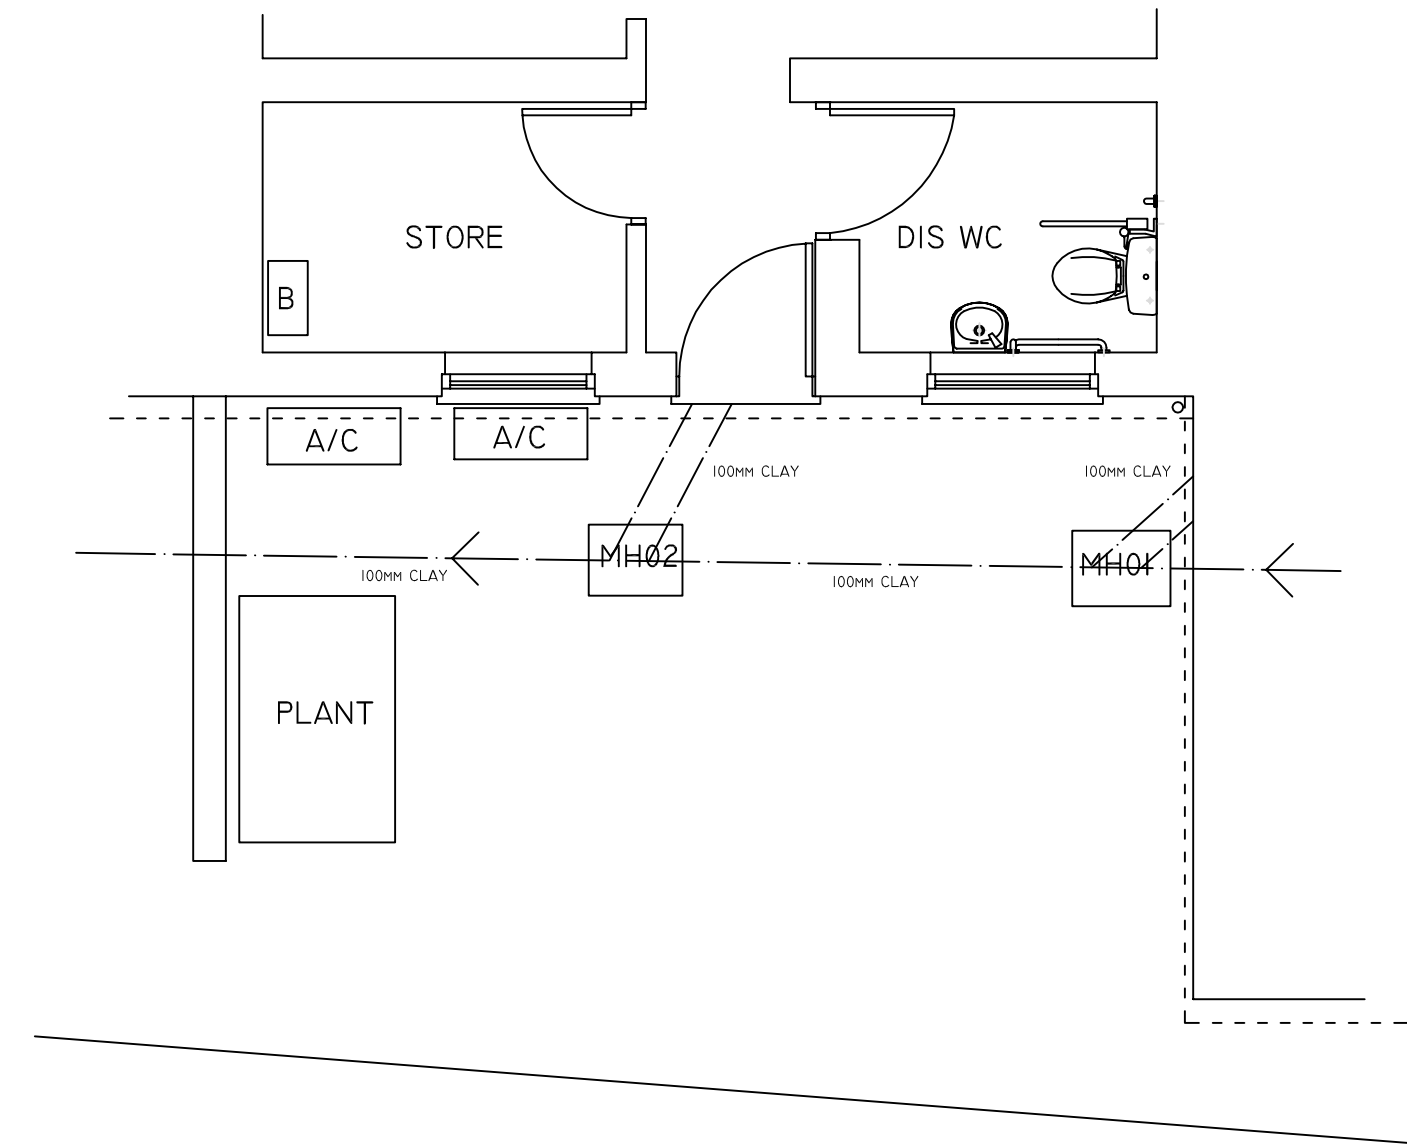

EXISTING



PRINT @ A2 FOR 1:50 SCALE

GREY ASSOCIATES	
HEMBURY HOUSE JUBILEE ROAD TOTNES TQ9 5BP	
TEL 01803 863097 EMAIL INFO@GREYASSOC.CO.UK	
CLIENT	DR PETER SANER
TITLE	FERRING DENTAL PRACTICE
DRAWING	EXISTING PLAN & ELEVATIONS
DATE	26.06.16
SCALE	1:100
DRAWING No.	FDP/020/16
REVISION	