




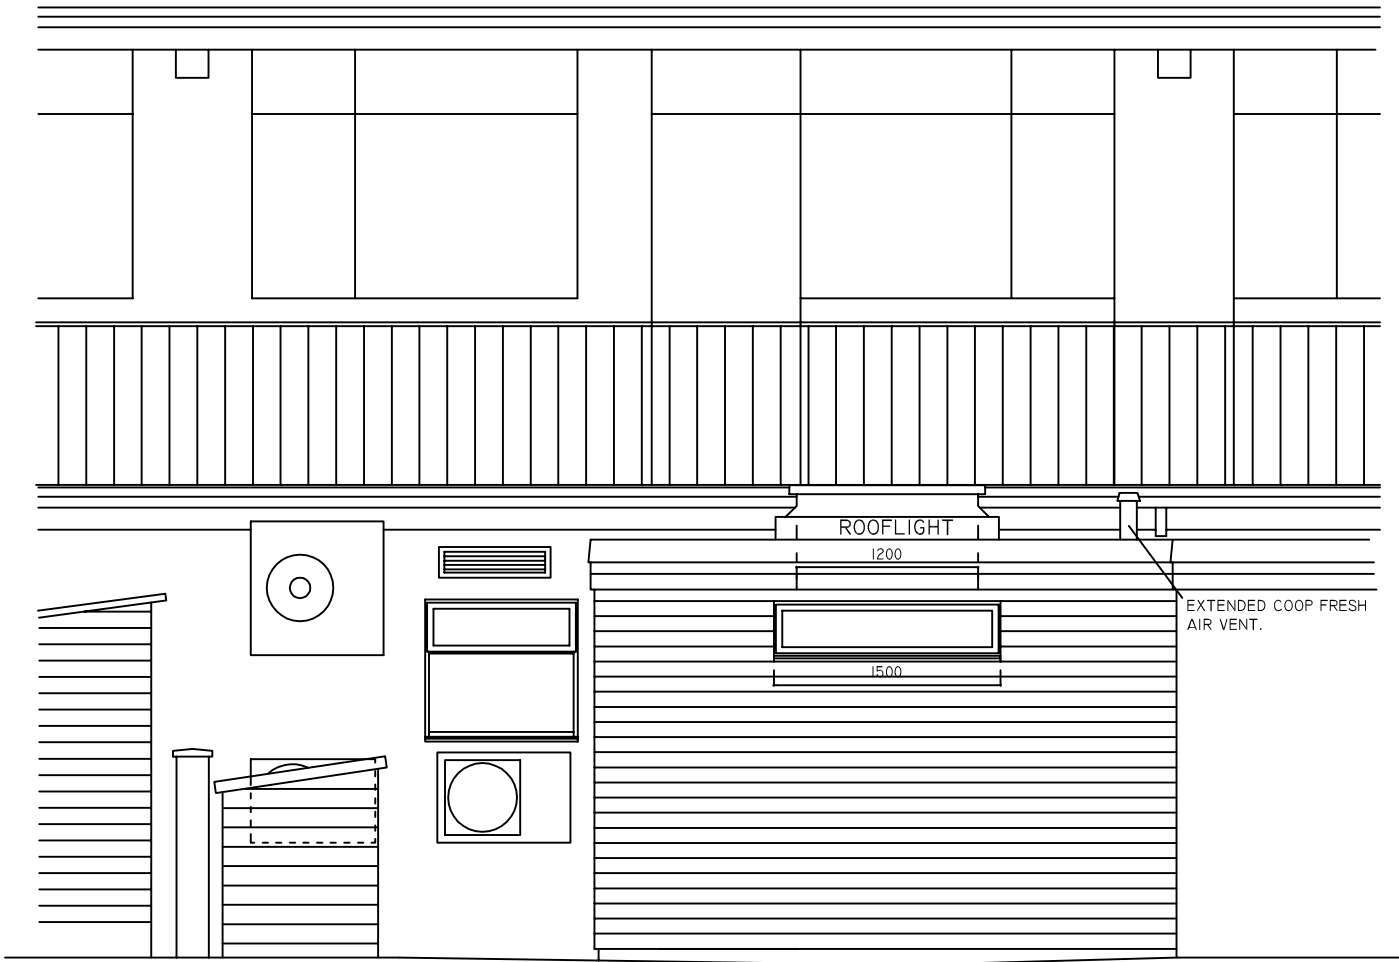


EAST ELEVATION

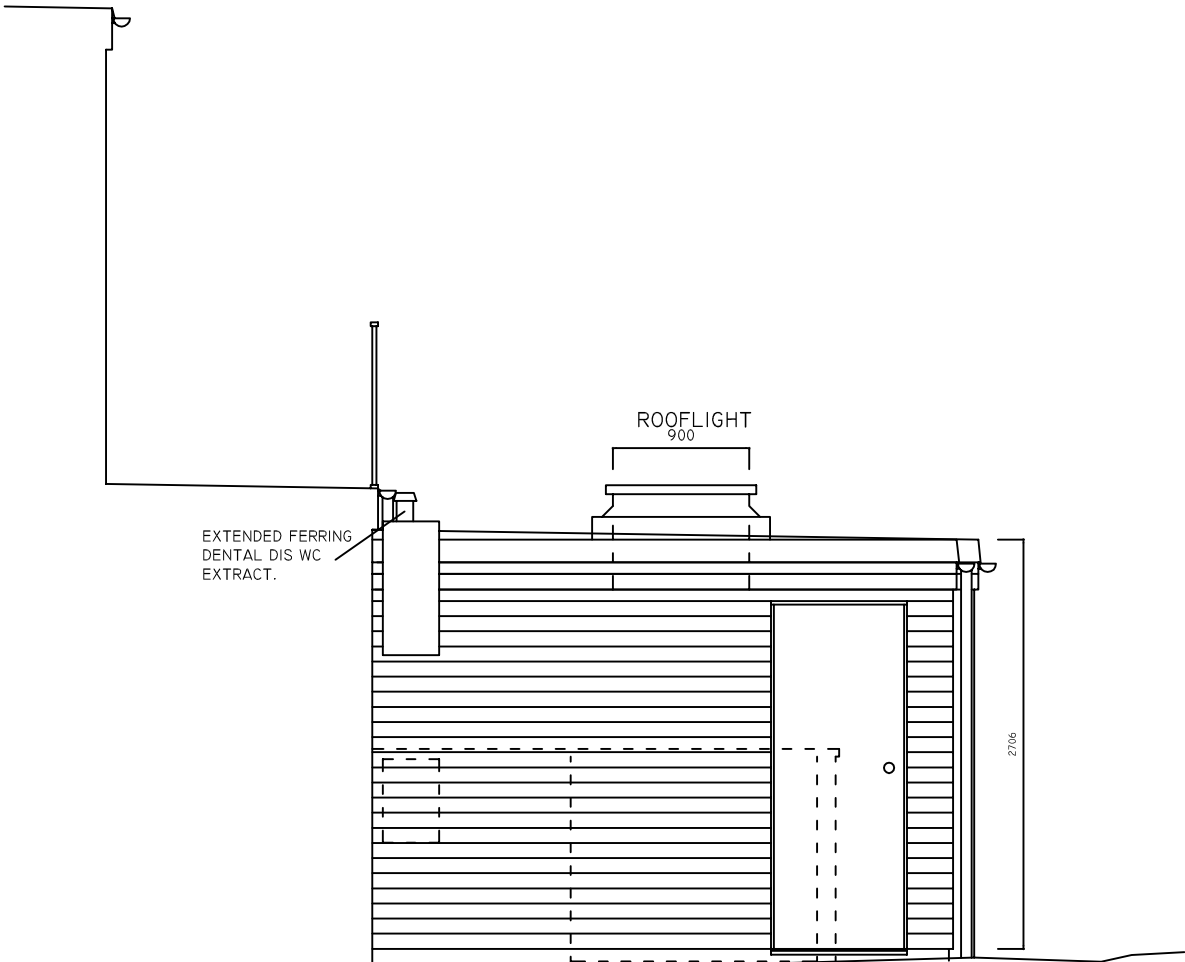

SOUTH ELEVATION

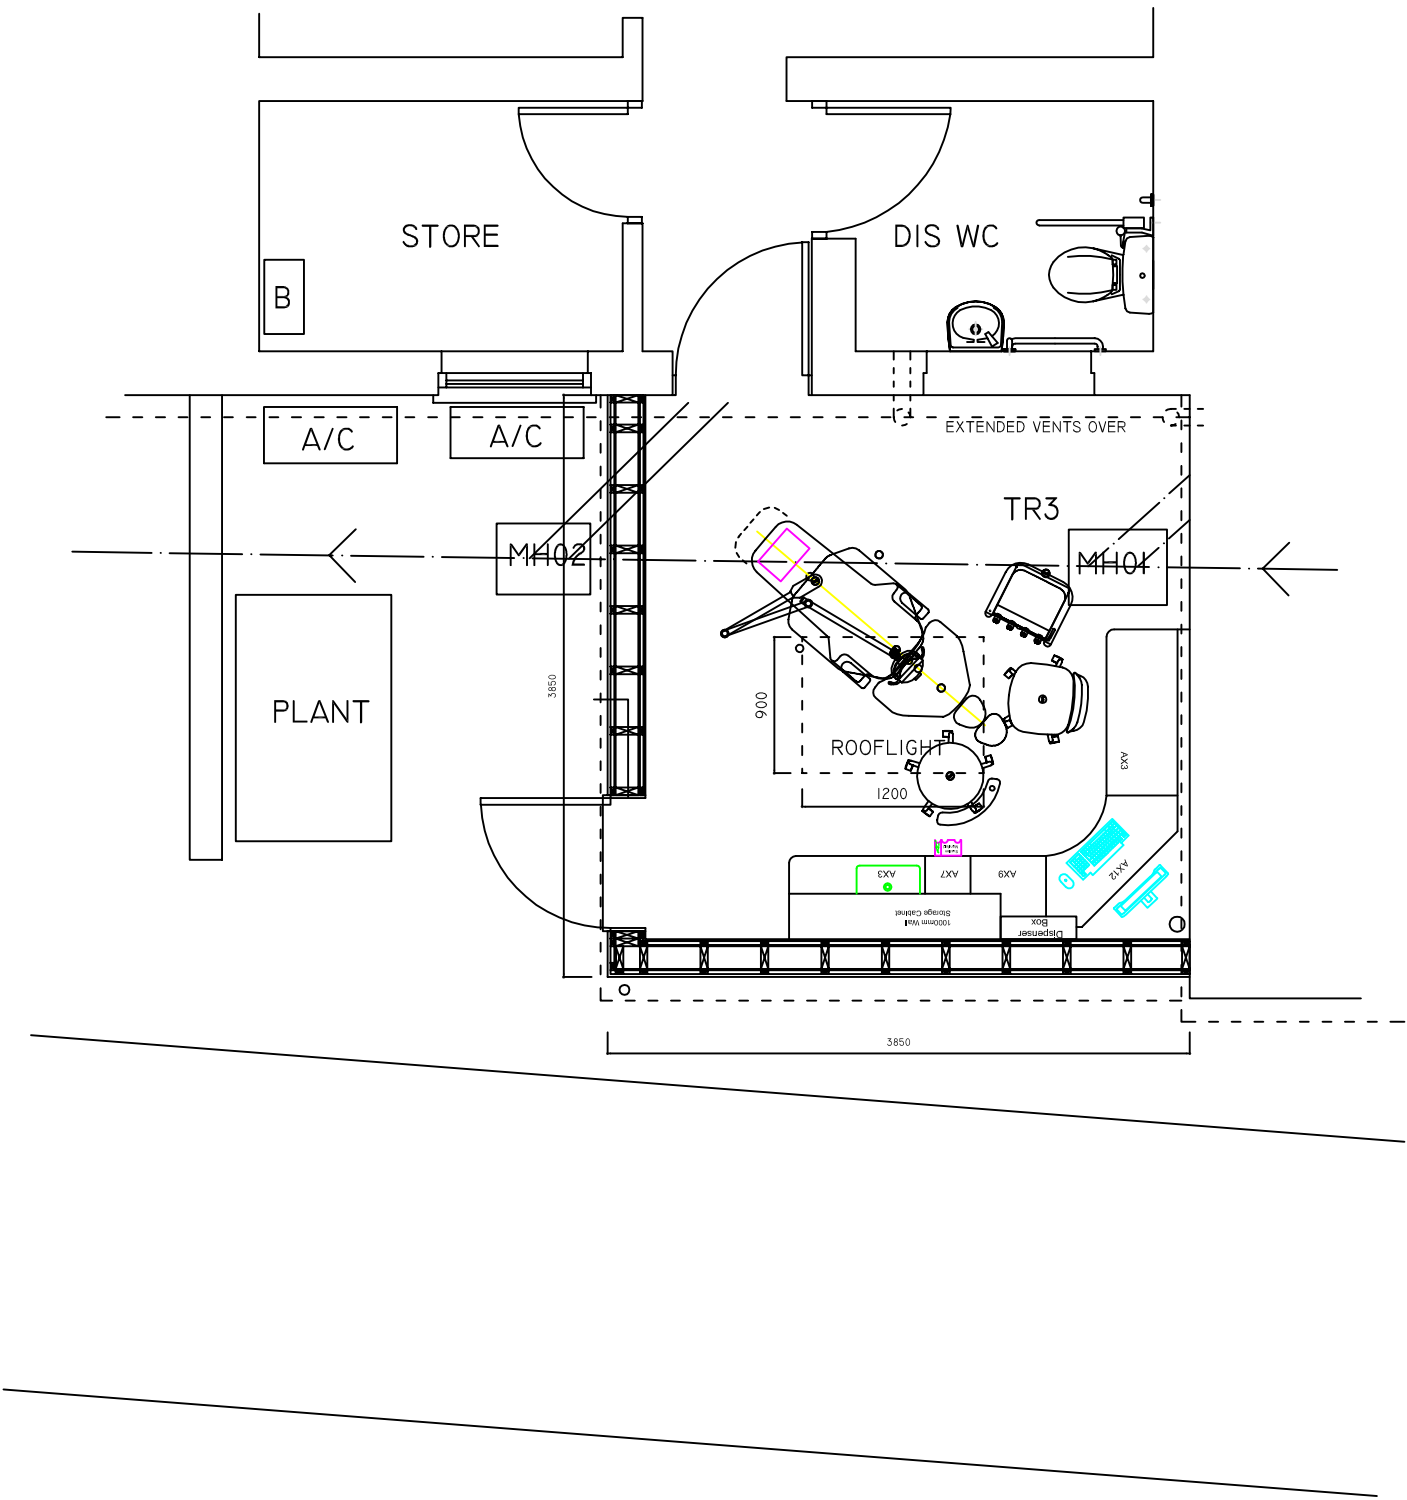

PROPOSED

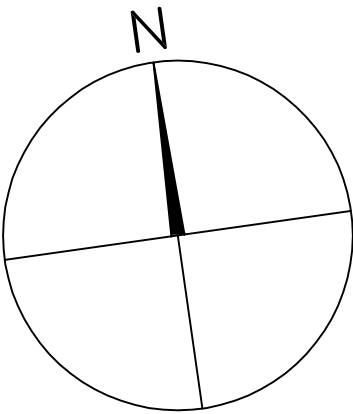

FINISHES:
TIMBER FRAME CONSTRUCTION WITH WESTERN
RED CEDAR SHADOW GAP HORIZONTAL
CLADDING.
ROOF, MINERAL FELT.
TIMBER WINDOWS & DOOR.
ALUMINIUM GLAZED ROOFLIGHT.



PRINT @ A2 FOR 1:50 SCALE

REV. B	DETAIL AMENDMENTS	06.07.17
REV. A	ADDITIONAL INFORMATION	07.07.16

GREY ASSOCIATES		
HEMBURY HOUSE JUBILEE ROAD TOTNES TQ9 5BP		
TEL 01803 863097 EMAIL INFO@GREYASSOC.CO.UK		
CLIENT	DR PETER SANER	
TITLE	FERRING DENTAL PRACTICE	
DRAWING	PROPOSED PLAN & ELEVATIONS	
DATE	26.06.16	SCALE 1:100
DRAWING No.	FDP/023/16	
REVISION	B	