




EXISTING ROOF PLAN

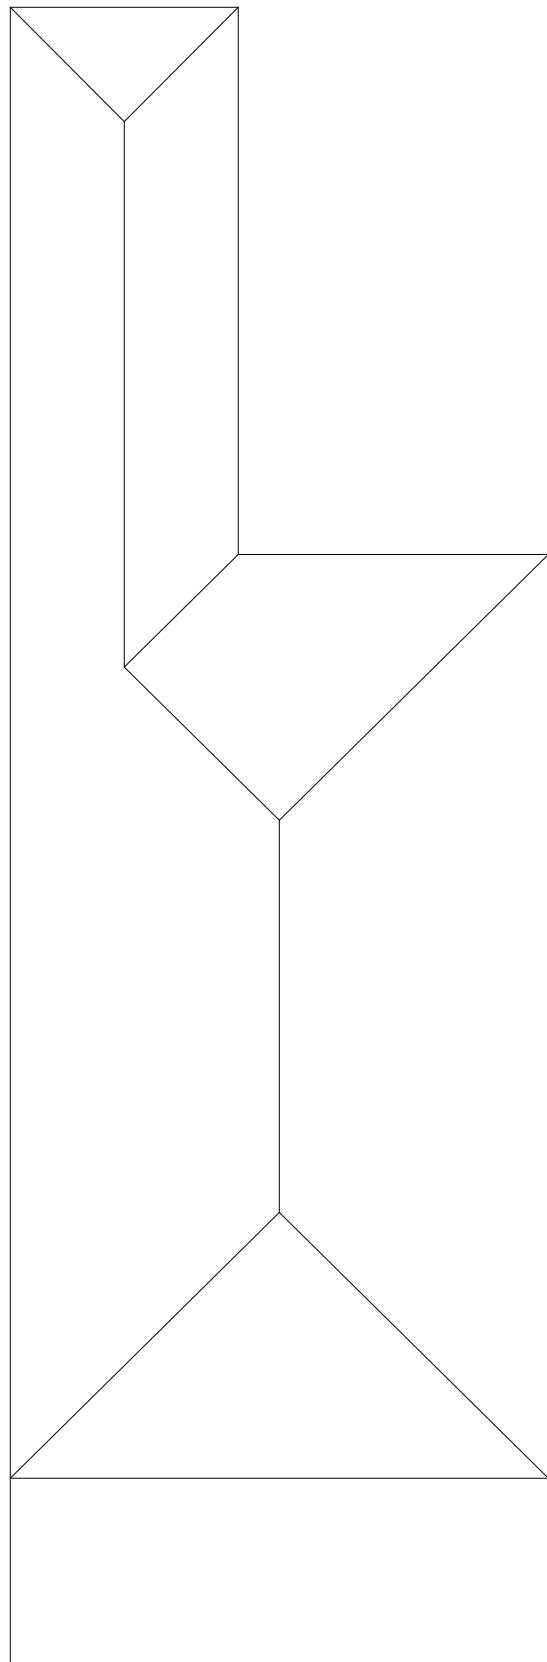

EXISTING GROUND FLOOR PLAN

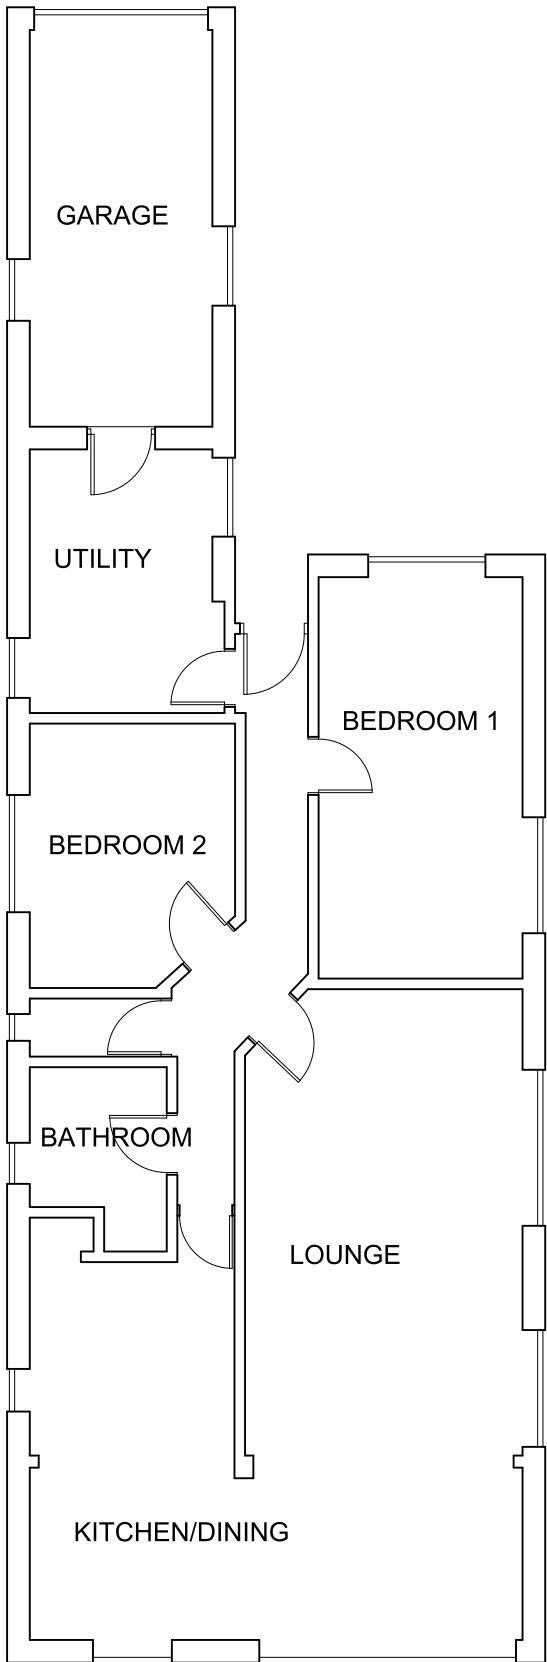


EXISTING SOUTH WEST ELEVATION

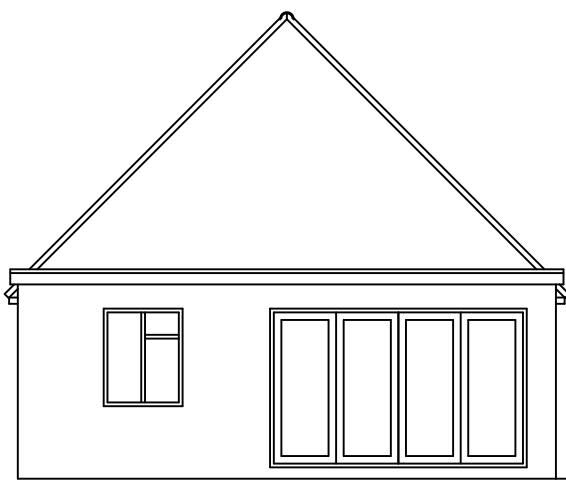



EXISTING NORTH EAST ELEVATION




EXISTING SOUTH EAST ELEVATION

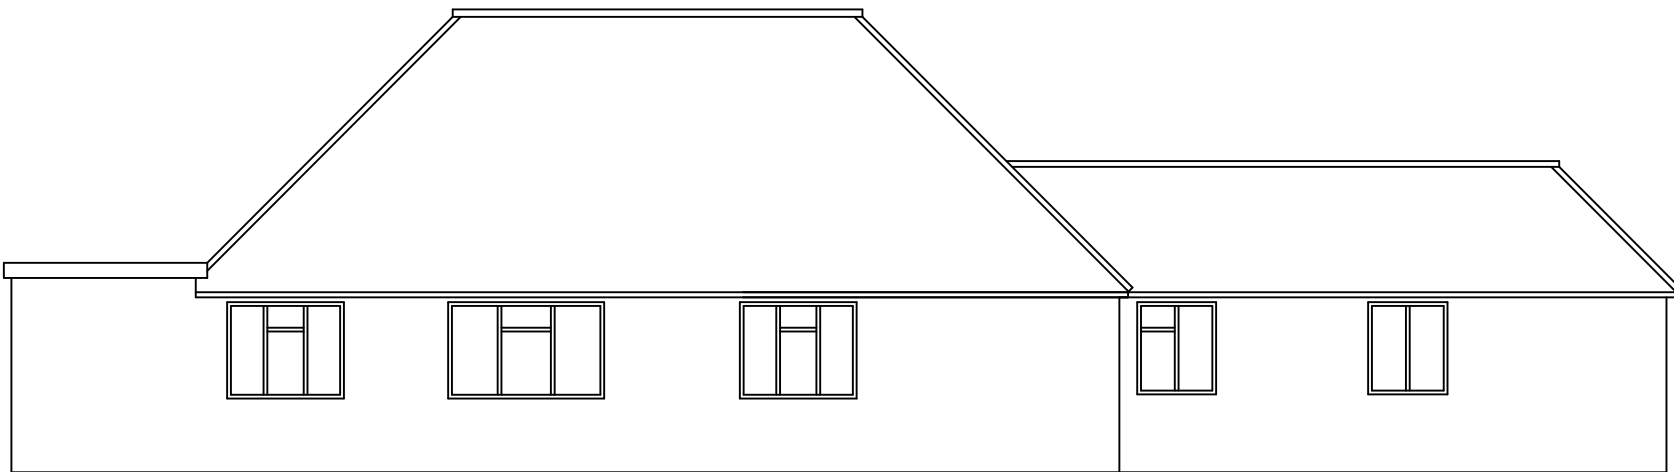


EXISTING NORTH WEST ELEVATION

 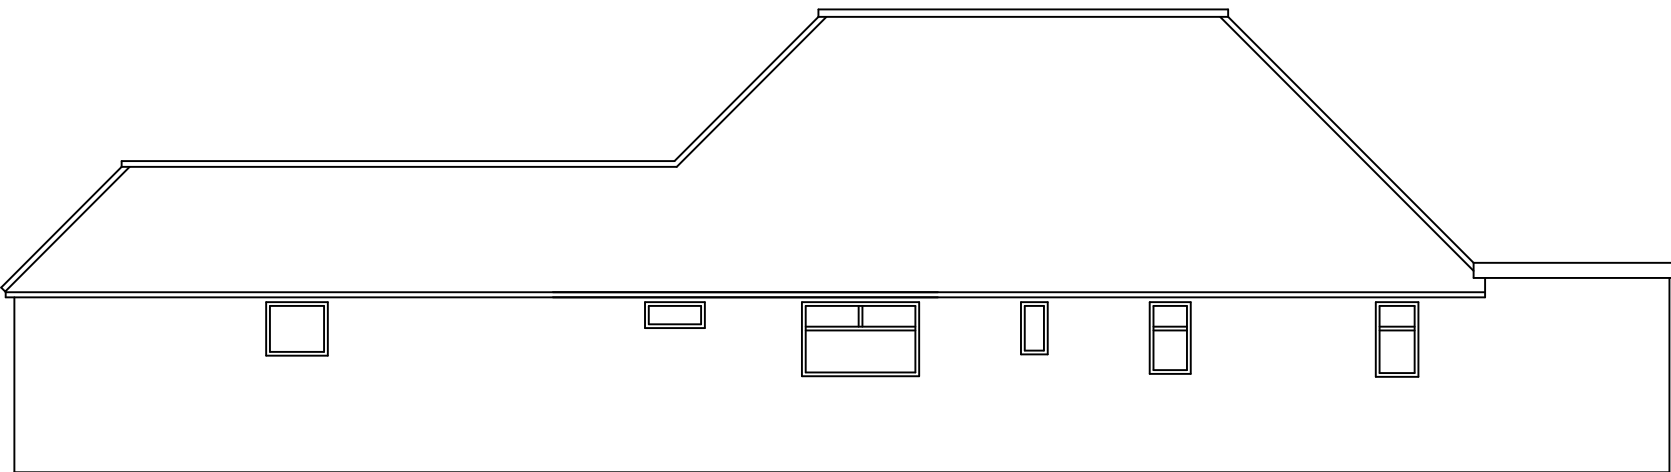


PROPOSED ROOF PLAN

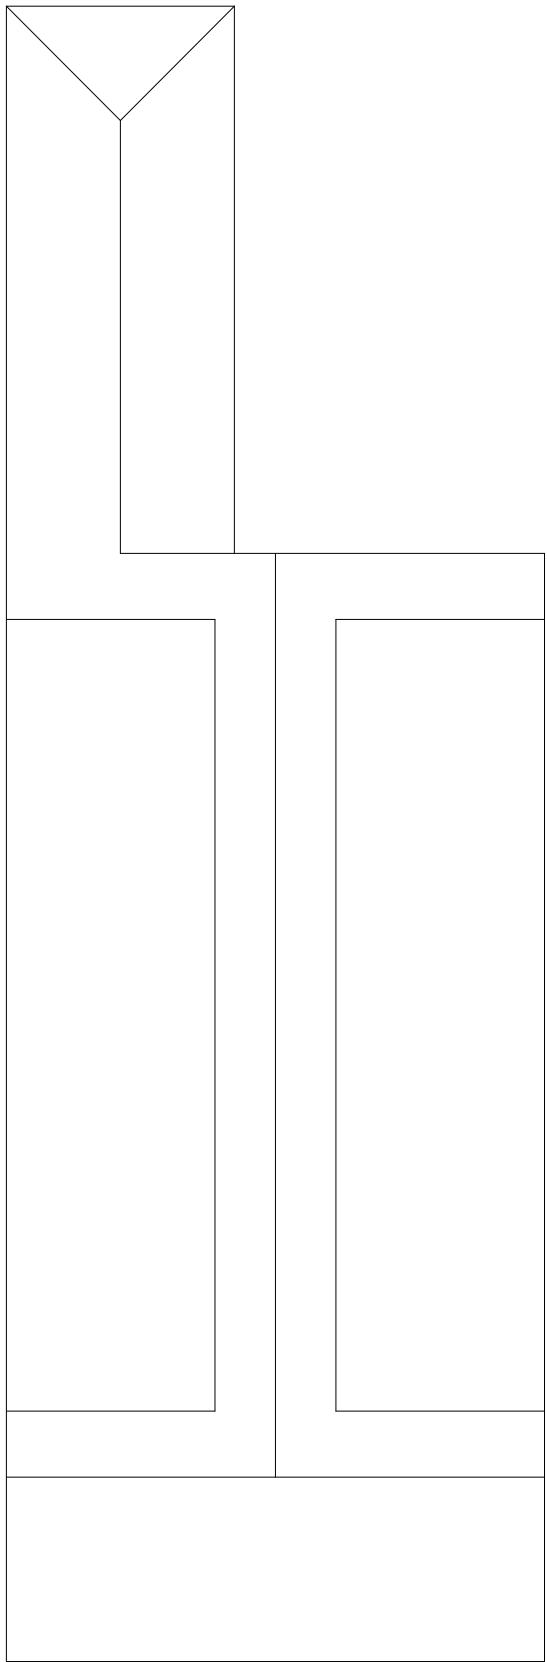

PROPOSED FIRST FLOOR PLAN

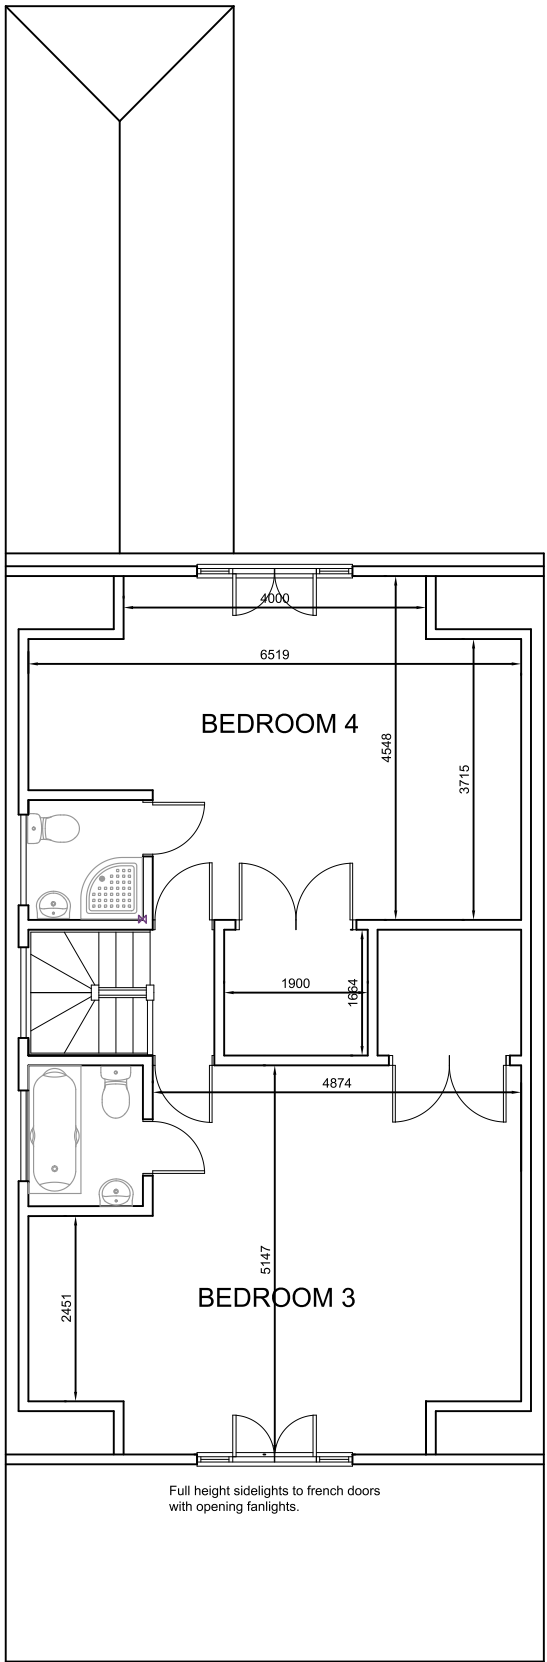

PROPOSED GROUND FLOOR PLAN

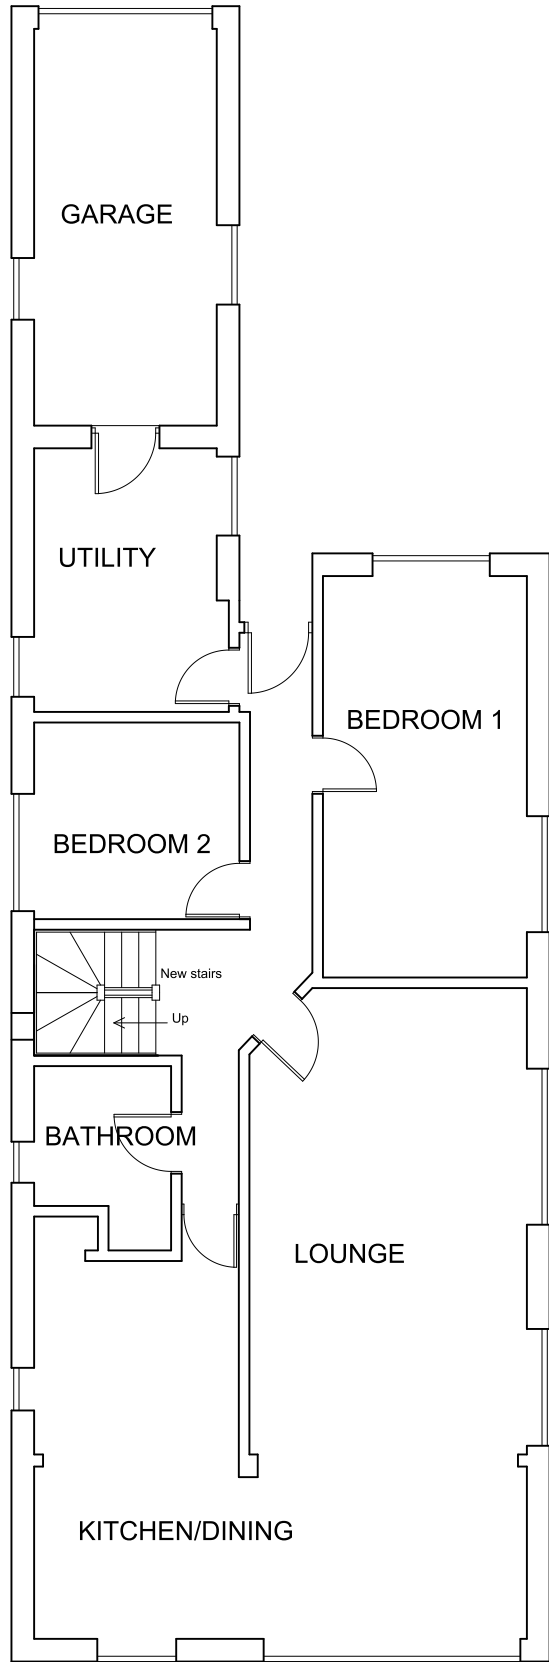


PROPOSED SOUTH WEST ELEVATION




PROPOSED NORTH EAST ELEVATION



PROPOSED NORTH WEST ELEVATION

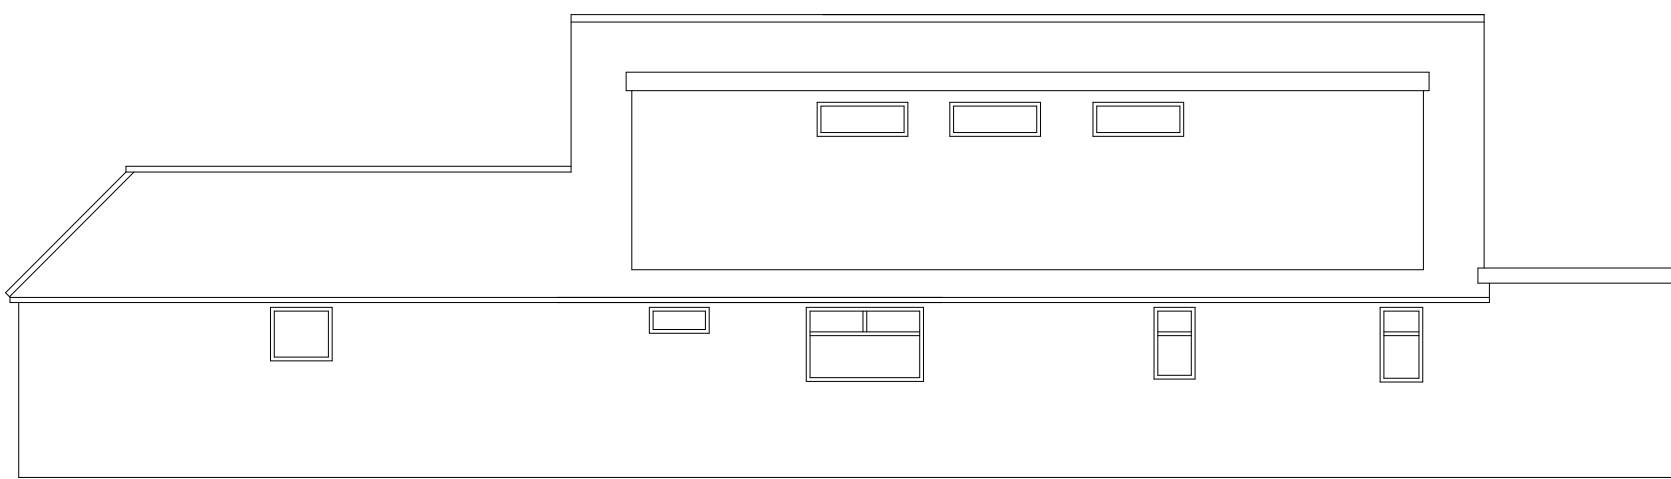

PROPOSED SOUTH EAST ELEVATION

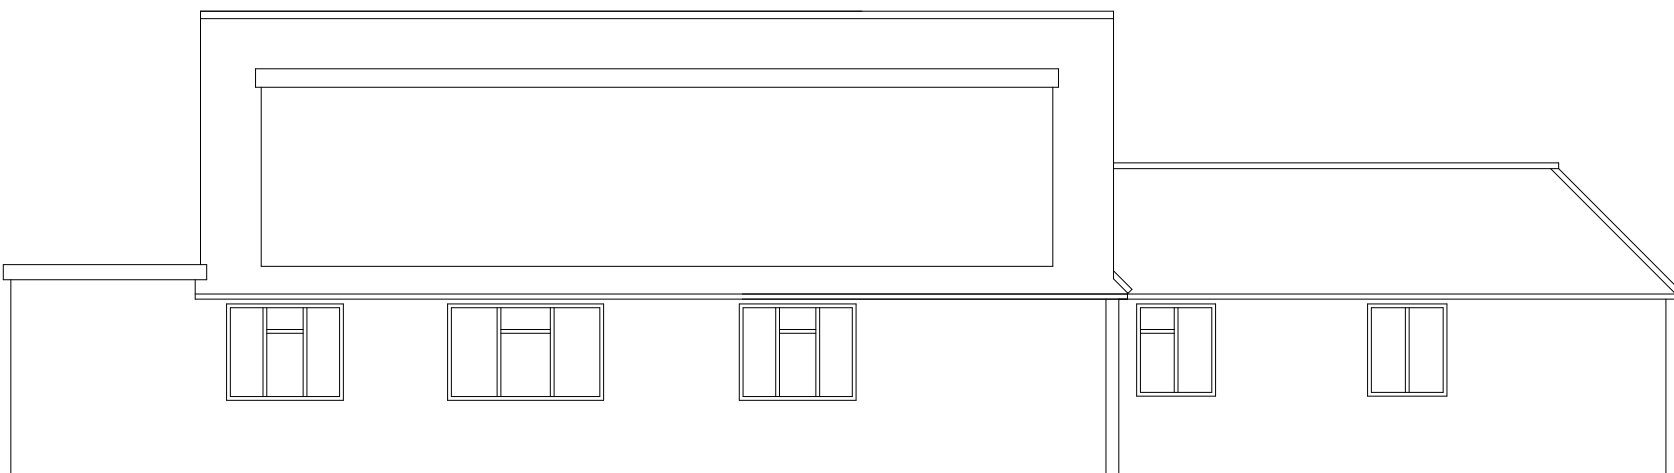

REVISIONS	
Notes	
1. These are computerised drawings for the purposes of obtaining planning & building regulations approvals & are based on certain overall measurements.	
2. Dimensions shown must not be relied upon and must be checked on site and verified prior to commencement of work.	
3. Where applicable this drawing is to be read in conjunction with other consultant drawings & calculations.	
4. Do not scale from these drawings, except for planning purposes.	
5. Any Work undertaken prior to Planning and Building Regulations Approval is done so entirely at the Client/Contractors own risk.	
© 2018 - T. Murray	
TIM MURRAY CBuildE MCABE BUILDING CONSULTANT 6 Middleton Court, Elmer Road Middleton - on - Sea West Sussex, PO22 6EH Tel: 01243 583676	
PROJECT DETAIL 2 OCEAN DRIVE FERRING WEST SUSSEX BN12 5QJ	
LOFT CONVERSION FOR: ALAN SUTTON	
DRAWING	SCALE
PLANNING	1/100
DATE: MAY 2018	
DRAWN: T. Murray	
DRAWING: 18/28/2	REVISION: