
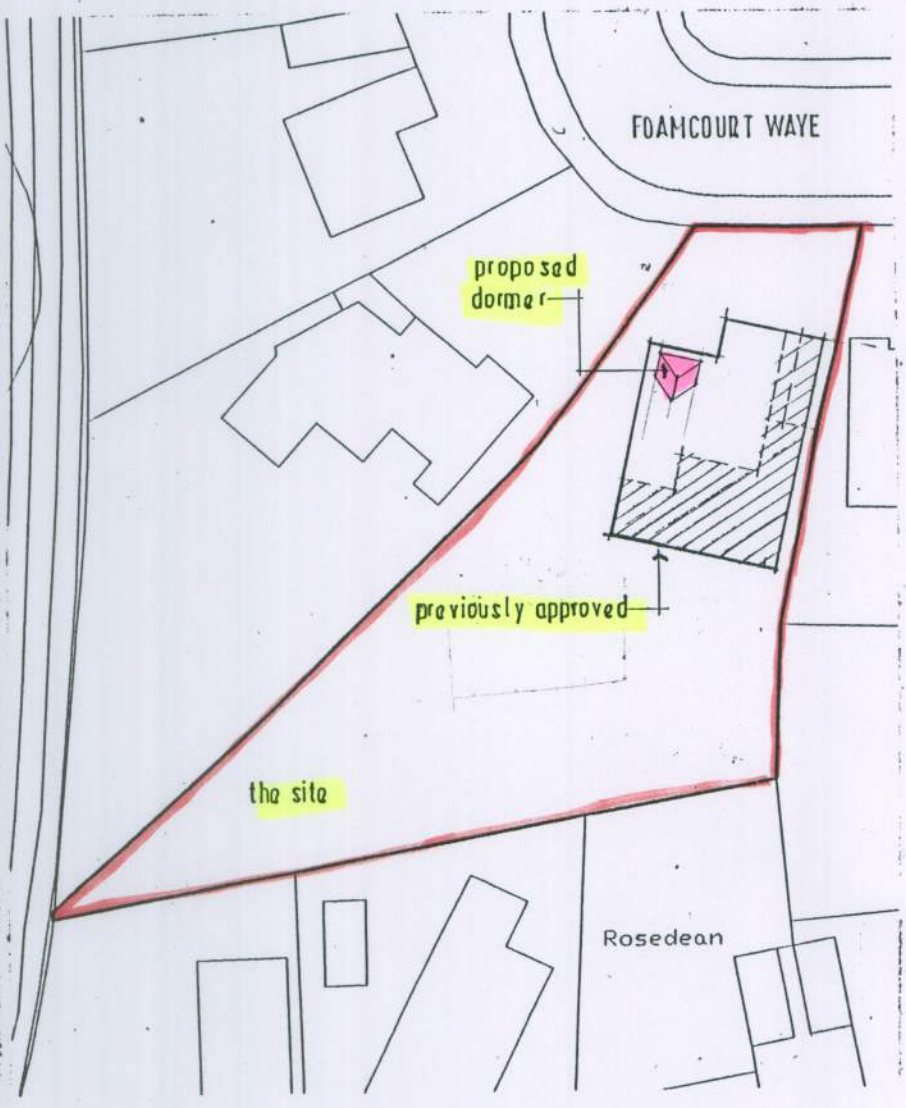
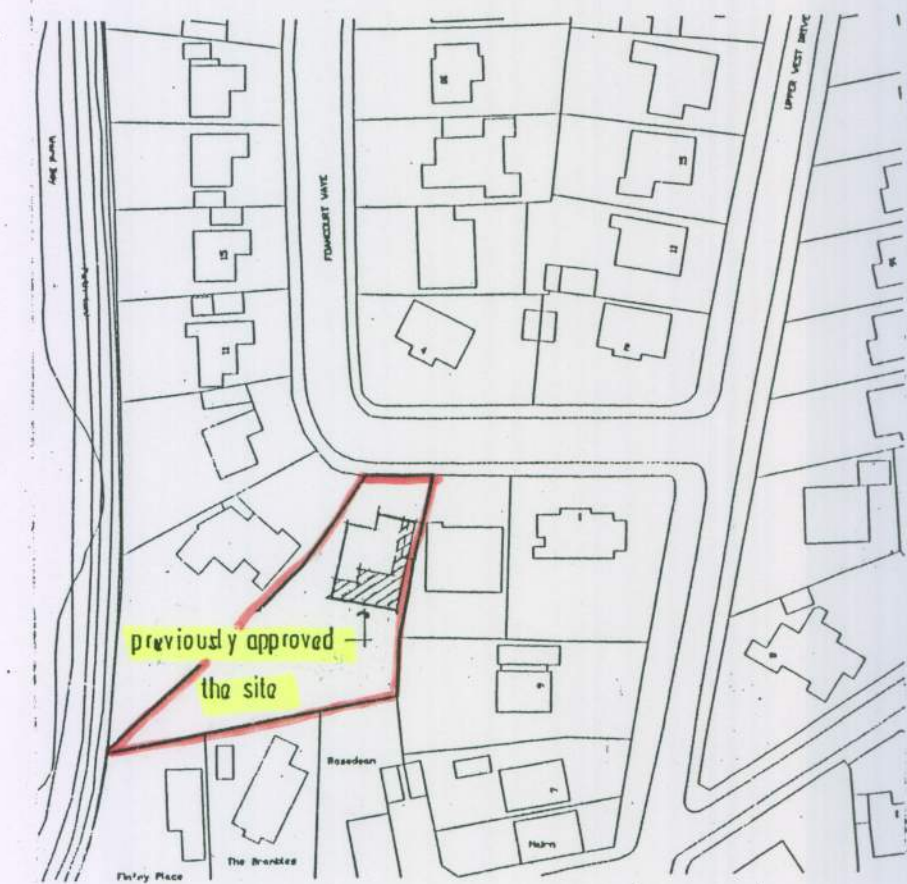


FG/118/11

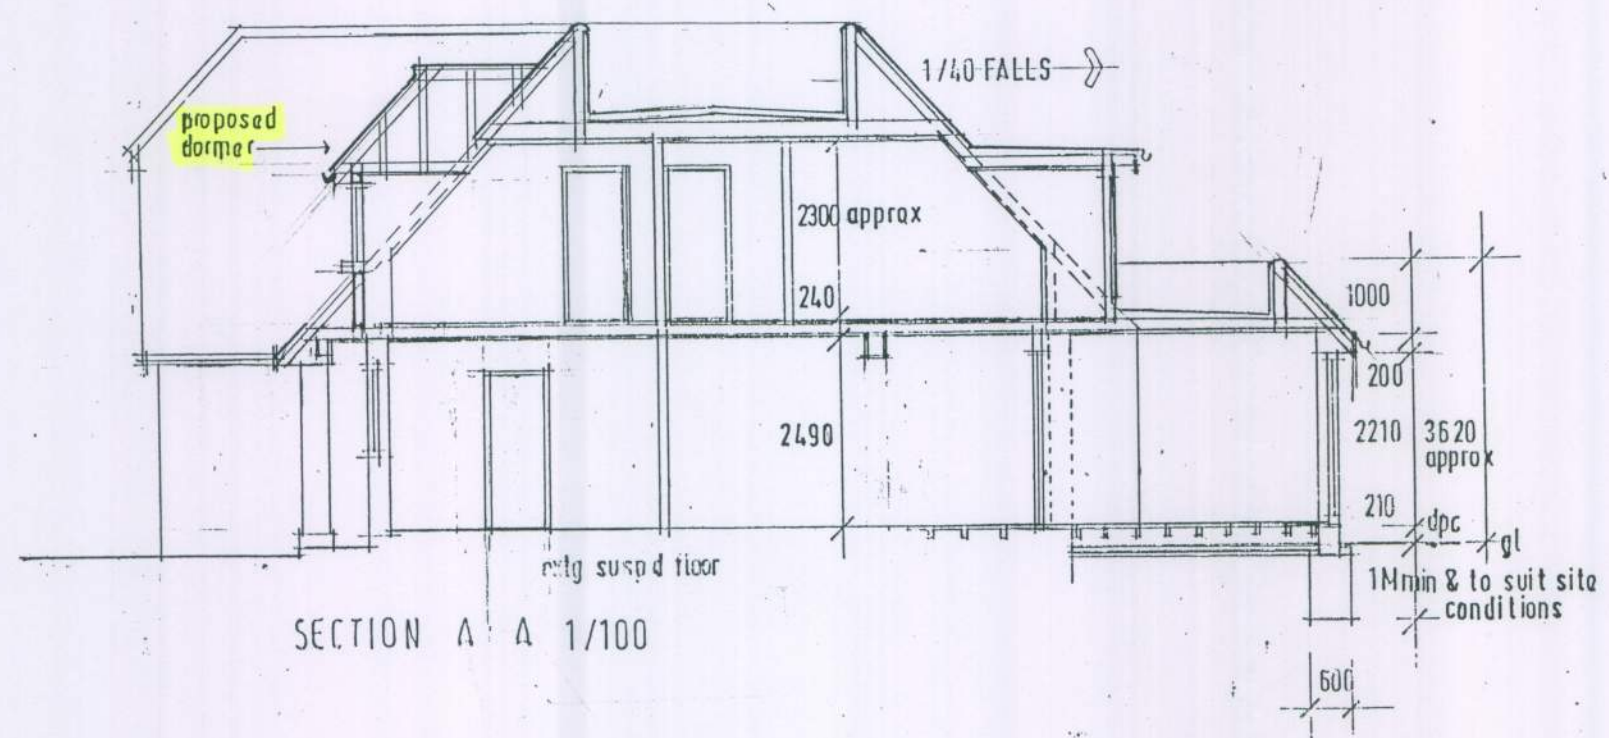

LOCATION 1/1250

BLOCK PLAN 1/500

NOTE: This drawing illustrates the proposed revision following the approval of FG/73/11 - 8 September 2011. Said revision is only for the inclusion of a pitched roof dormer to the north (front) elevation in lieu of the previously approved velux roof lights to bedroom 2. No other alterations to the approved proposal are currently intended.



- REVISIONS**
- A. 27.9.10 proposals reduced following refusal of FG/79/10
 - B. 25.5.11 proposals further reduced & revised following l.p.a.'s pre application statement 17.5.11
 - C. 25.7.11 reduced & revised following meeting with l.p.a. 22.7.11
 - D. 16.9.11 dormer added to north elevation [bed 2]

TREVOR E. UNSTED LTD
R.B.S. HOUSE • 59-61 SEA LAKE • RUSTINGTON • WEST SUSSEX • BN16 2NQ Tel: 01903 853090

Client: MR & MRS G. WOODS
Project: EXTENSION & ALTERATION 5, FOAMCOURT WAY, FERRING, W/SUSSEX; BN 12 5RD.

Drawing: PROPOSED								
Scale: AS SHOWN	Drawing No.: 10/3694/1							
Date: APRIL 2010								
Drawn: lu	Revisions:							
Copyright:	A	B	C	D				

The contractor must check all dimensions and levels on site and ensure compliance with all statutory authority requirements, carry out works with total regard to existing and retained structure. Works and materials to latest CP/BS. Drawing to be read in strict accordance with engineer's information where applicable. All structural timber C16 unless otherwise noted. All structural and external timber pressure impregnated with preservative, cut ends site swabbed with Cuprinol or similar treatment. Local authority to witness satisfactory test on all new and affected foul/storm drainage.

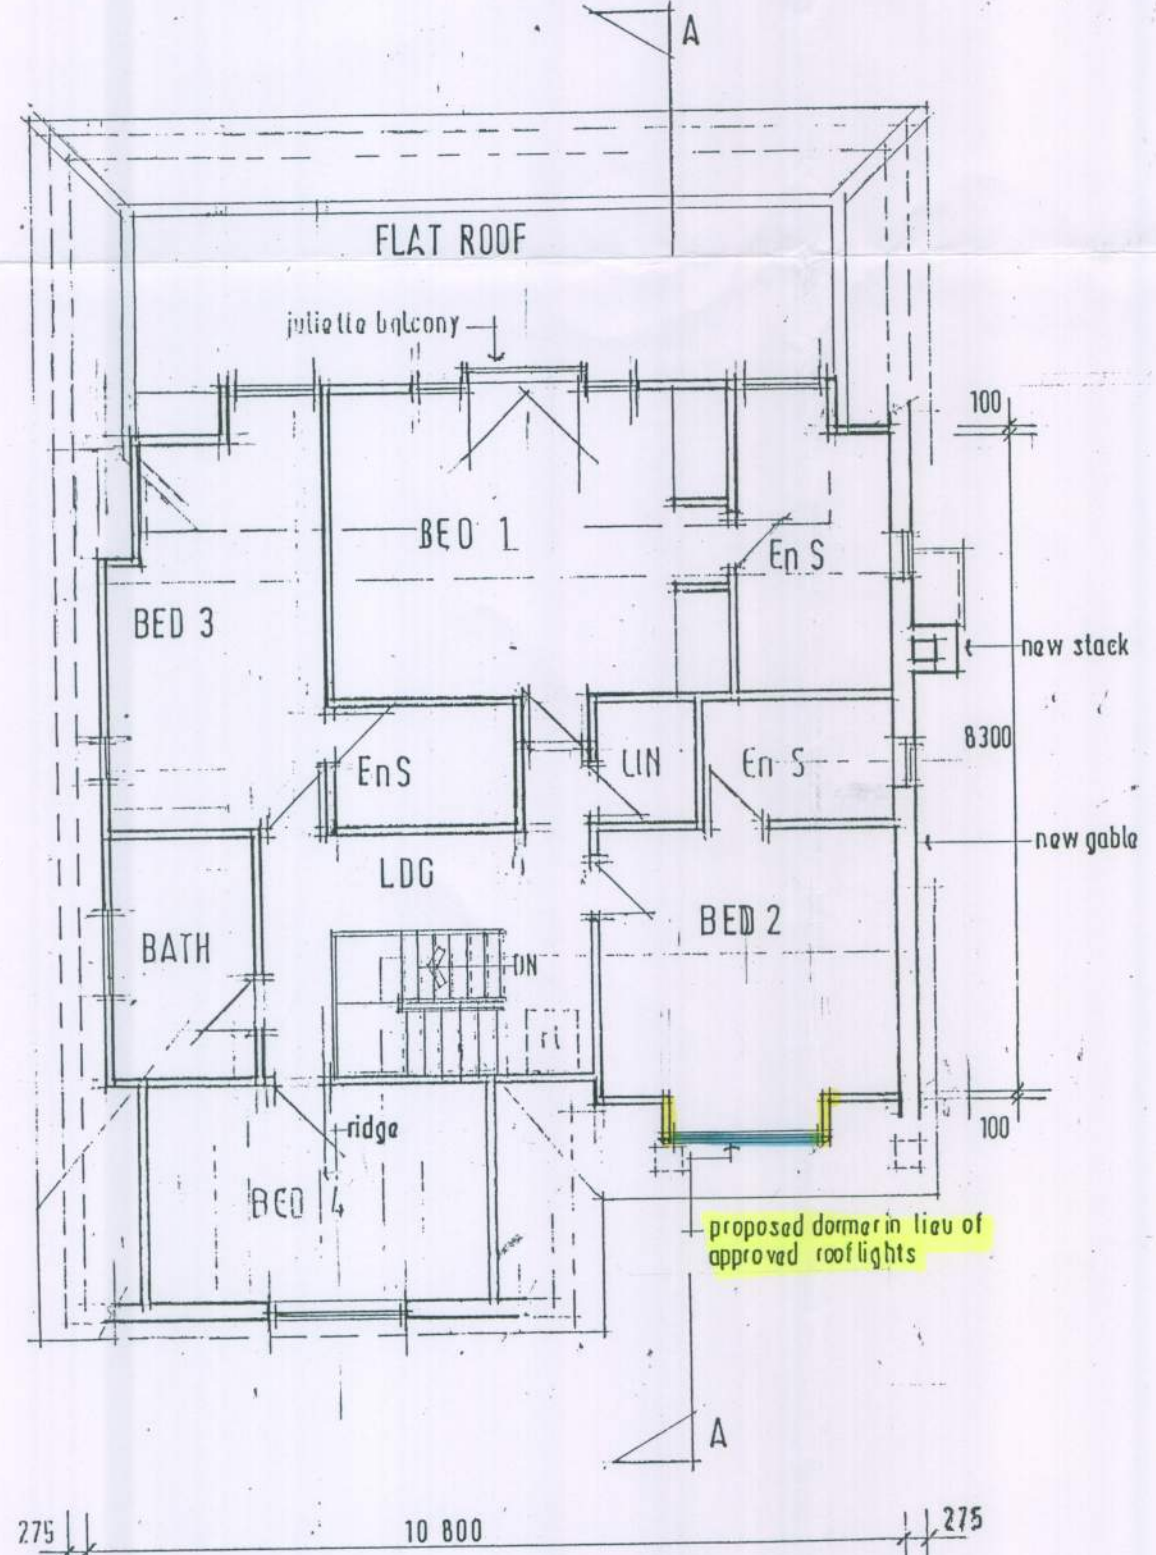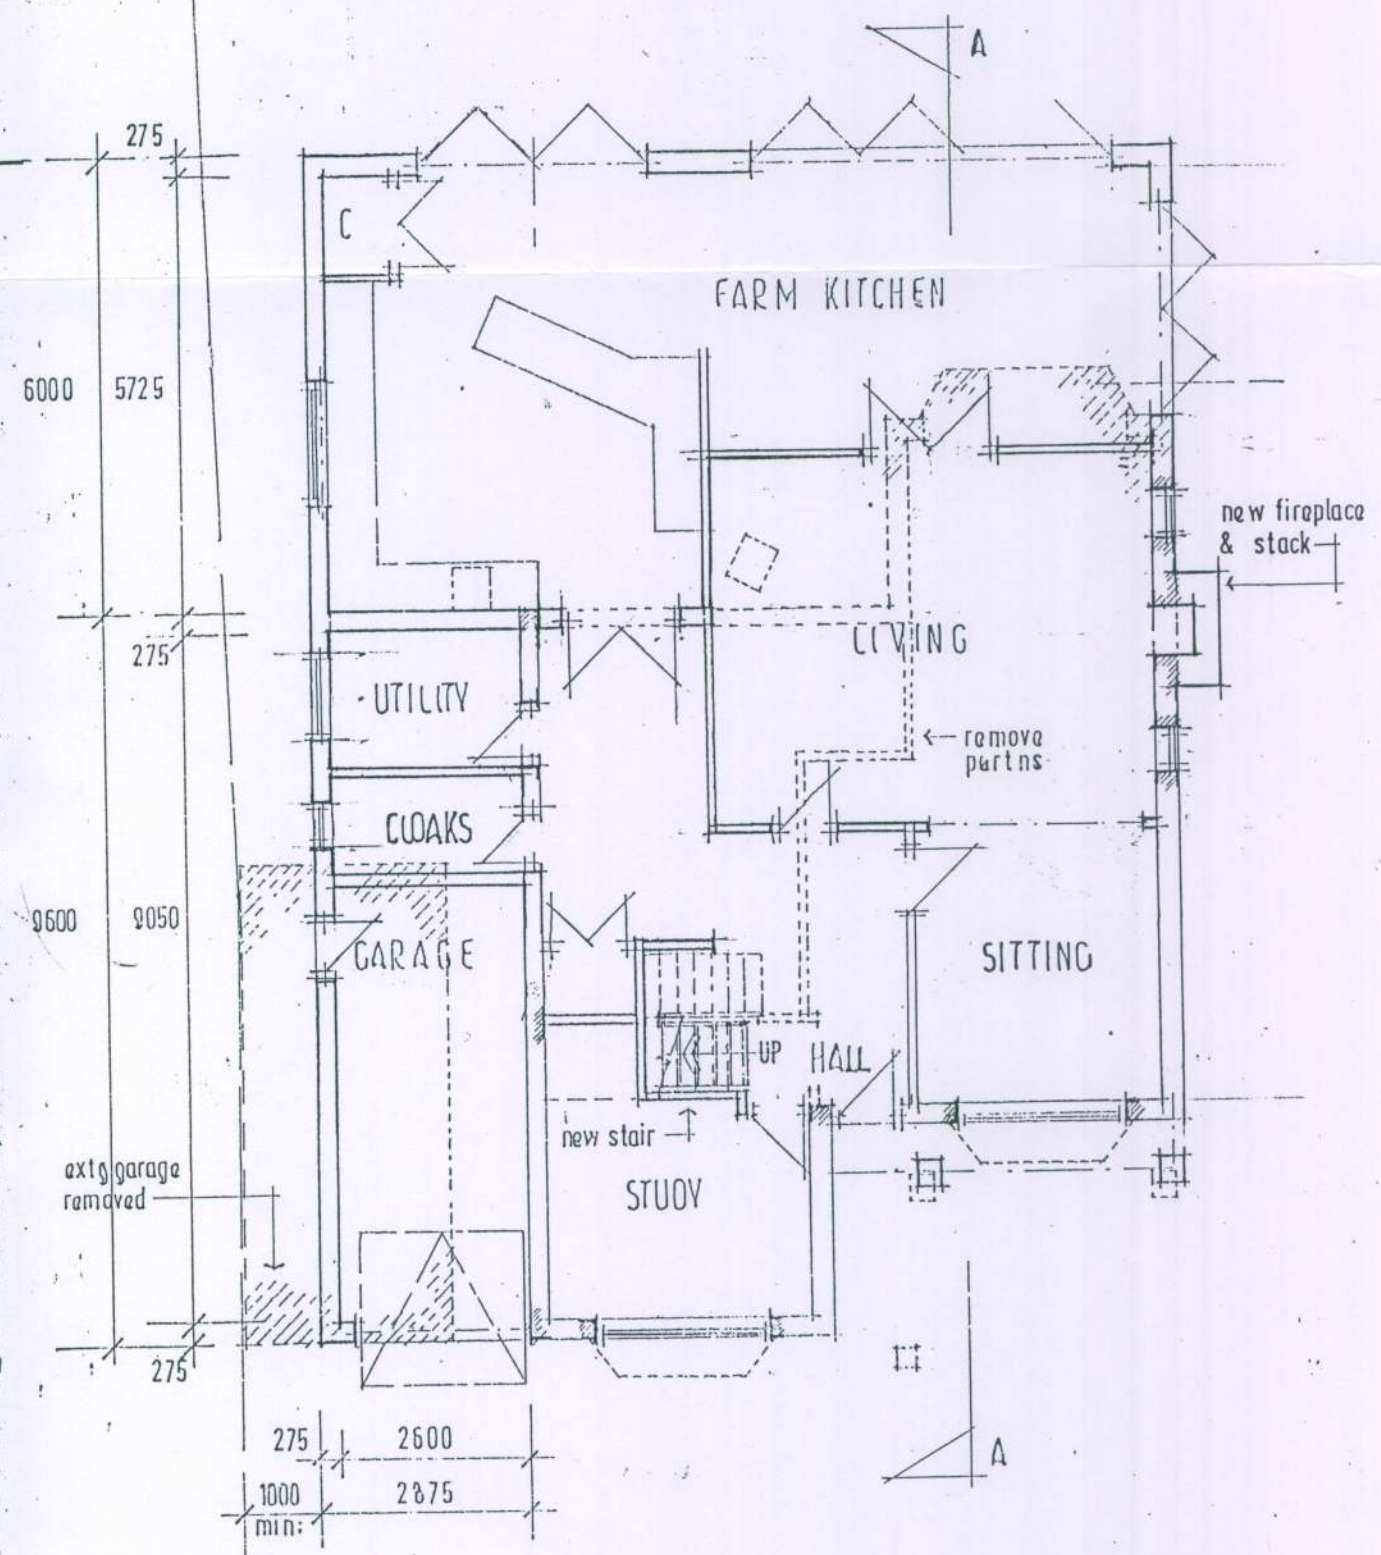

GROUND FLOOR 1/100

FIRST FLOOR 1/100