


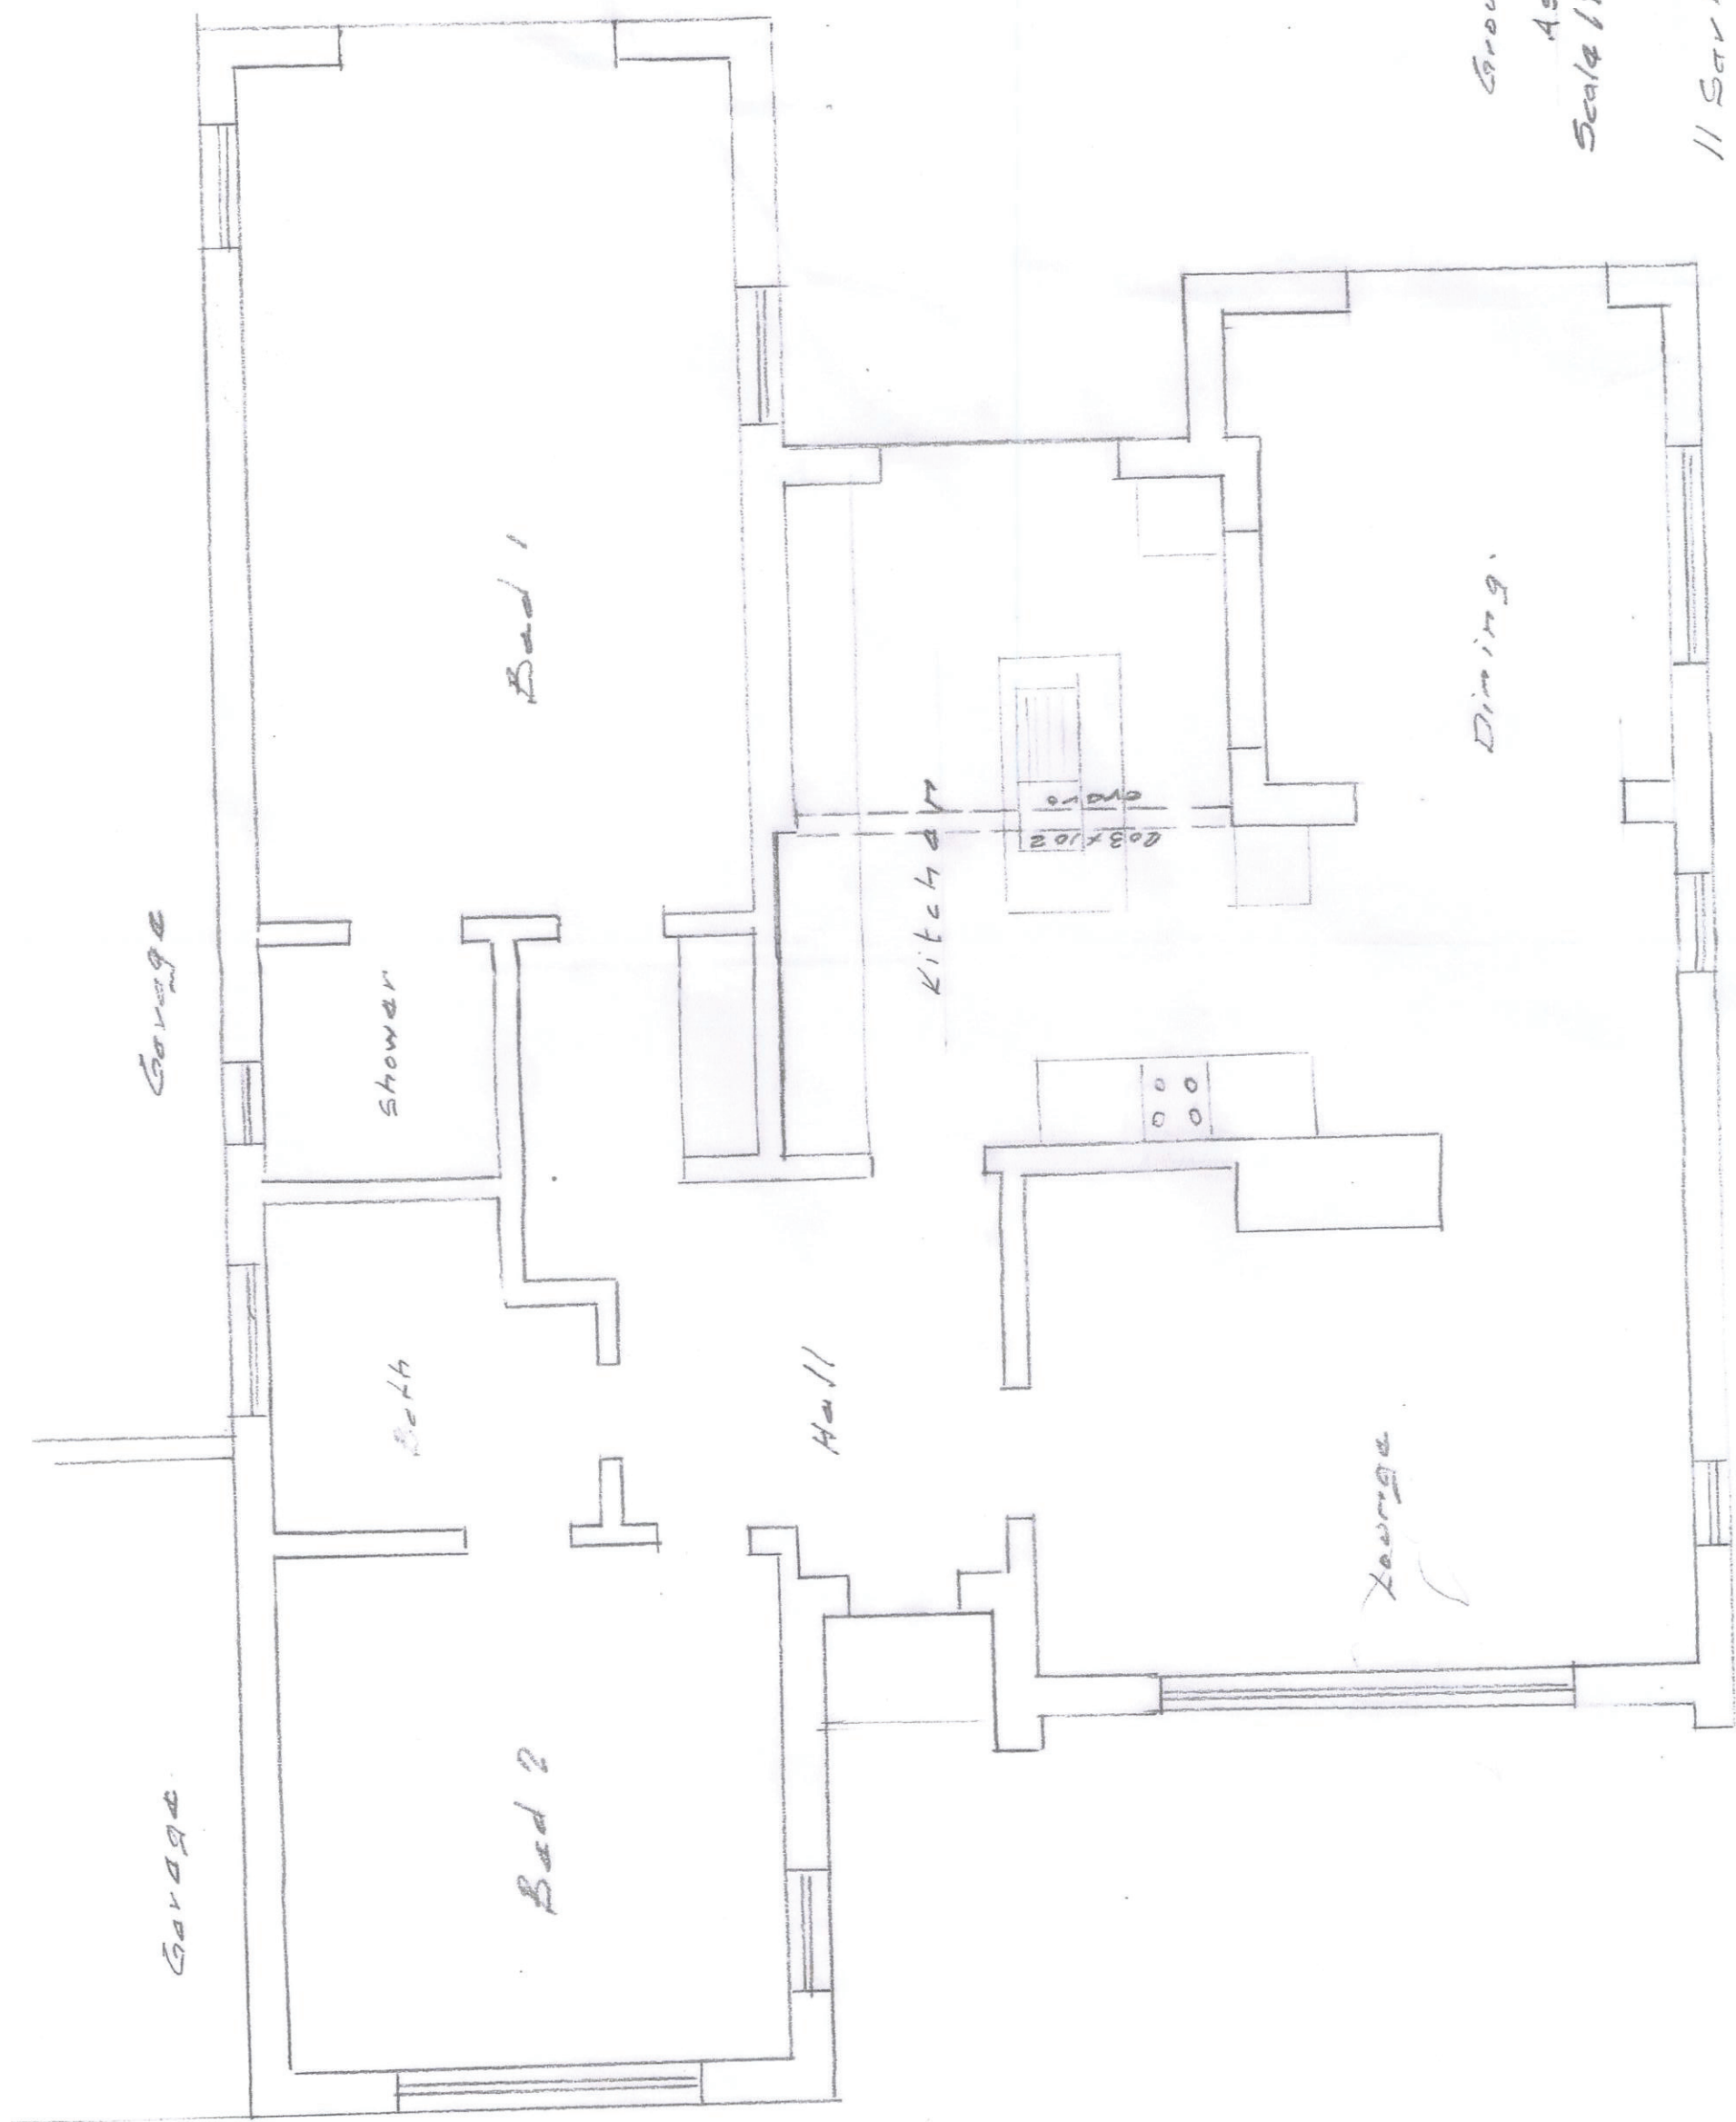

Ground floor Plan
As Existing
Scale 1:50
Dwg No 02/01
11 Sark Gardens