


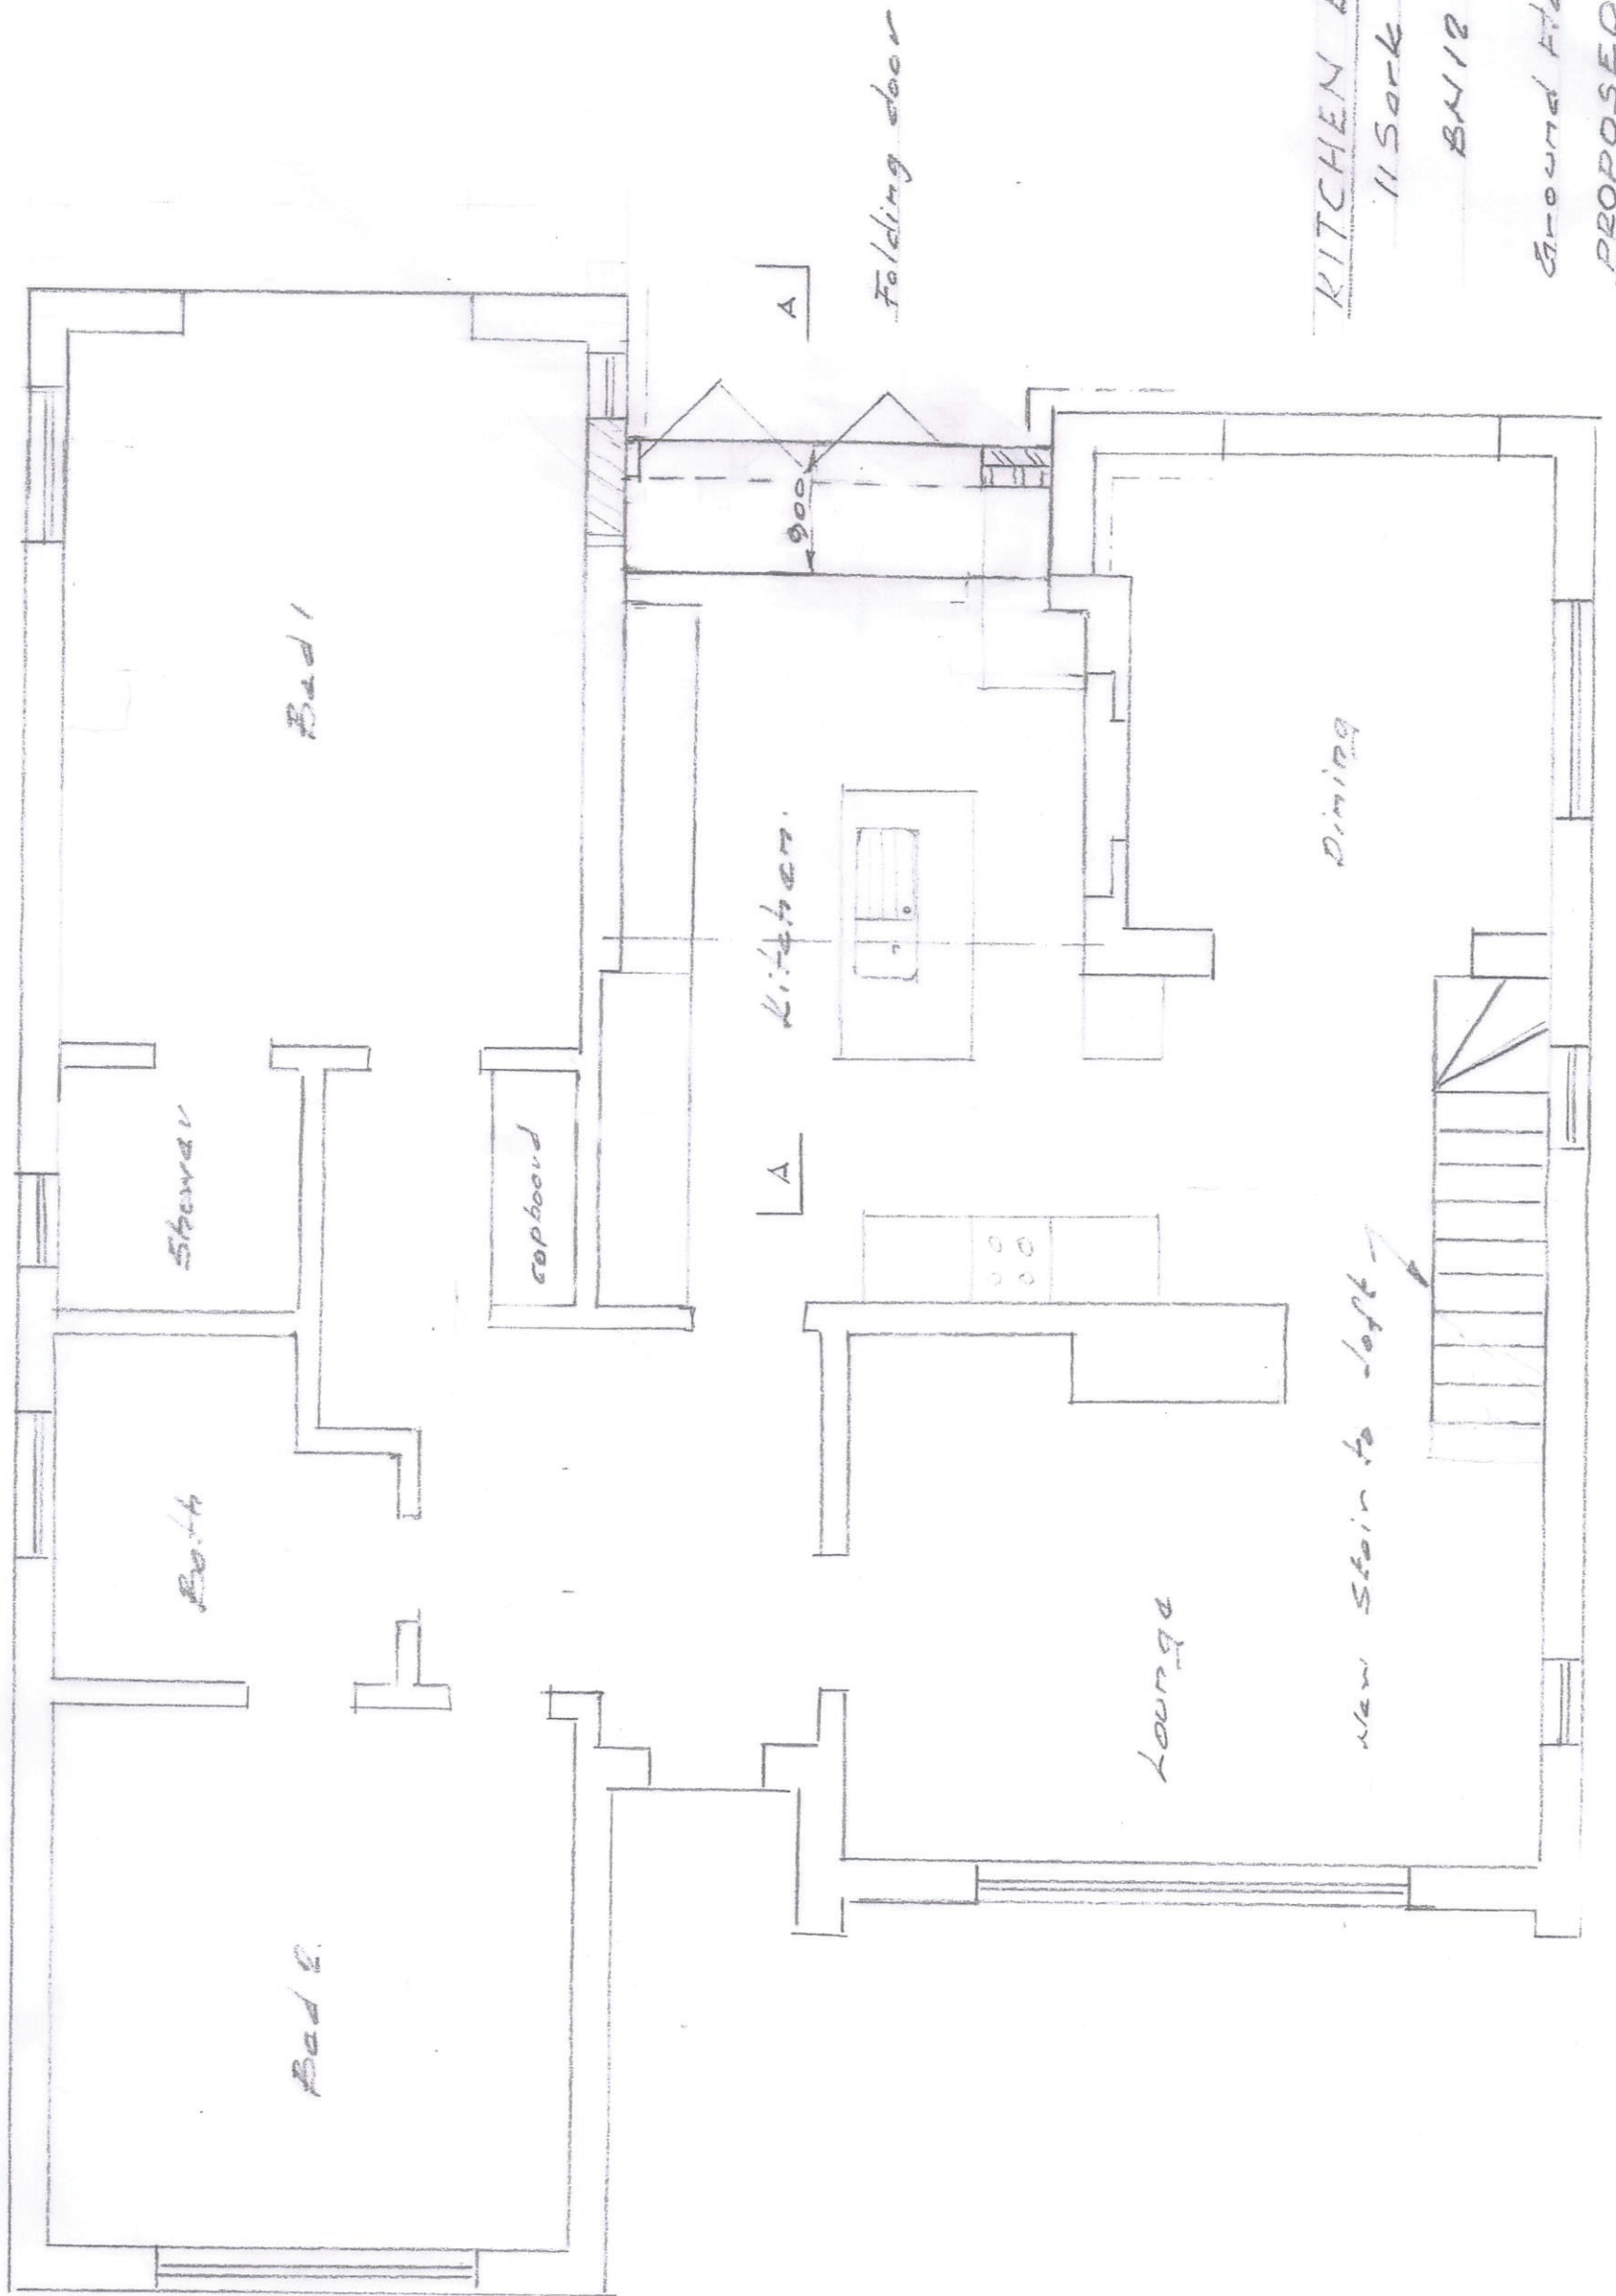

KITCHEN EXTENSION

11 Sork Gardens

BN12 5QB

Ground Floor Plan

PROPOSED Scale 1:50

Drawn 02/02