


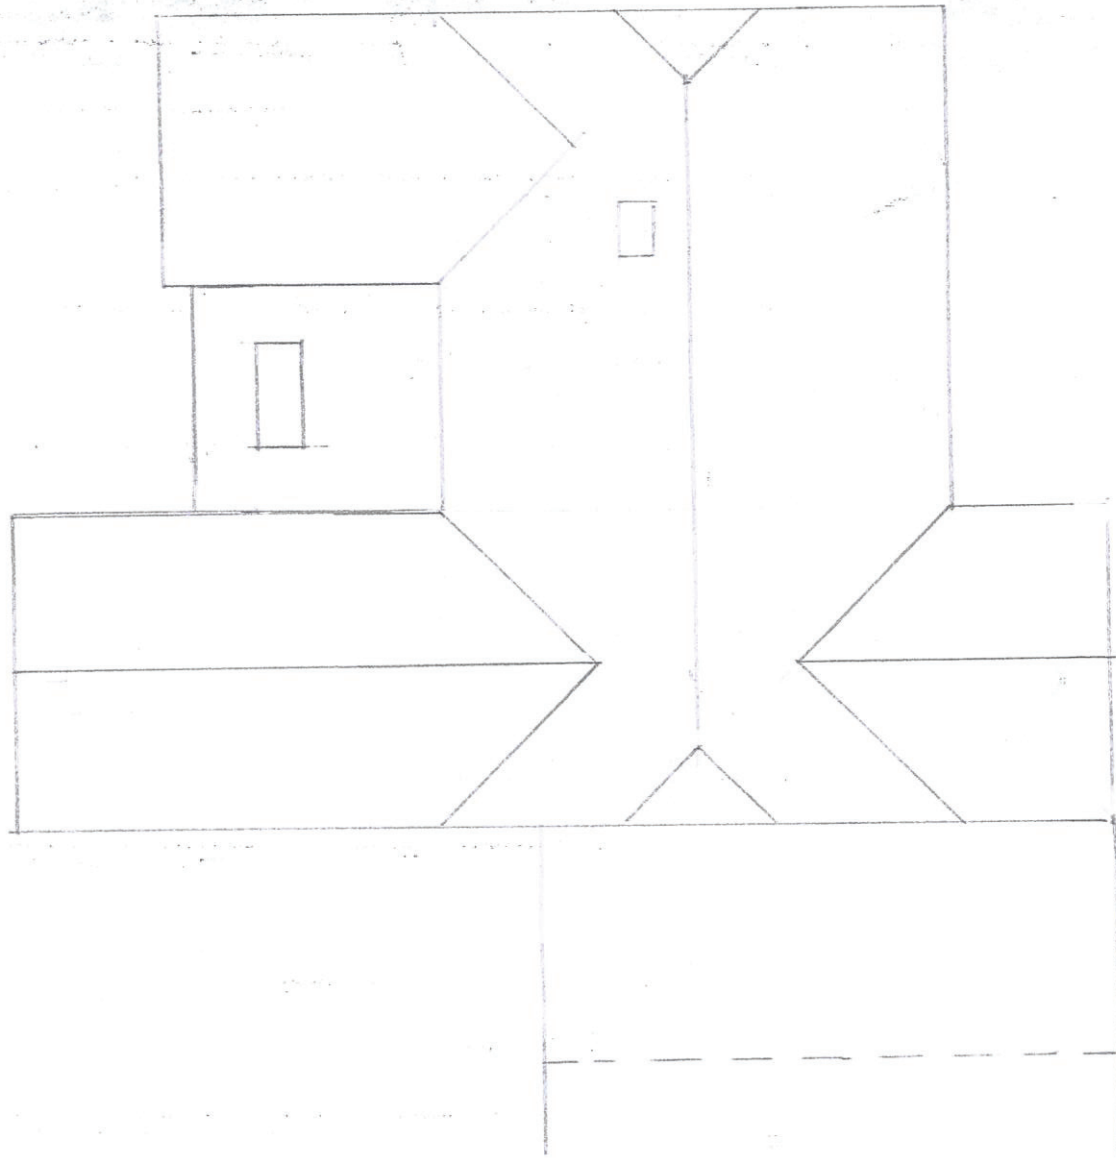


Proposed Roof Plan

Scale 1:100

Drawn by D. J. O. A.

11, Sark Gardens

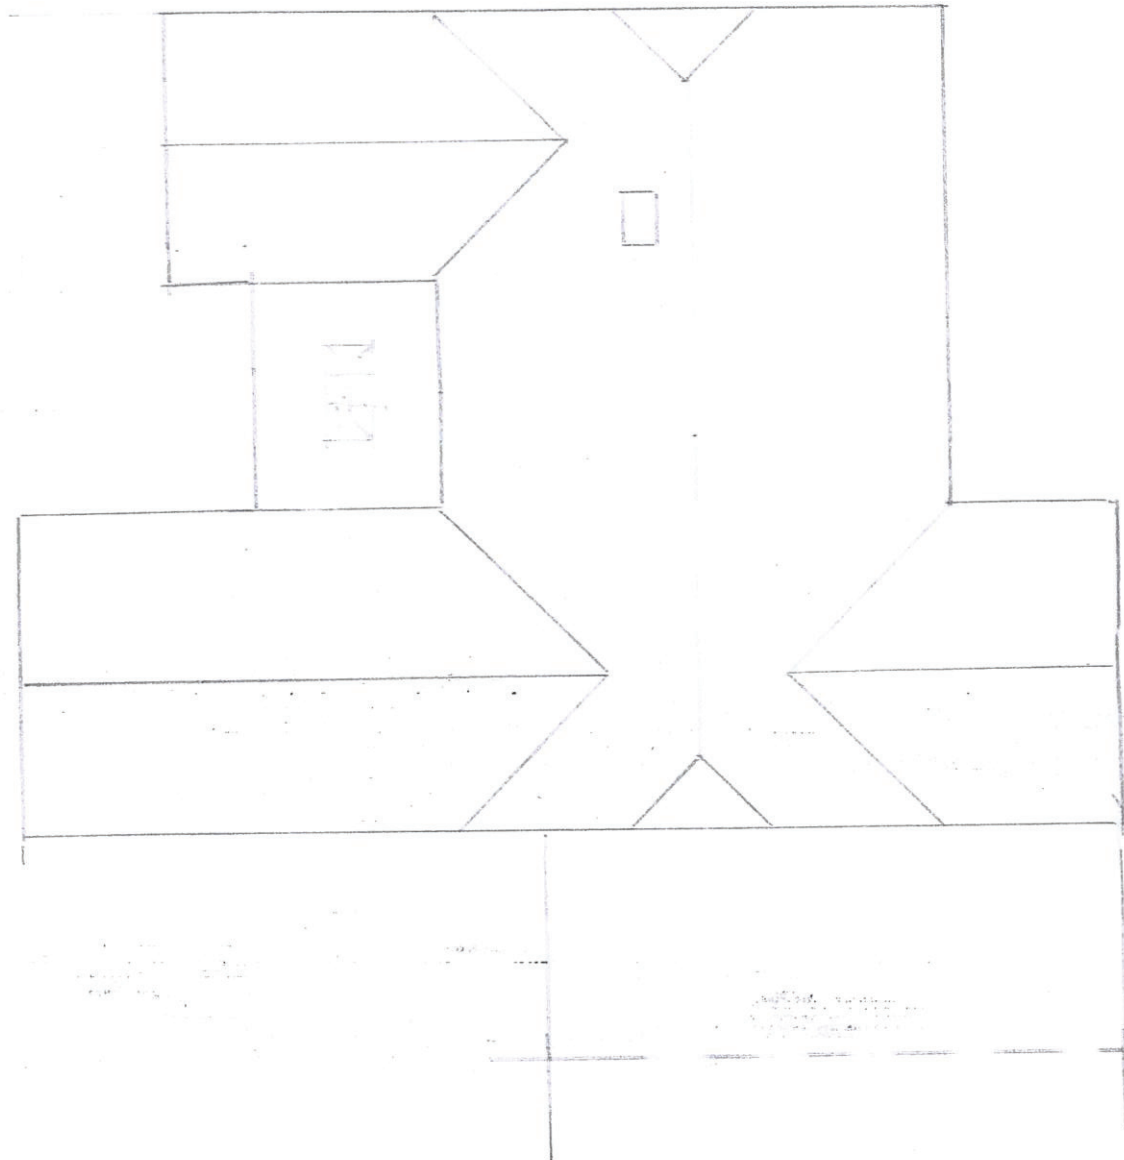

Existing Roof Plan

Scale 1:100