


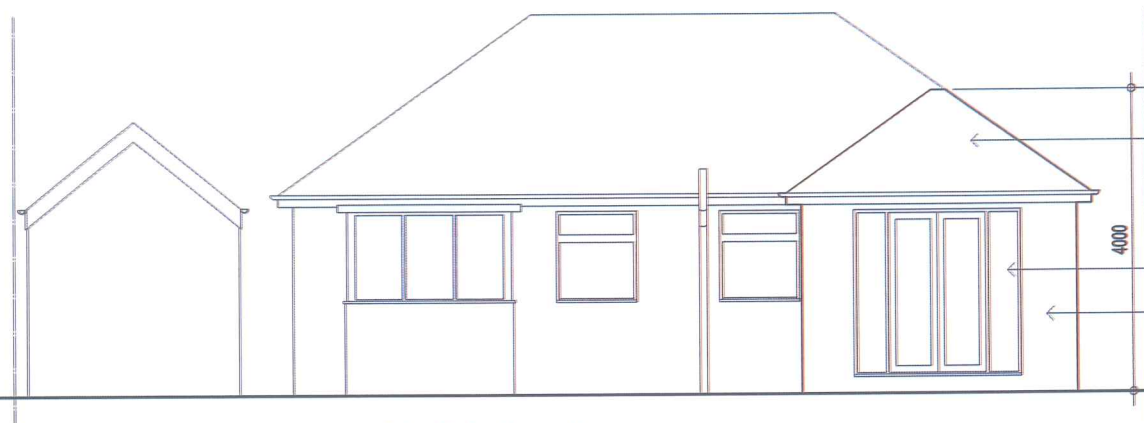


Rear (North) Elevation


plain roof tiles to match existing

white upvc windows to match existing


painting render to match existing

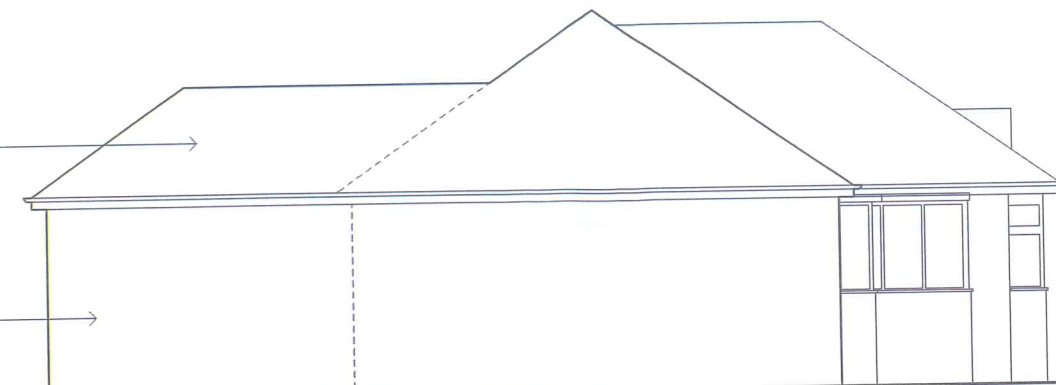

Side (West) Elevation

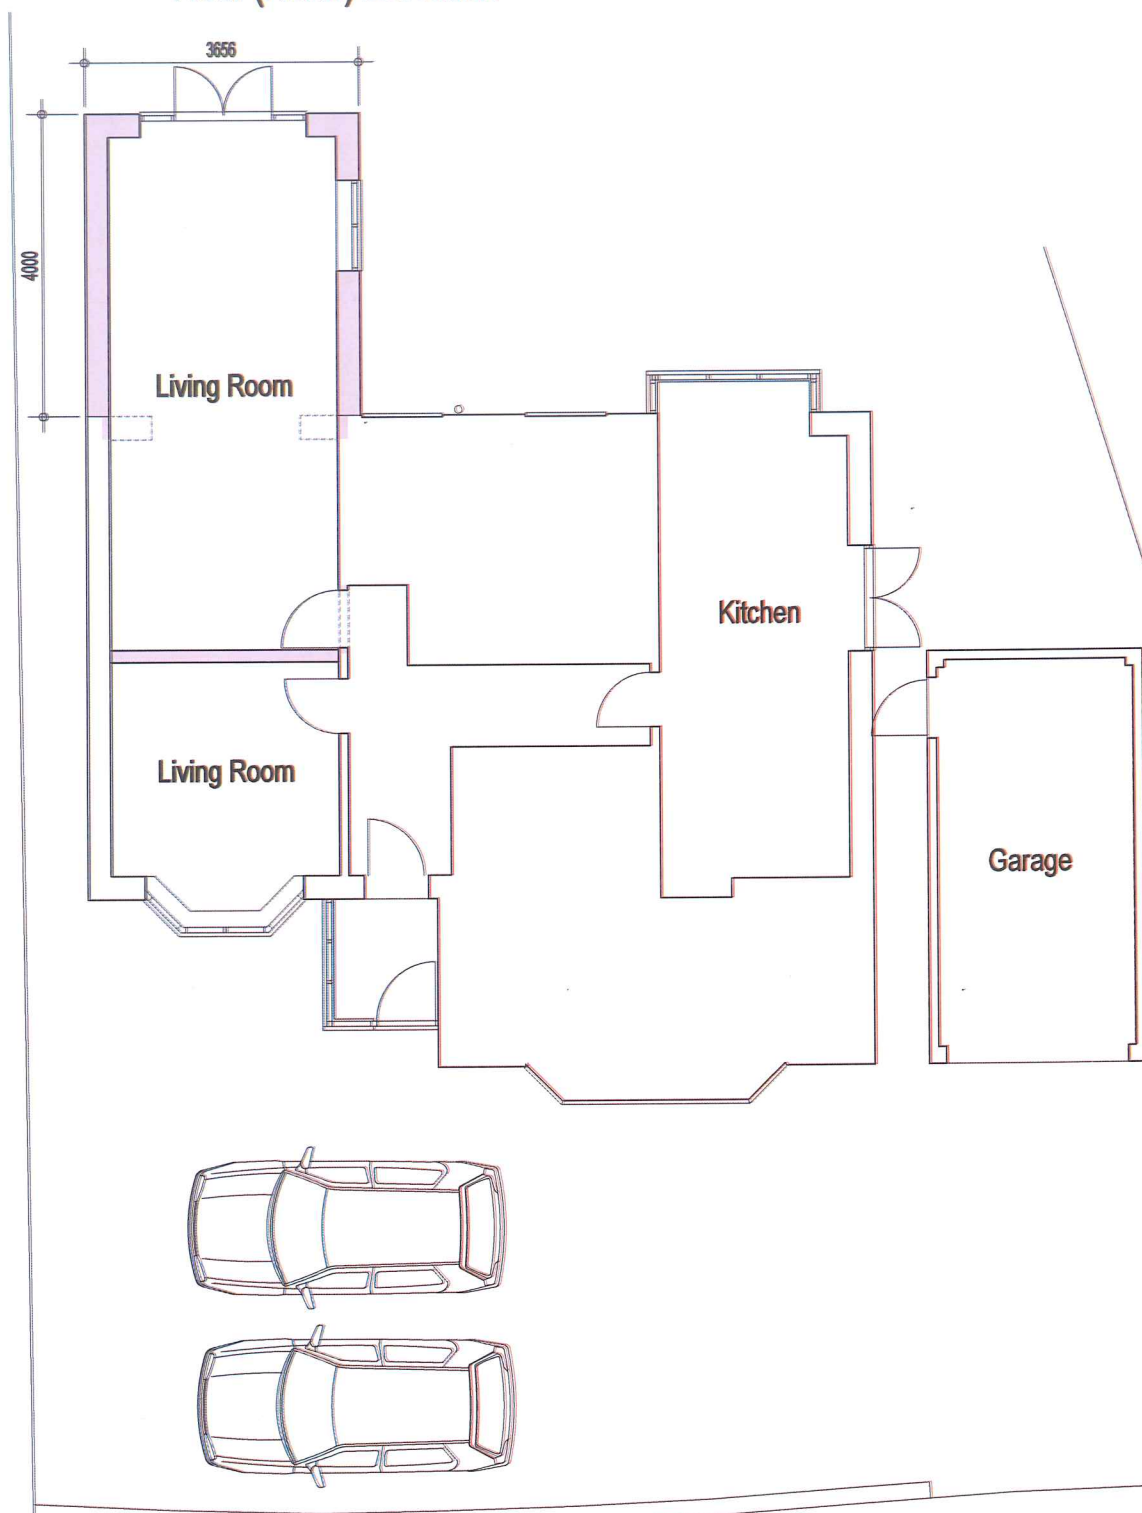

Ground Floor Plan


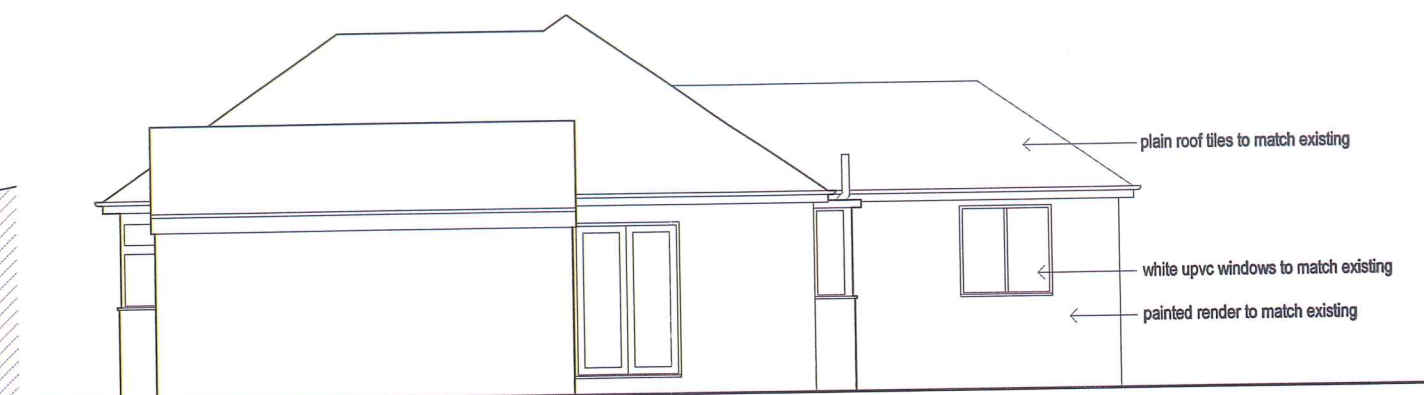


Side (East) Elevation

plain roof tiles to match existing

white upvc windows to match existing

painting render to match existing

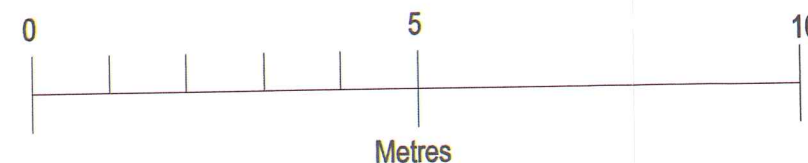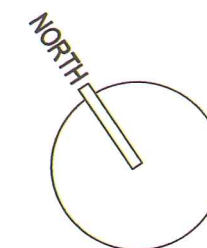

Revisions
PROJECT
Proposed Single Storey Rear Extension to 46 Langbury Lane Ferring
DRAWING

Floor Plan and Elevations

SCALE	DATE	DRG No
1:100@A3	Aug 2014	1417/C11

Glenn Curran MCIAT

ARCHITECTURAL DESIGN + TECHNOLOGY
THE STUDIO 19 UPPER WEST DRIVE FERRING WEST SUSSEX BN12 5RG
T 01903 248787 M 07905 306875 E INFO@GLENNCURRAN.CO.UK