


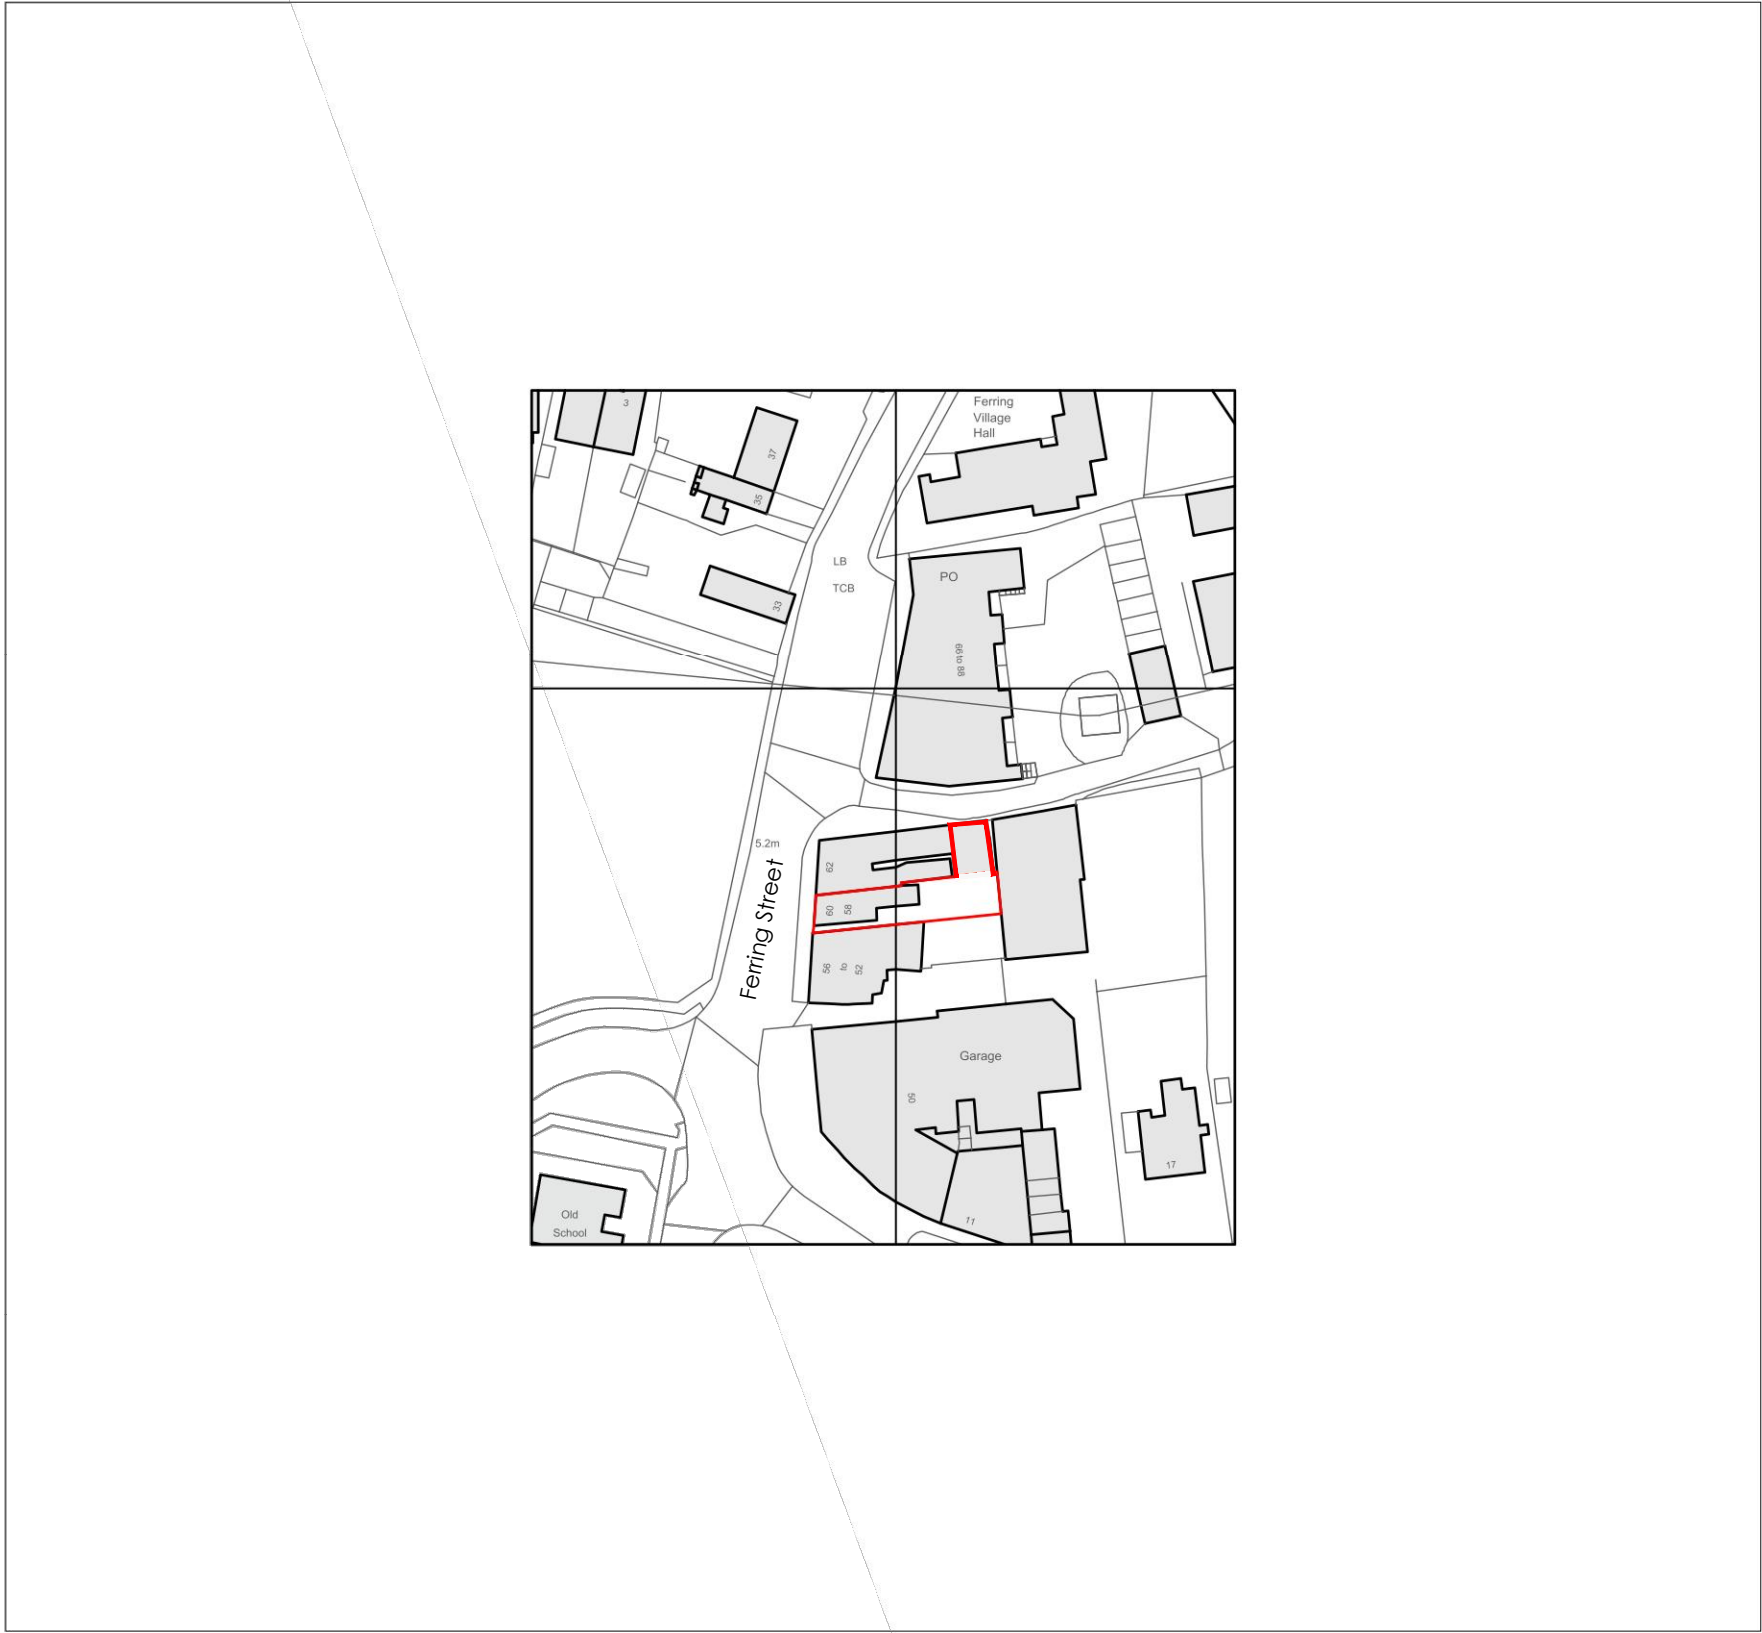

LOCATION PLAN SCALE 1:1250

20 0 20 40 60 80 100

Metres

01 SITE PLAN @ A2

01-01



BLOCK PLAN SCALE 1:500

20 0 20 40 60 80 100

Metres

			PROJECT	RESTAURANTE ANDALUCIA 60 Ferring Street, Ferring BN12 5JP		
			DRAWN	DATE	SCALE	CHECKED
			MM	12.10.2016	shown	
PROJECT			NUMBER		REVISION	
BD 1690			01-01		C	
BLENHEIM DESIGN						
HOSPITALITY AND RETAIL Room 4, 9 Pavilion Parade Brighton, BN2 1RA t: 01273 622 438 maja@blenheimdesign.com						

C	19-01-2018	CHANGE OF USE NOTED ON THE BLOCK PLAN
B	09-01-2017	Proposed changes noted on the block plan as per planners requirements
A	06-01-2017	Street name added