

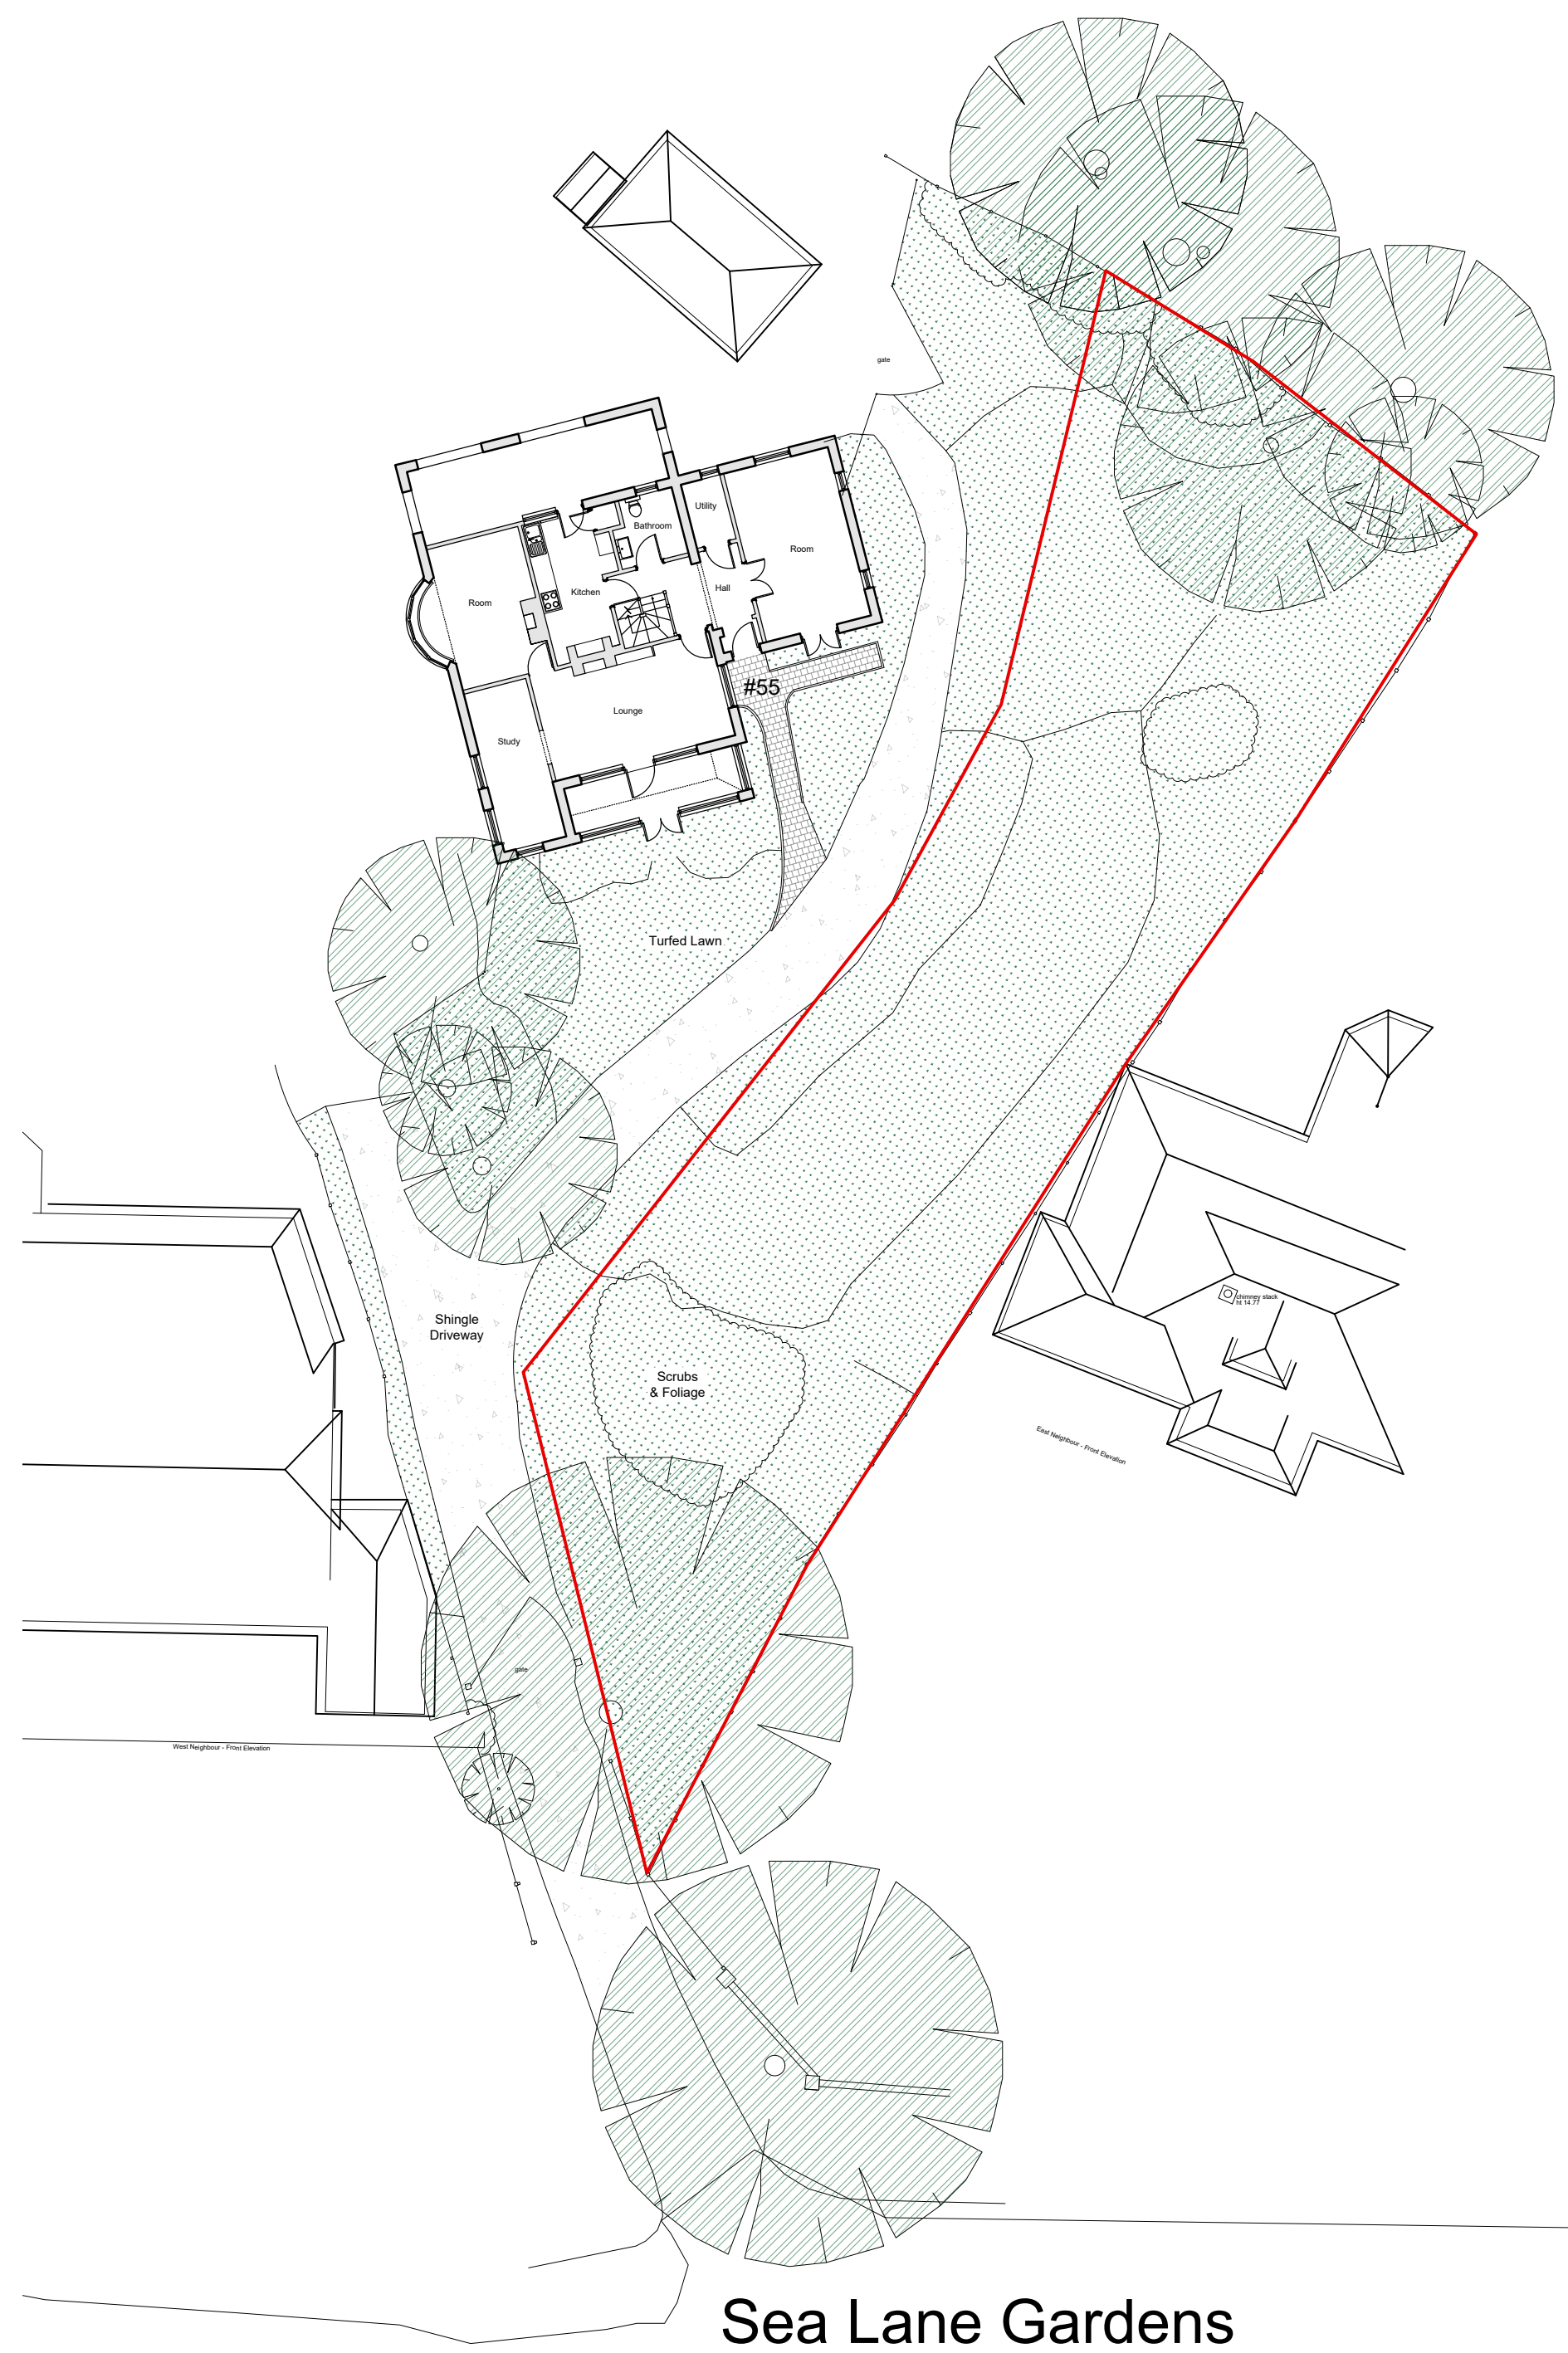


- All dimensions must be checked on site and not scaled from this drawing, apart from the local authority.
- Any works commencing on site prior to obtaining full planning and building regulation approval including full conditional discharge, is entirely at the client's/contractor's risk.
- The contractor is responsible for taking and checking all levels and dimensions prior to ordering materials and starting work on site.
- Any discrepancies are to be reported to OM Architectural Design prior to commencing any works.
- All building work is to be carried out in accordance with building regulations and to the satisfaction of the local authority and as such additional unforeseen building works may be required on site.
- These drawings do not constitute full working drawings.
- All drawings are copyright of OM Architectural Design and may not be copied or reproduced by any third party without prior written consent.

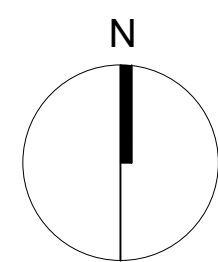

01 Existing Site Plan
1002 Scale: 1:200

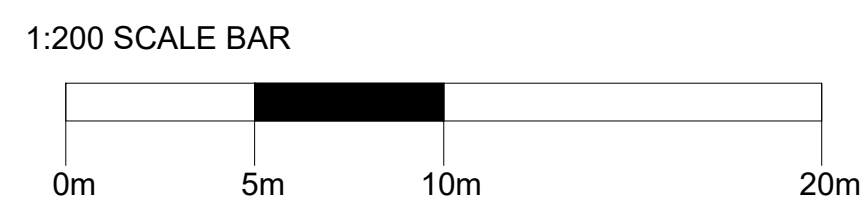

02 Proposed Site Plan
1002 Scale: 1:200

01	31st October 2018 Amendments to site materials and structures.	STB	OM
00	30th April 2018 Planning Issue	STB	OM
Rev	Date + notes	Drwn	Chkd

Works House, Station Road, Angmering, BN16 3AA
Tel: 07590 508302
E-mail: info@olivermcgowan.co.uk

Project
Sea Lane Gardens.

Drawing Site Plan

Job Ref	Dwg No		Revision	
BBF	1002		01	
Scale(s)	Size	Date	Drawn	Chkd
1:200	A1	April 2018	STB	OM

Status
Planning