
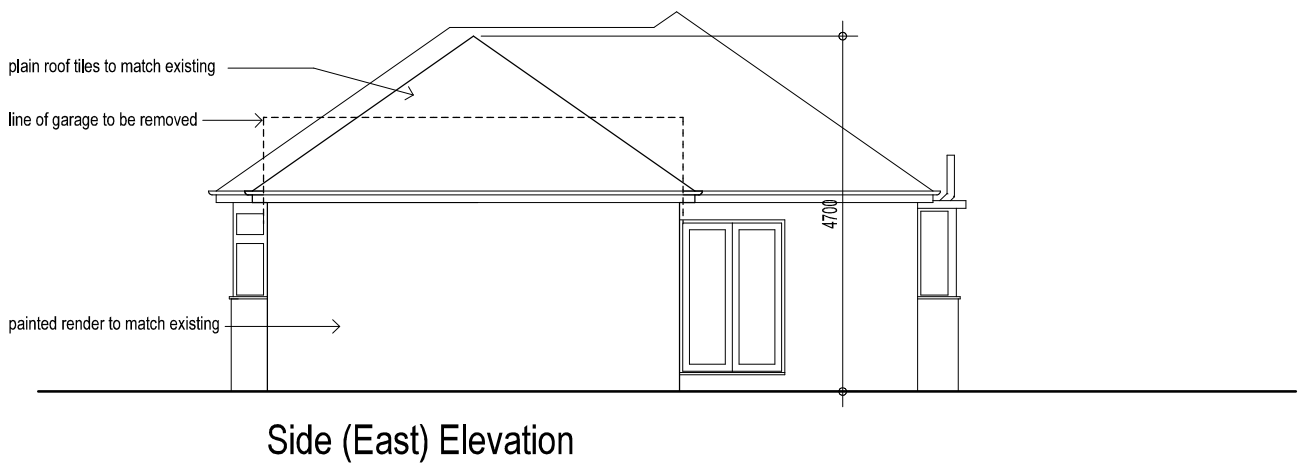


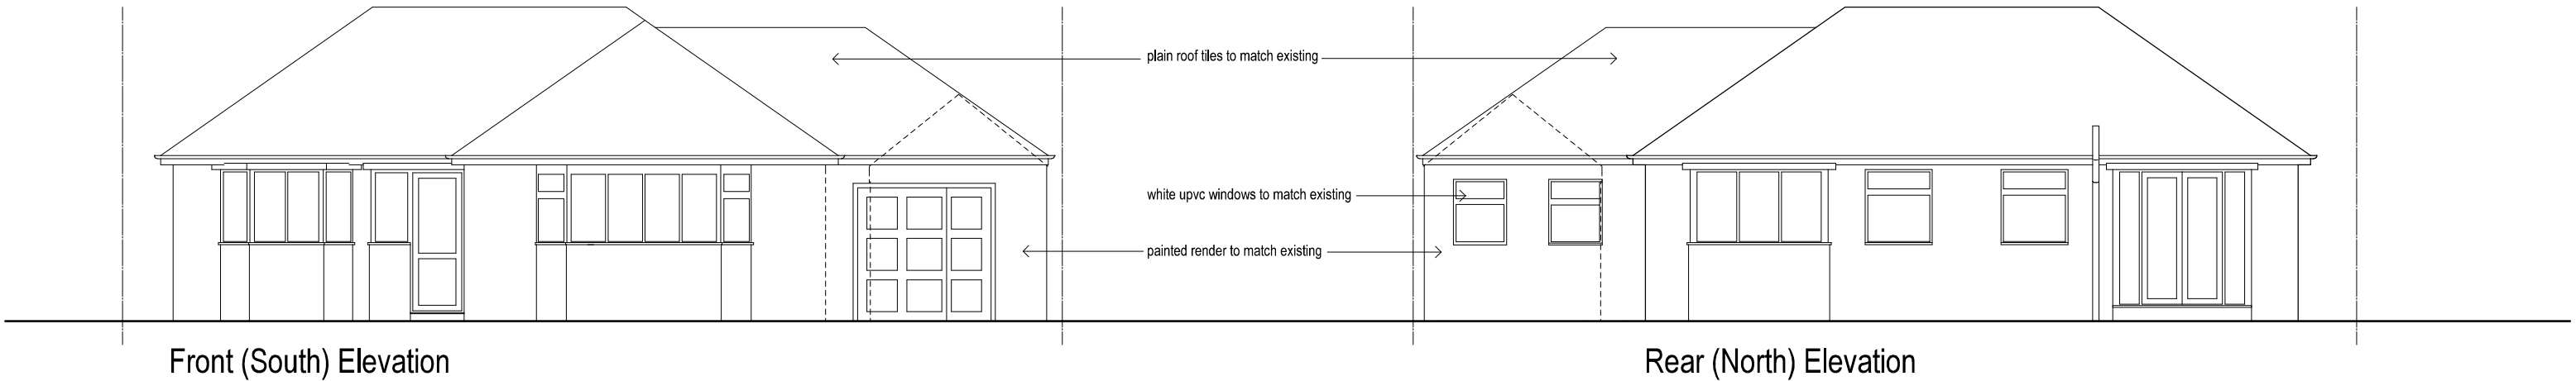

NORTH

Revisions

PROJECT

Proposed Single Storey Side Extension to 46 Langbury Lane Ferring

DRAWING

Floor Plan and Elevations

SCALE

1:100@A3

DATE

Aug 2014

DRG No

1417/C02

Metres

Glenn Curran MCIAT

ARCHITECTURAL DESIGN + TECHNOLOGY

THE STUDIO 19 UPPER WEST DRIVE FERRING WEST SUSSEX BN12 5RG
T 01903 248787 M 07905 306375 E INFO@GLENNCURRAN.CO.UK

Ground Floor Plan