





Front (South) Elevation




Rear (North) Elevation

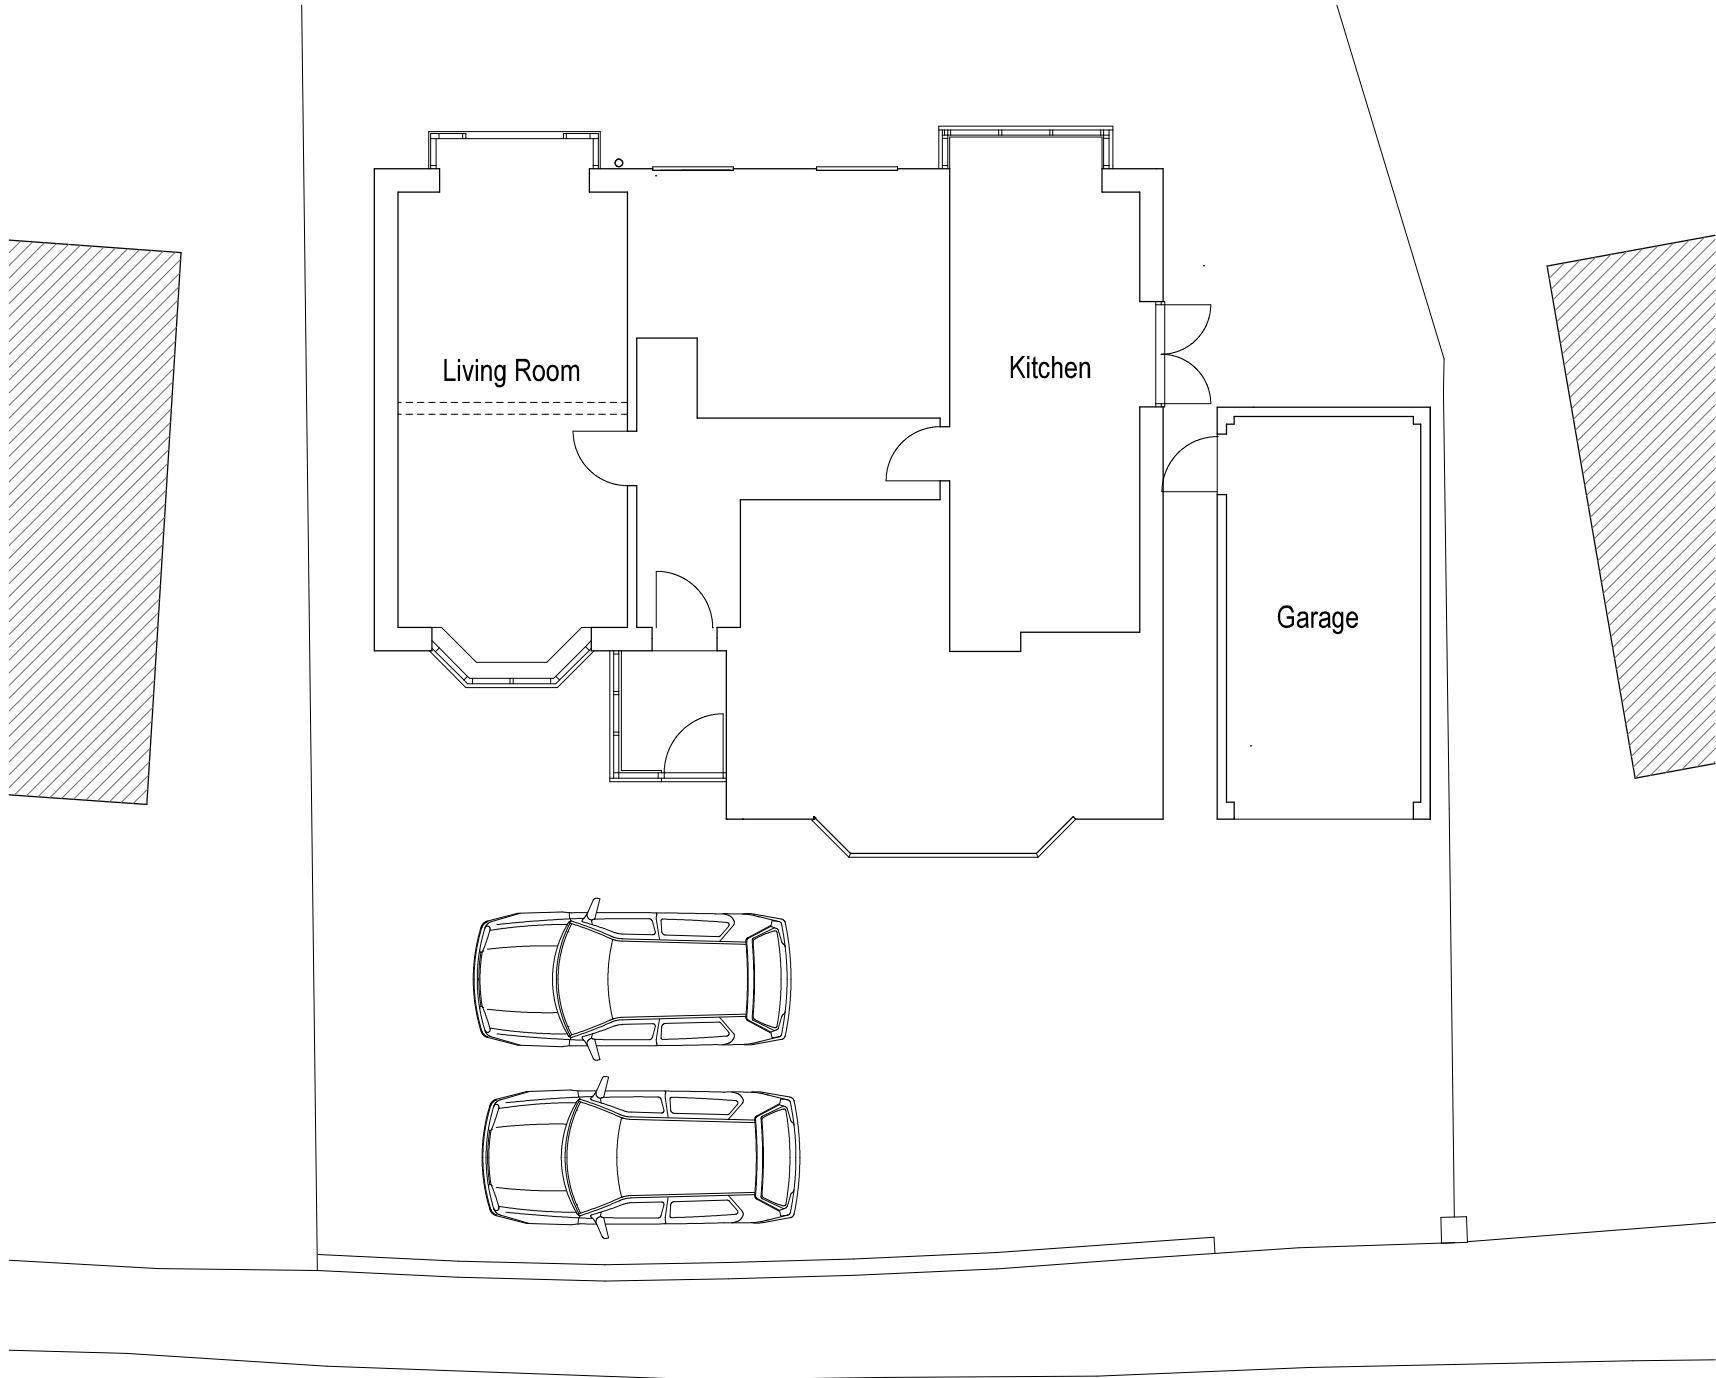



Ground Floor Plan

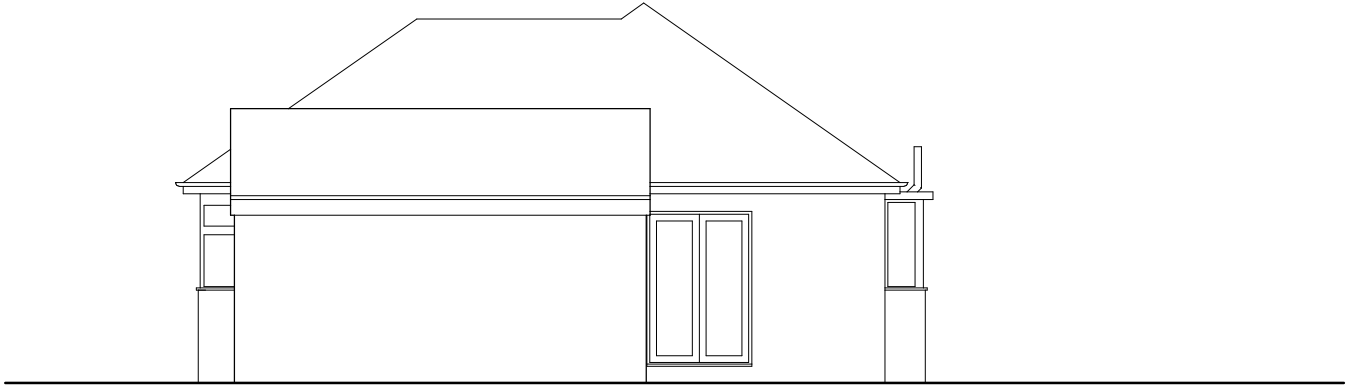

Side (East) Elevation

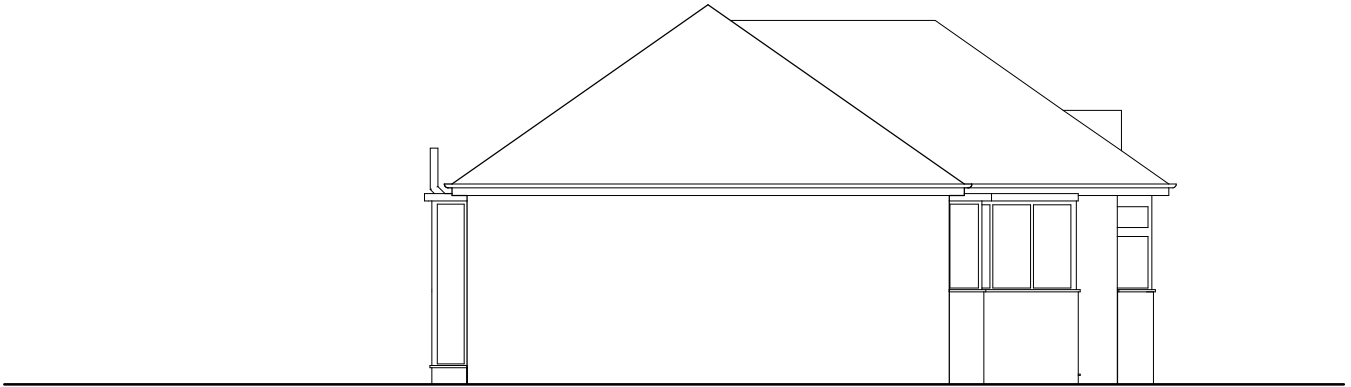

Side (West) Elevation

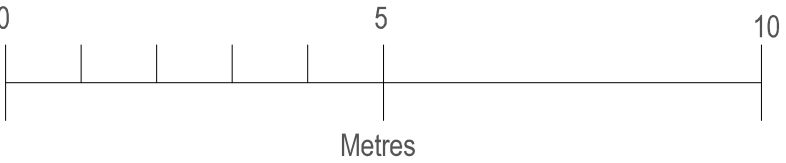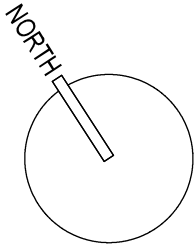

Revisions
PROJECT

46 Langbury Lane
Ferring

DRAWING

Building as Existing

SCALE	DATE	DRG No
1:100@A3	Aug 2014	1417/SR01

Glenn Curran MCIAT
ARCHITECTURAL DESIGN + TECHNOLOGY
THE STUDIO 19 UPPER WEST DRIVE FERRING WEST SUSSEX BN12 5RG
T 01903 248787 M 07905 306875 E INFO@GLENNCURRAN.CO.UK