
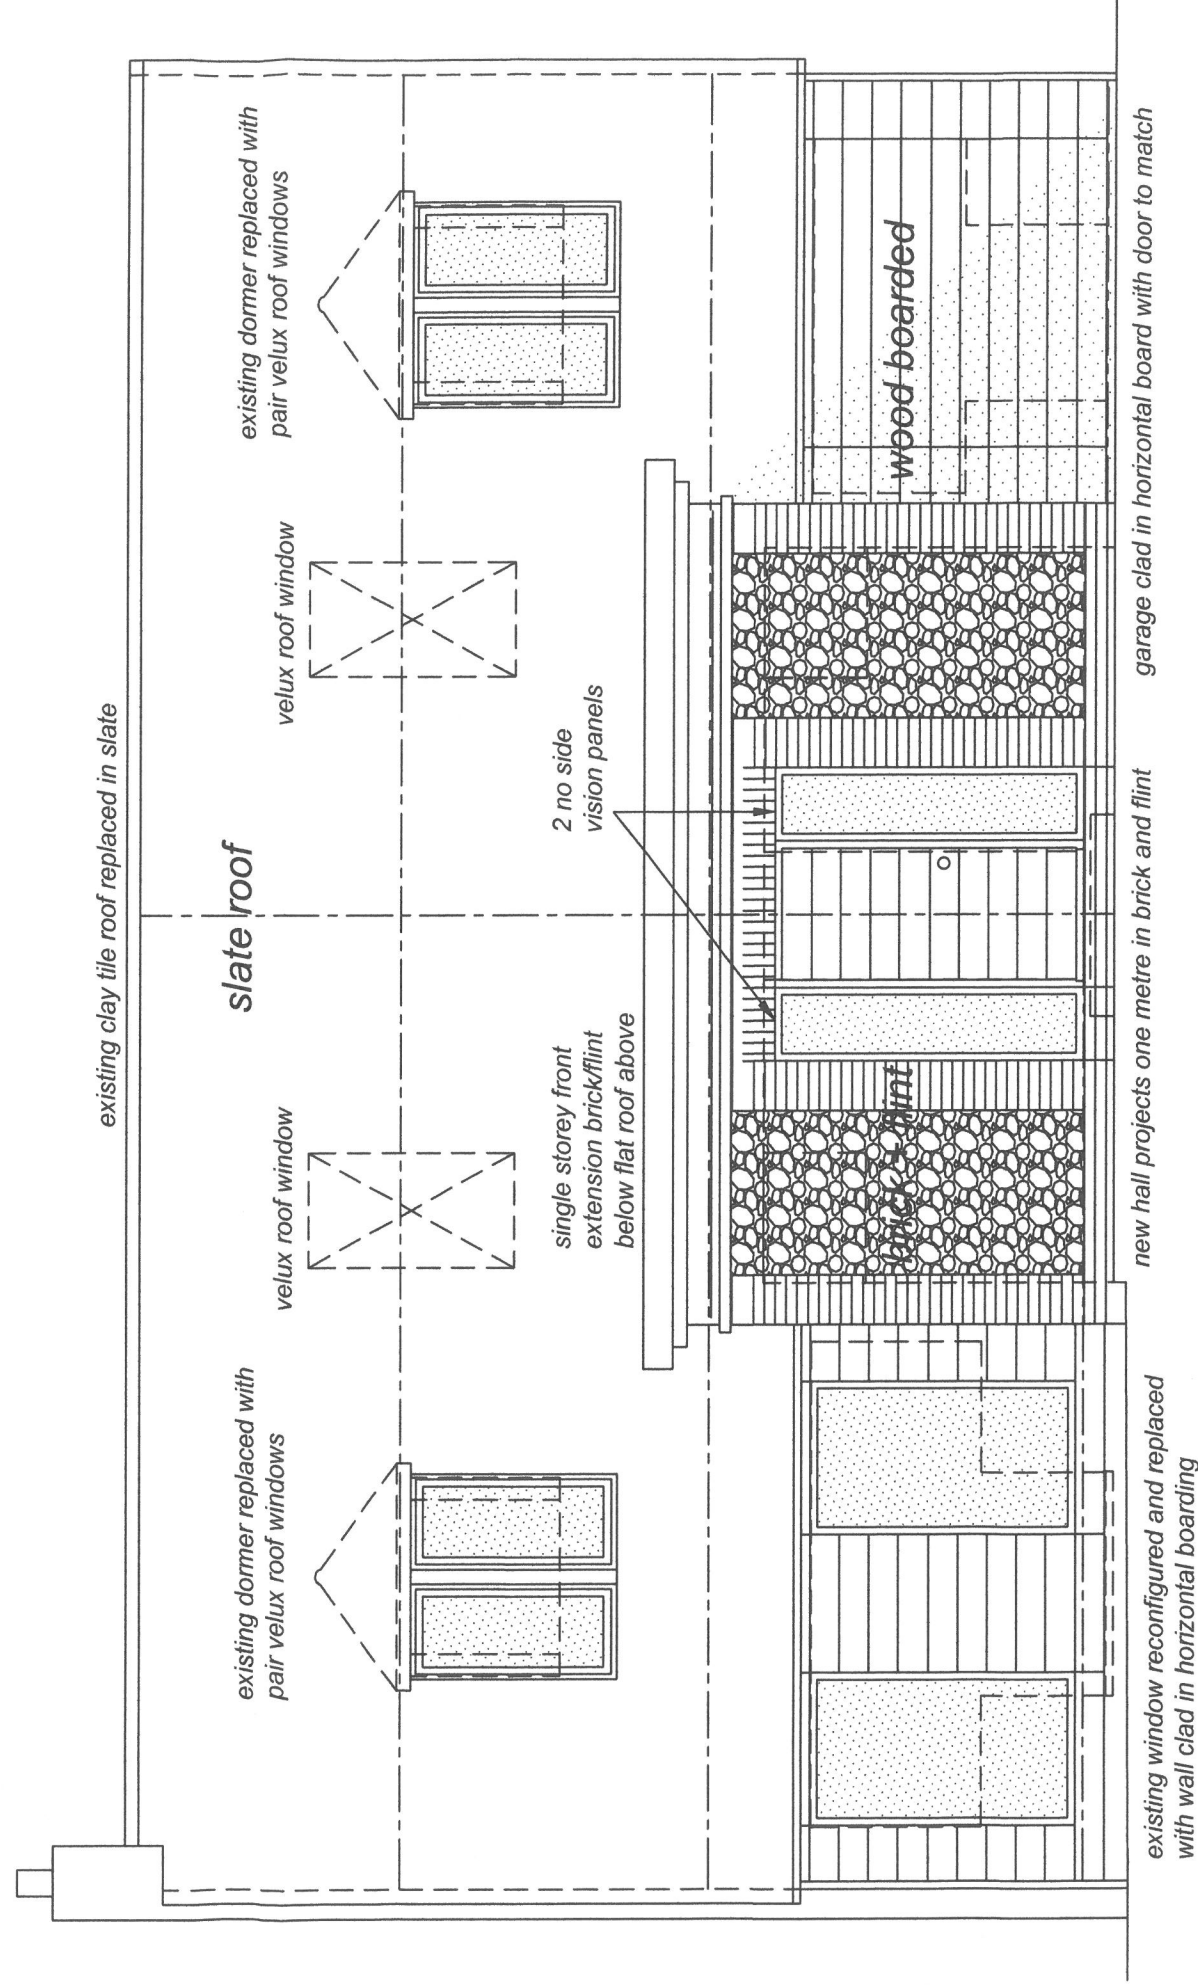


0m 1m 2m 3m 4m 5m

Proposed North elevation

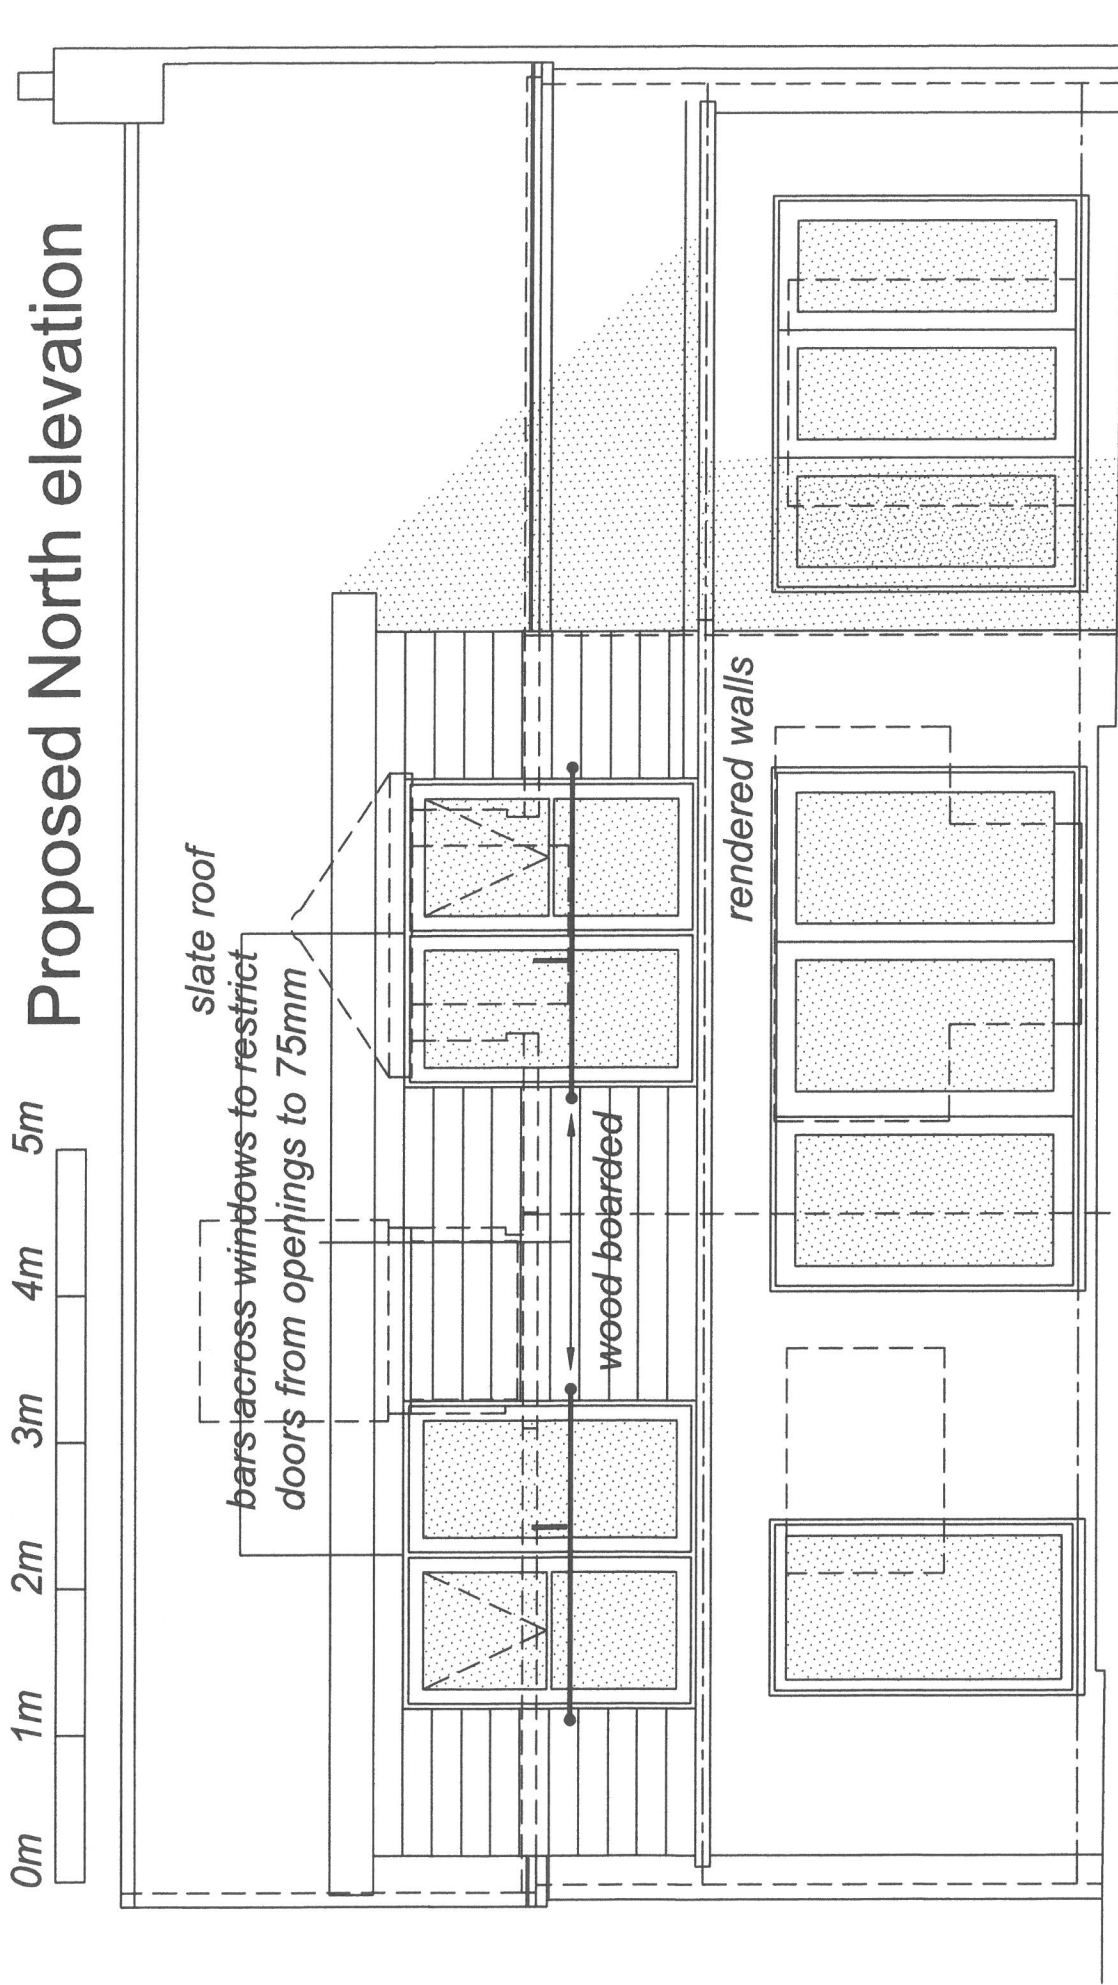

Proposed South elevation

MR J P BUREL
11 TELGARTH ROAD
FERRING, BN12 5PX

PROJECT:

DRAWING No:

PROPOSED REFURBISHMENT
AND EXTENSION

430.03

TITLE:

SCALE:
1:50@A3

PROPOSED NORTH &
SOUTH ELEVATIONS

For planning purposes only:
NOT for construction, do not
scale, refer to applicants own
survey drawings