

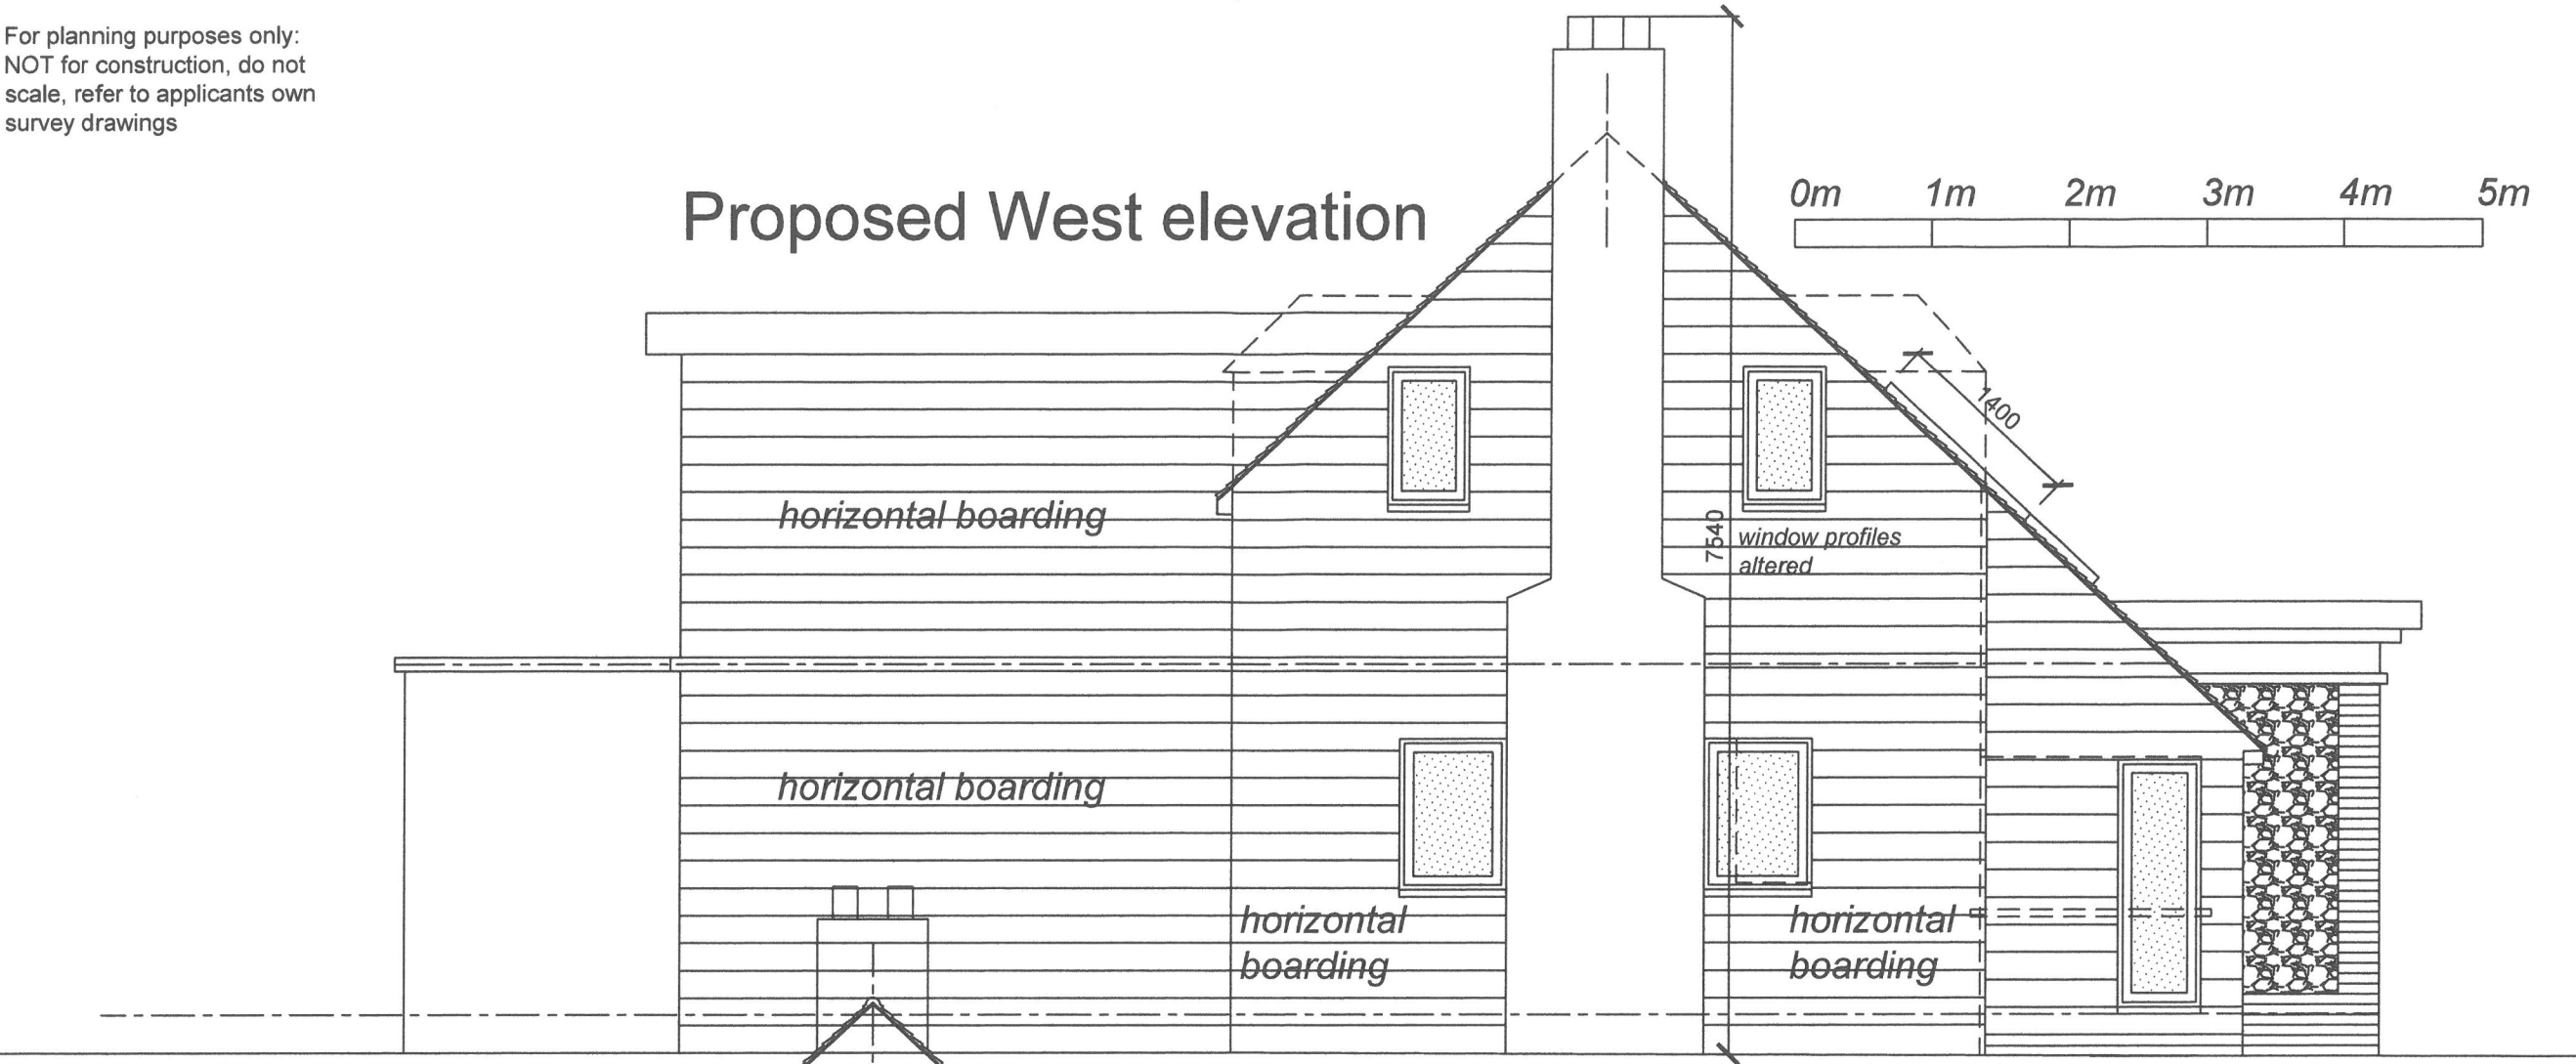


For planning purposes only:
NOT for construction, do not
scale, refer to applicants own
survey drawings

Proposed West elevation

 

Proposed East elevation

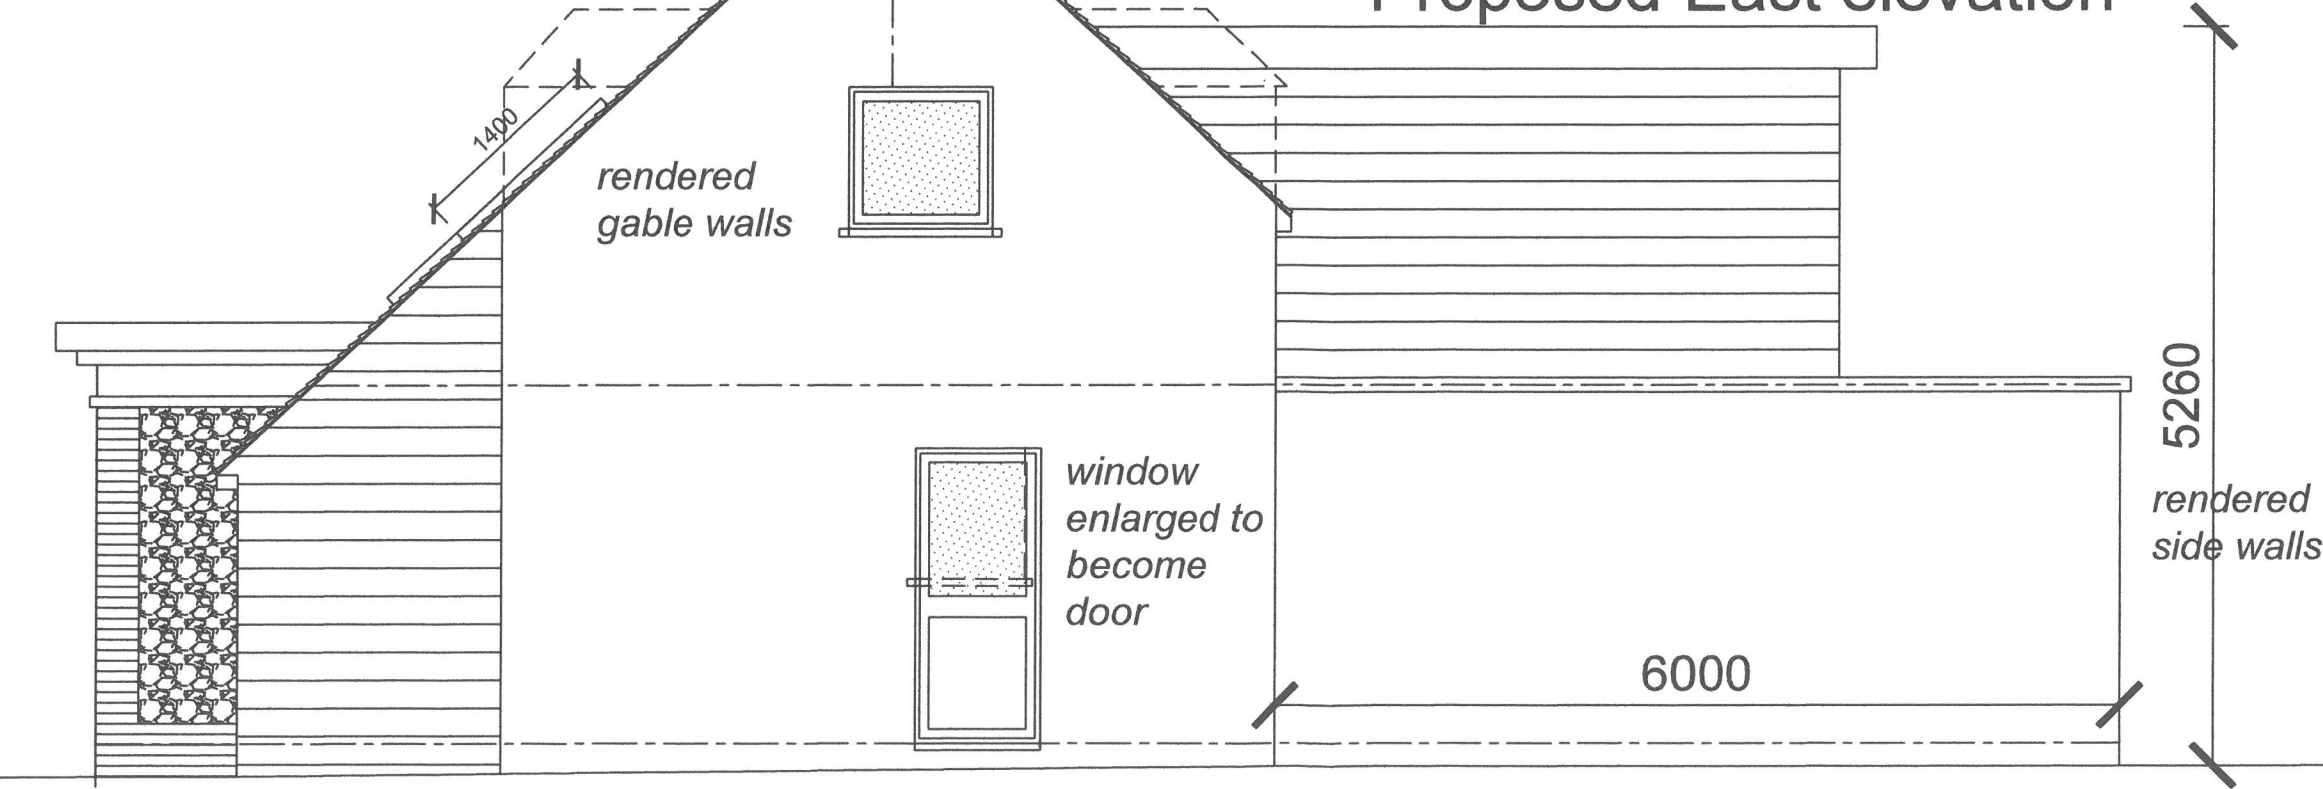

MR J P BUREL
11 TELGARTH ROAD
FERRING, BN12 5PX

PROJECT:

PROPOSED REFURBISHMENT
AND EXTENSION

TITLE:

PROPOSED EAST &
WEST ELEVATIONS

DRAWING No:
430.04

SCALE:
1:50@A3