


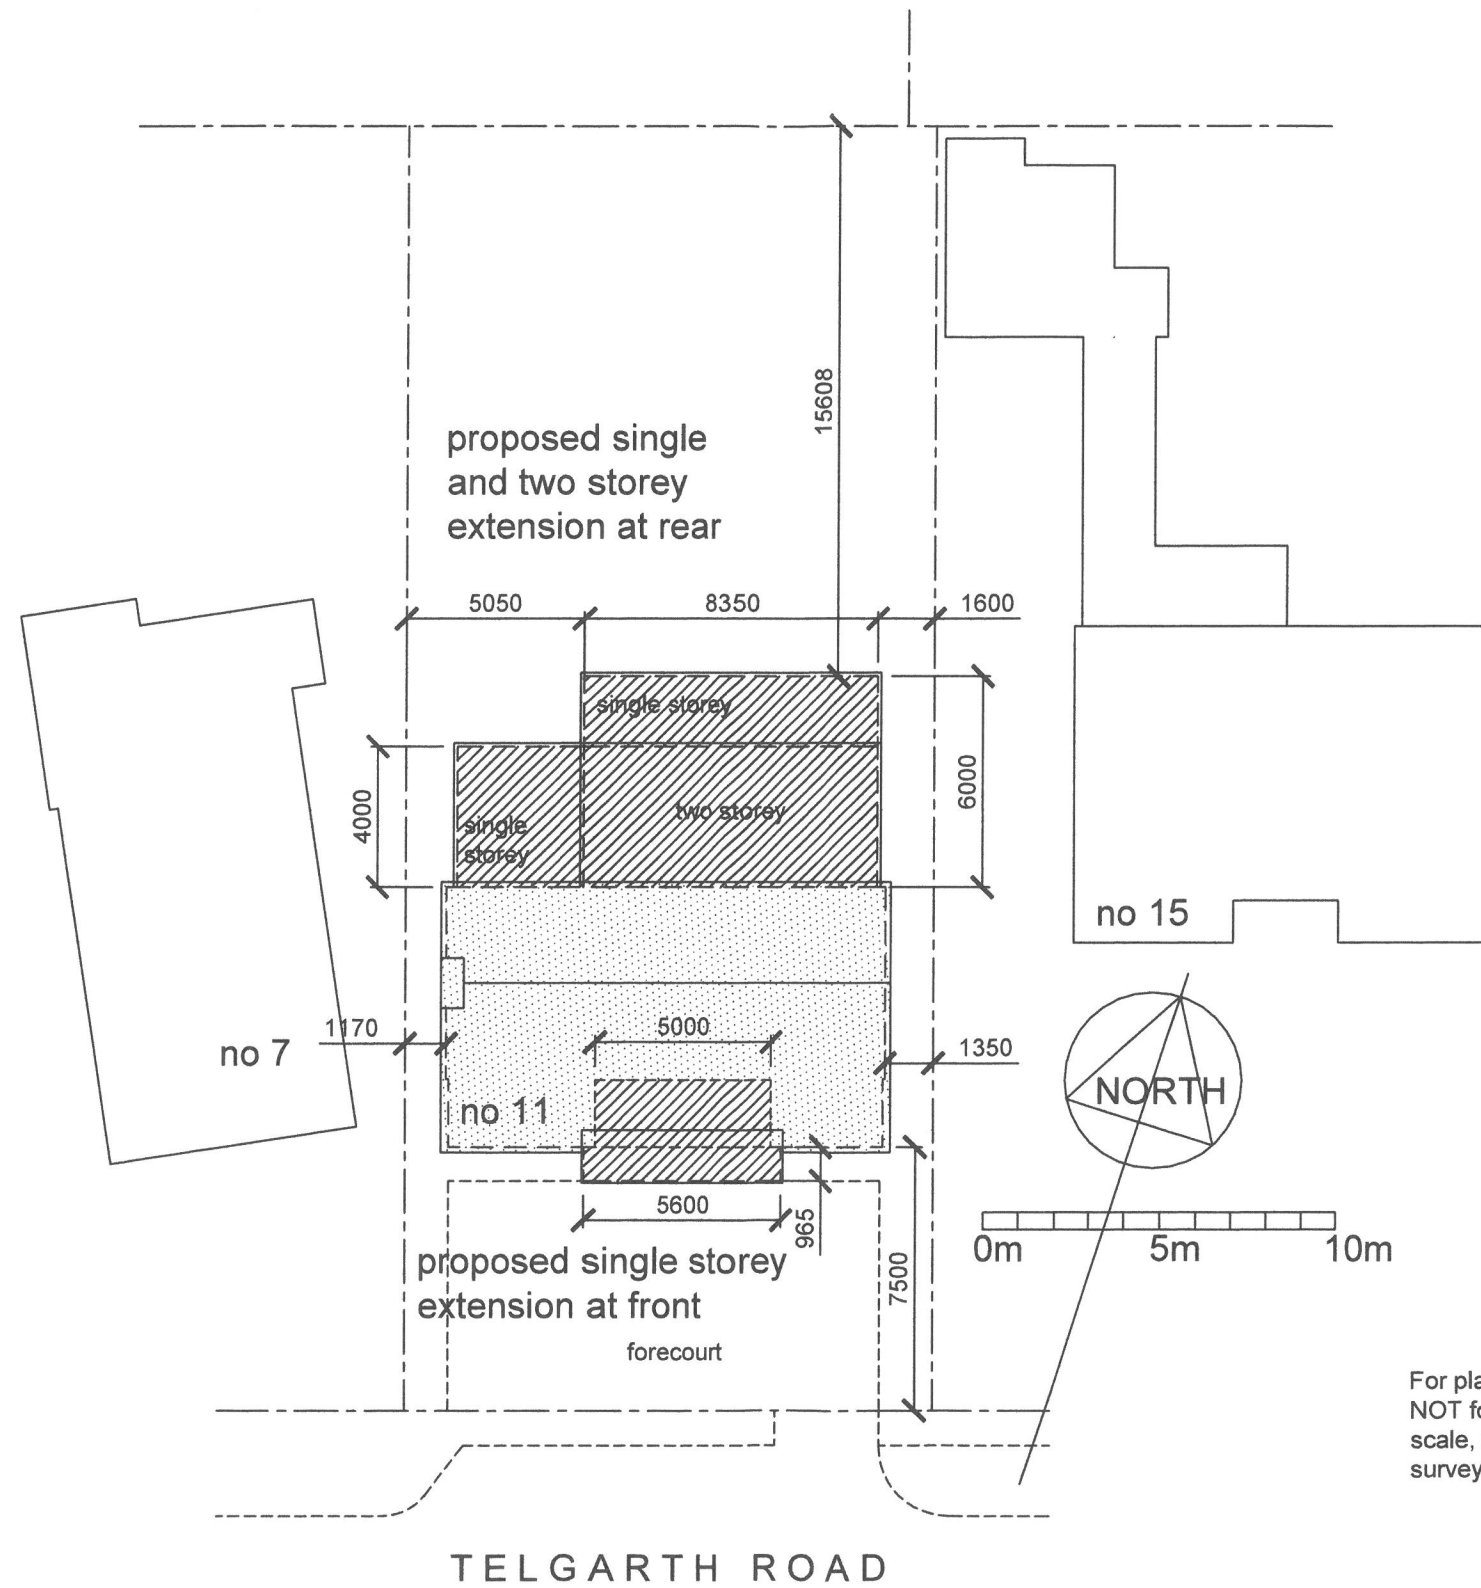

For planning purposes only:
NOT for construction, do not
scale, refer to applicants own
survey drawings

MR J P BUREL
11 TELGARTH ROAD
FERRING, BN12 5PX

PROJECT:

PROPOSED REFURBISHMENT
AND EXTENSION

TITLE:

PROPOSED SITE PLAN

DRAWING No:

430.00

SCALE:

1:200@A3