

PEUGEOT - Worthing, Yeomans (UK)



Futura, The Granary, Home Farm,
Cams Estate, Fareham, PO16 8UT
Telephone: +44 (0) 23 8073 2179
E-mail: postbox@futura.ltd.uk
www.futura.ltd.uk
© Copyright Design

CLIENT	PEUGEOT
PROJECT	Worthing, Yeomans
PRODUCT	Signage Scheme
DRG NO.	PEU280421_AG02
ORIG DATE	28/04/21
DATE	14/07/21
DRAWN BY	AG
SCALE	As Shown @ A3
ISSUE	C

REVISIONS
B - 19/05/21 - Sign luminance spec updated,
Company name removed from pylon. (SM)
C - 14/07/21 - Scale bars added to site plan
and spec pages. (SM)

NOTES



NOT APPROVED

Dealer Name: Yeomans
Address: Littlehampton Rd,
Ferring, Worthing,
BN12 6PB

PEUGEOT - Worthing, Yeomans (UK)
(Site Plan)

(Scale: 1:500@ A3)



Futura, The Granary, Home Farm,
Cams Estate, Fareham, PO16 8UT
Telephone: +44 (0) 23 8073 2179
E-mail: postbox@futura.ltd.uk
www.futura.ltd.uk
© Copyright Design

CLIENT	PEUGEOT
PROJECT	Worthing, Yeomans
PRODUCT	Signage Scheme
DRG NO.	PEU280421_AG02
ORIG DATE	28/04/21
DATE	14/07/21
DRAWN BY	AG
SCALE	As Shown @ A3
ISSUE	C





REVISIONS
B - 19/05/21 - Sign luminance spec updated,
Company name removed from pylon. (SM)
C - 14/07/21 - Scale bars added to site plan
and spec pages. (SM)

NOTES

NOT APPROVED

Dealer Name: Yeomans
Address: Littlehampton Rd,
Ferring, Worthing,
BN12 6PB

PEUGEOT - Worthing, Yeomans (UK)
(Photos)

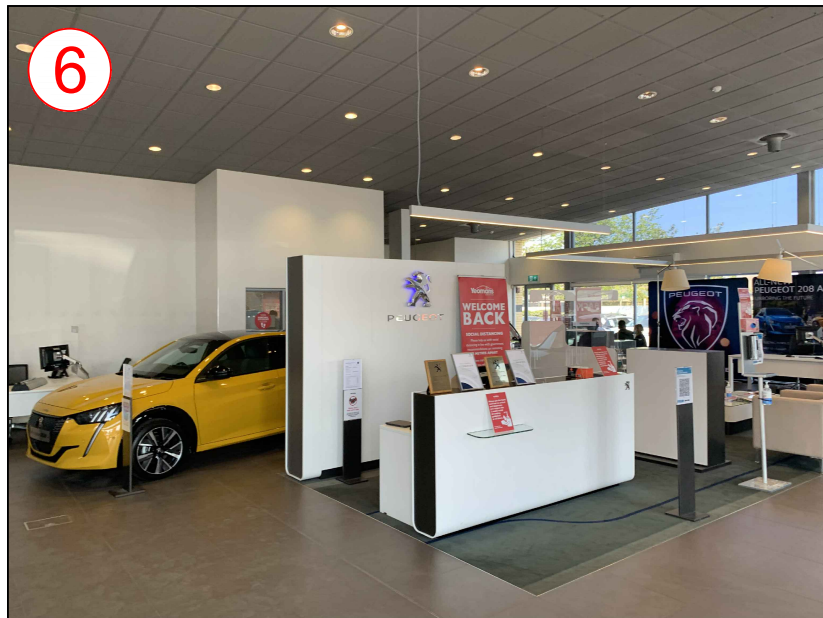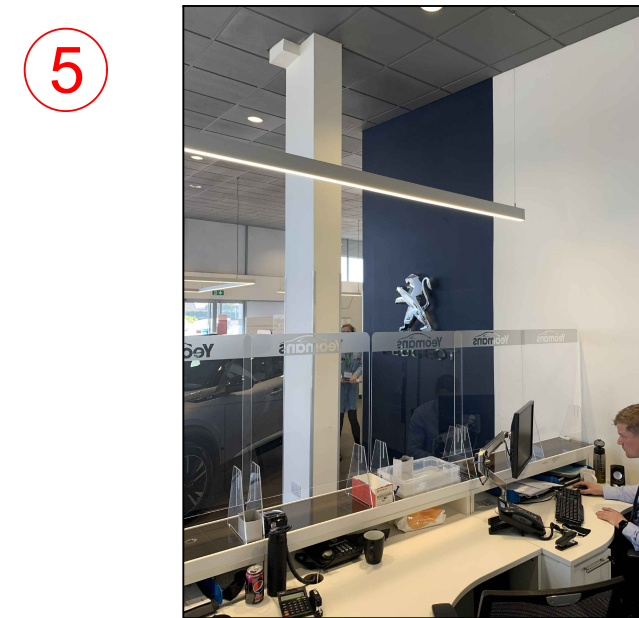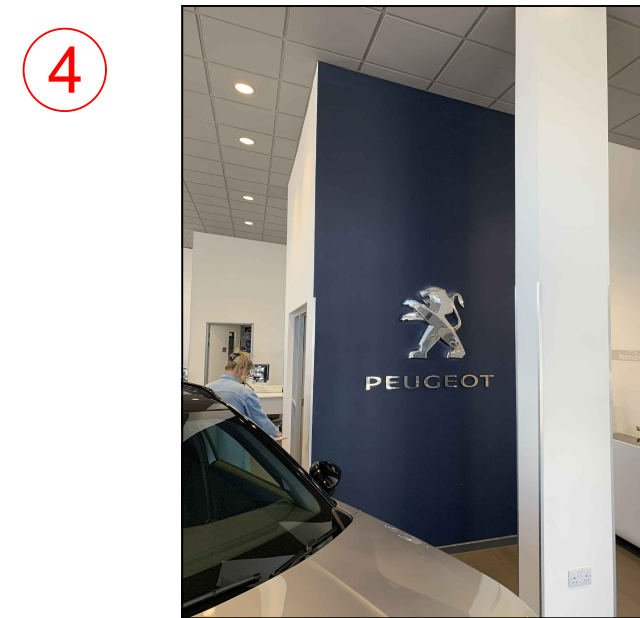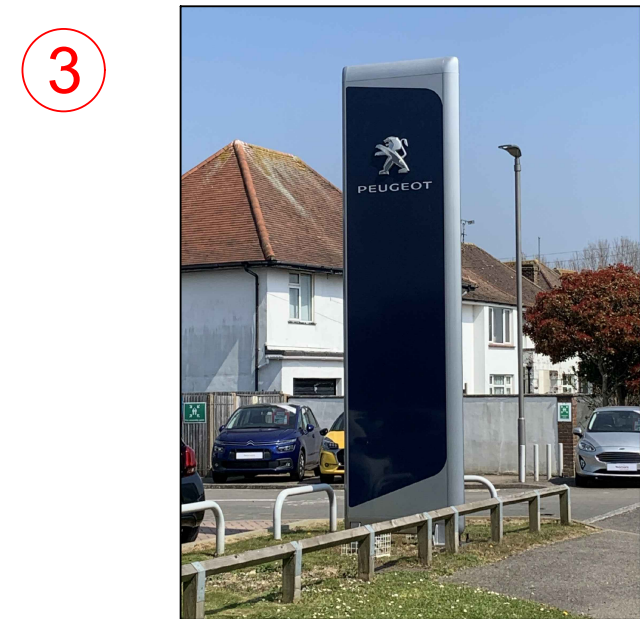

CLIENT	PEUGEOT
PROJECT	Worthing, Yeomans
PRODUCT	Signage Scheme
DRG NO.	PEU280421_AG02
ORIG DATE	28/04/21
DATE	14/07/21
DRAWN BY	AG
SCALE	As Shown @ A3
ISSUE	C

REVISIONS

B - 19/05/21 - Sign luminance spec updated,
Company name removed from pylon. (SM)

C - 14/07/21 - Scale bars added to site plan
and spec pages. (SM)

NOTES

NOT APPROVED

Dealer Name: Yeomans
Address: Littlehampton Rd,
Ferring, Worthing,
BN12 6PB

PEUGEOT - Worthing, Yeomans (UK)
(Elevation)

Existing:



Existing
signage
removed

NOTE: Any redundant fixing holes to be made good with a suitably coloured filler.

delivering
branded
environments™

futurama

Futurama, The Granary, Home Farm,
Cams Estate, Fareham, PO16 8UT

Telephone: +44 (0) 23 8073 2179
E-mail: postbox@futurama.ltd.uk
www.futurama.ltd.uk

© Copyright Design

CLIENT	PEUGEOT
PROJECT	Worthing, Yeomans
PRODUCT	Signage Scheme
DRG NO.	PEU280421_AG02
ORIG DATE	28/04/21
DATE	14/07/21
DRAWN BY	AG
SCALE	As Shown @ A3
ISSUE	C

REVISIONS

B - 19/05/21 - Sign luminance spec updated,
Company name removed from pylon. (SM)

C - 14/07/21 - Scale bars added to site plan
and spec pages. (SM)

NOTES

NOT APPROVED

Dealer Name: Yeomans
Address: Littlehampton Rd,
Ferring, Worthing,
BN12 6PB

ARUN DISTRICT COUNCIL FG/12021/A

PAGE 4 / 8

PEUGEOT - Worthing, Yeomans (UK)
(Elevation)



NOTE: Any redundant fixing holes to be made good with a suitably coloured filler.

delivering
branded
environments™

futurama

Futurama, The Granary, Home Farm,
Cams Estate, Fareham, PO16 8UT

Telephone: +44 (0) 23 8073 2179
E-mail: postbox@futurama.ltd.uk
www.futurama.ltd.uk

© Copyright Design

CLIENT	PEUGEOT
PROJECT	Worthing, Yeomans
PRODUCT	Signage Scheme
DRG NO.	PEU280421_AG02
ORIG DATE	28/04/21
DATE	14/07/21
DRAWN BY	AG
SCALE	As Shown @ A3
ISSUE	C

REVISIONS

B - 19/05/21 - Sign luminance spec updated,
Company name removed from pylon. (SM)

C - 14/07/21 - Scale bars added to site plan
and spec pages. (SM)

NOTES

NOT APPROVED

Dealer Name:

Yeomans

Address:

Littlehampton Rd,
Ferring, Worthing,
BN12 6PB

ARUN DISTRICT COUNCIL FG/12021/A

PEUGEOT - Worthing, Yeomans (UK)
(Pylon)

delivering
branded
environments™

futurama

Futurama, The Granary, Home Farm,
Cams Estate, Fareham, PO16 8UT

Telephone: +44 (0) 23 8073 2179
E-mail: postbox@futurama.ltd.uk
www.futurama.ltd.uk

© Copyright Design

CLIENT	PEUGEOT
PROJECT	Worthing, Yeomans
PRODUCT	Signage Scheme
DRG NO.	PEU280421_AG02
ORIG DATE	28/04/21
DATE	14/07/21
DRAWN BY	AG
SCALE	As Shown @ A3
ISSUE	C

REVISIONS

B - 19/05/21 - Sign luminance spec updated,
Company name removed from pylon. (SM)
C - 14/07/21 - Scale bars added to site plan
and spec pages. (SM)

NOTES

NOT APPROVED

Dealer Name:

Yeomans

Address:

Littlehampton Rd,
Ferring, Worthing,
BN12 6PB

ARUN DISTRICT COUNCIL FG/12021/A

Existing:



Proposed:



Sign C


PEUGEOT - Worthing, Yeomans (UK)
(Internal Signage)

Existing logo removed



Existing:

Existing logo removed

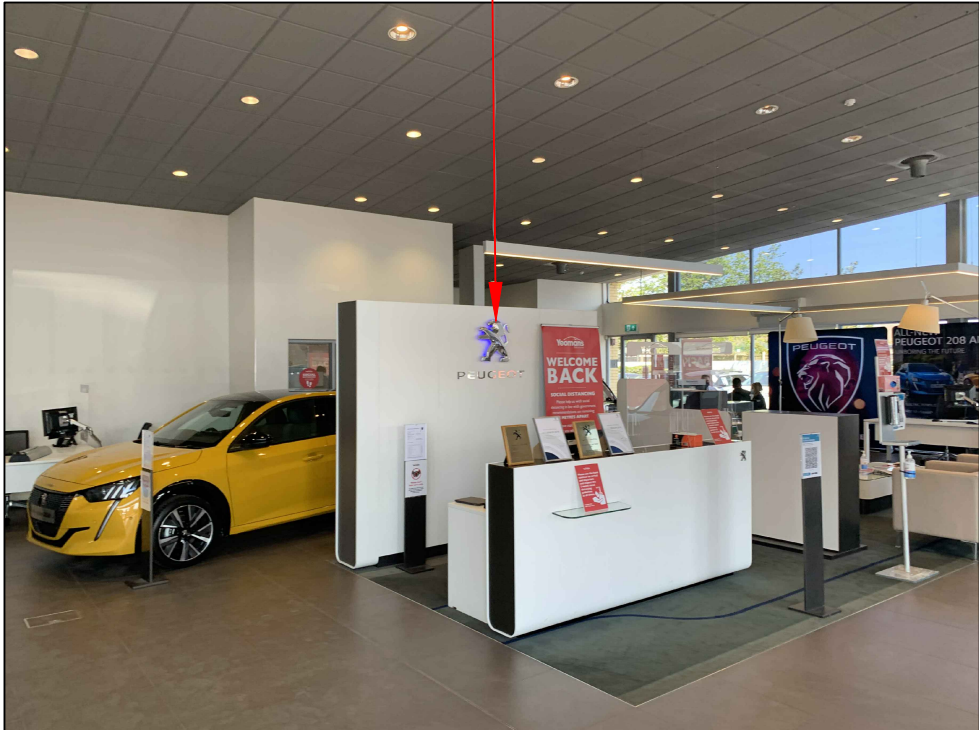


Existing:

Sign D



Proposed:

Sign E

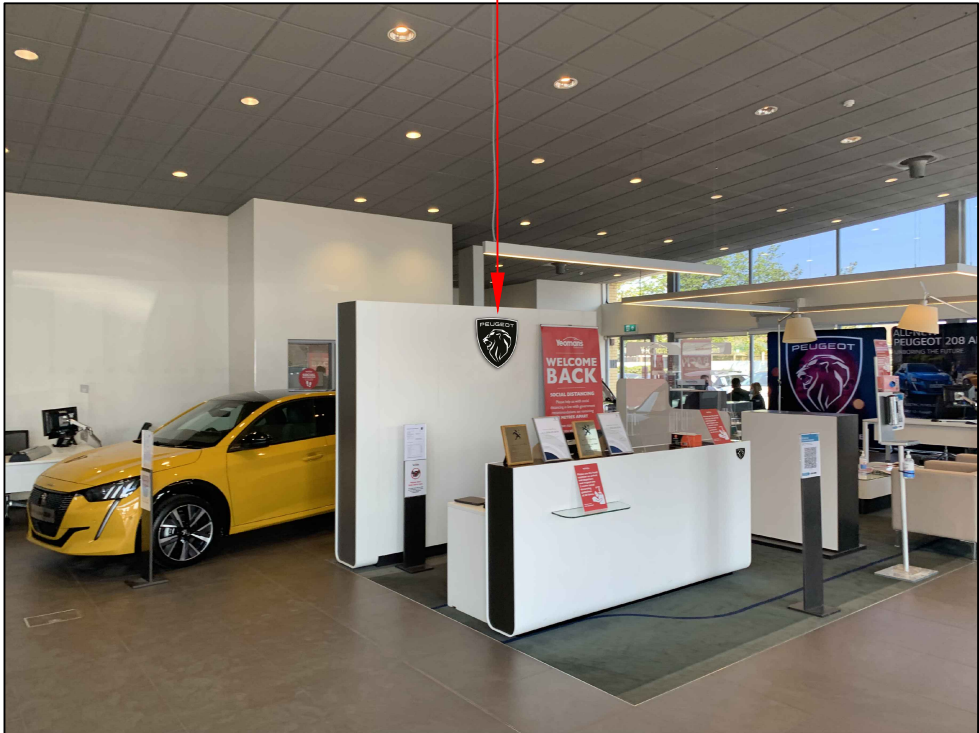

Proposed:



Futurama, The Granary, Home Farm,
Cams Estate, Fareham, PO16 8UT
Telephone: +44 (0) 23 8073 2179
E-mail: postbox@futurama.ltd.uk
www.futurama.ltd.uk
© Copyright Design

CLIENT	PEUGEOT
PROJECT	Worthing, Yeomans
PRODUCT	Signage Scheme
DRG NO.	PEU280421_AG02
ORIG DATE	28/04/21
DATE	14/07/21
DRAWN BY	AG
SCALE	As Shown @ A3
ISSUE	C


REVISIONS
B - 19/05/21 - Sign luminance spec updated,
Company name removed from pylon. (SM)
C - 14/07/21 - Scale bars added to site plan
and spec pages. (SM)

NOTES

NOT APPROVED

Dealer Name: Yeomans
Address: Littlehampton Rd,
Ferring, Worthing,
BN12 6PB

PEUGEOT - Worthing, Yeomans (UK)
(Sign Specification)

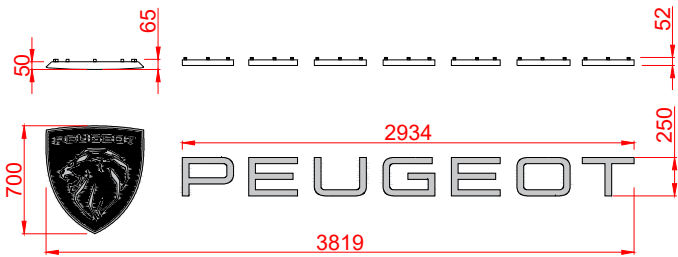

SIGN A & B
Illuminated Shield and Lettering

Shield
Black (RAL 9005) shield with text, border line and Lion chrome by day, illuminated white at night
Luminance 500cd/m²

PEUGEOT wordmark
Face chrome by day, Illuminated white at night with non illuminated black RAL 9005 returns.
Luminance 500cd/m²

Scale: 1:50@A3

INTERNAL SIGNS


SIGN D
Corporate Wall Logo

Scale: 1:50@A3

SIGN E
Reception badge (400mm)

Shield
Black (RAL 9005) shield with text, border line and Lion chrome by day, illuminated white at night
Luminance 500cd/m²

Scale: 1:50@A3

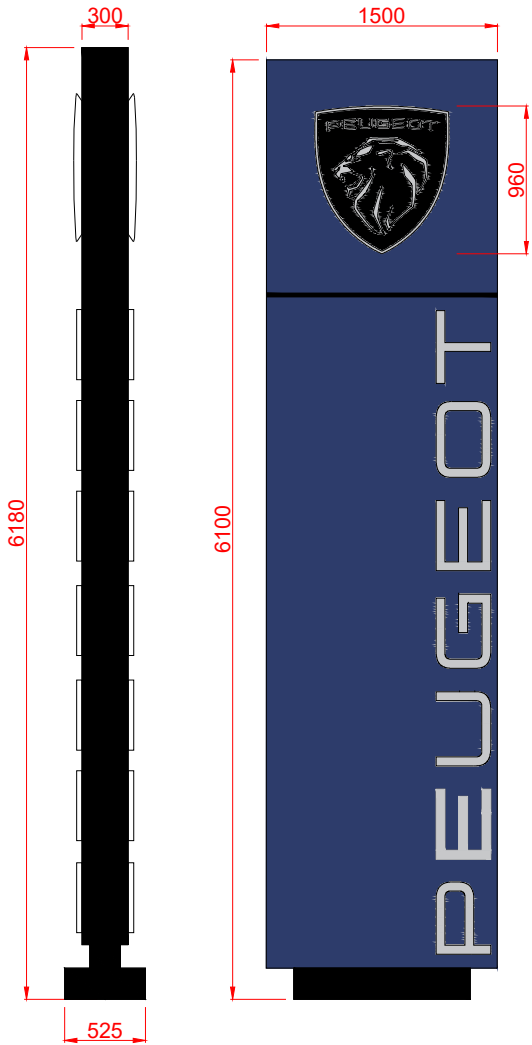

NOTE: Further investigation of pylon base required

SIGN C
PEU0_I01 - Pylon (6m)

Pylon body
Blue (RAL 5011) matte faces, with Black (RAL 9005) sides and base

Shield (Qty:2)
Black (RAL 9005) shield with text, border line and Lion chrome by day, illuminated white at night
Luminance 500cd/m²

PEUGEOT wordmark (Qty:2)
Face chrome by day, Illuminated white at night.
Luminance 500cd/m²

Scale: 1:50@A3



CLIENT	PEUGEOT
PROJECT	Worthing, Yeomans
PRODUCT	Signage Scheme
DRG NO.	PEU280421_AG02
ORIG DATE	28/04/21
DATE	14/07/21
DRAWN BY	AG
SCALE	As Shown @ A3
ISSUE	C

REVISIONS

B - 19/05/21 - Sign luminance spec updated, Company name removed from pylon. (SM)
C - 14/07/21 - Scale bars added to site plan and spec pages. (SM)

NOTES

NOT APPROVED

Dealer Name: Yeomans
Address: Littlehampton Rd,
Ferring, Worthing,
BN12 6PB