



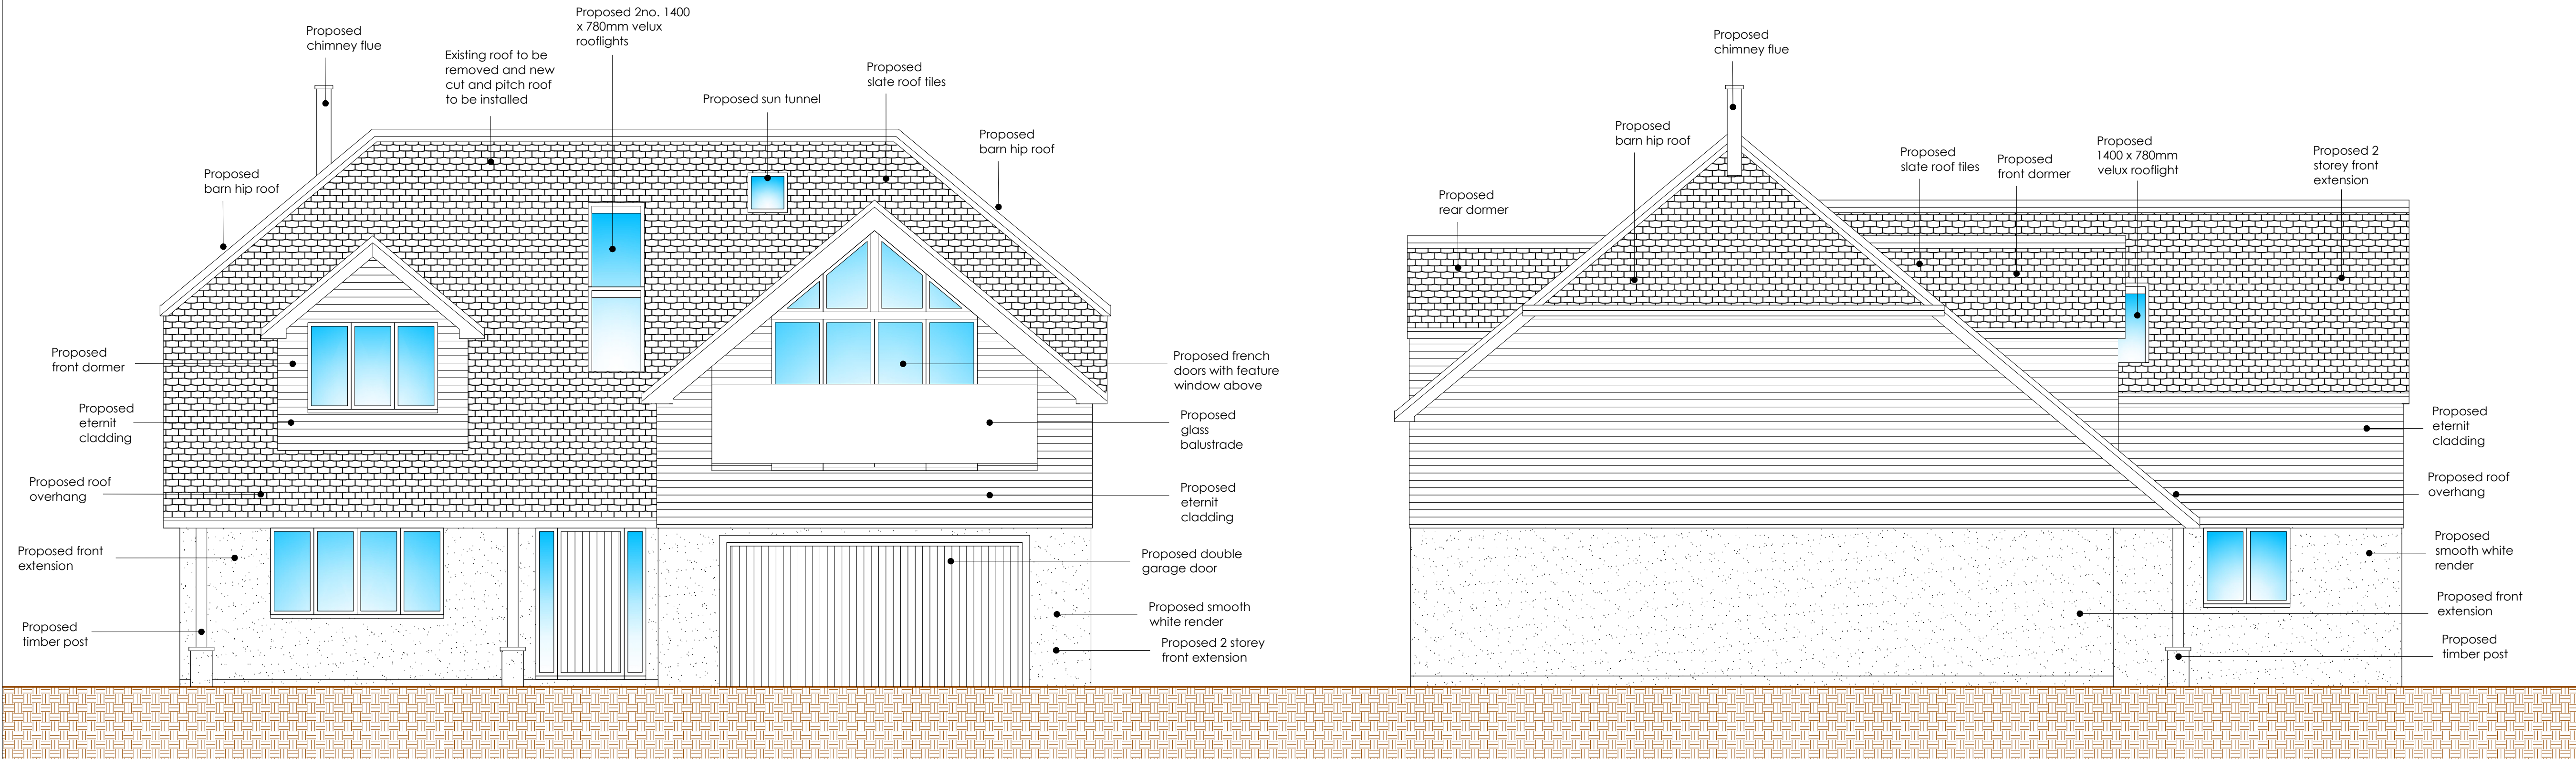

PROPOSED SOUTH ELEVATION 1:50

PROPOSED WEST ELEVATION 1:50

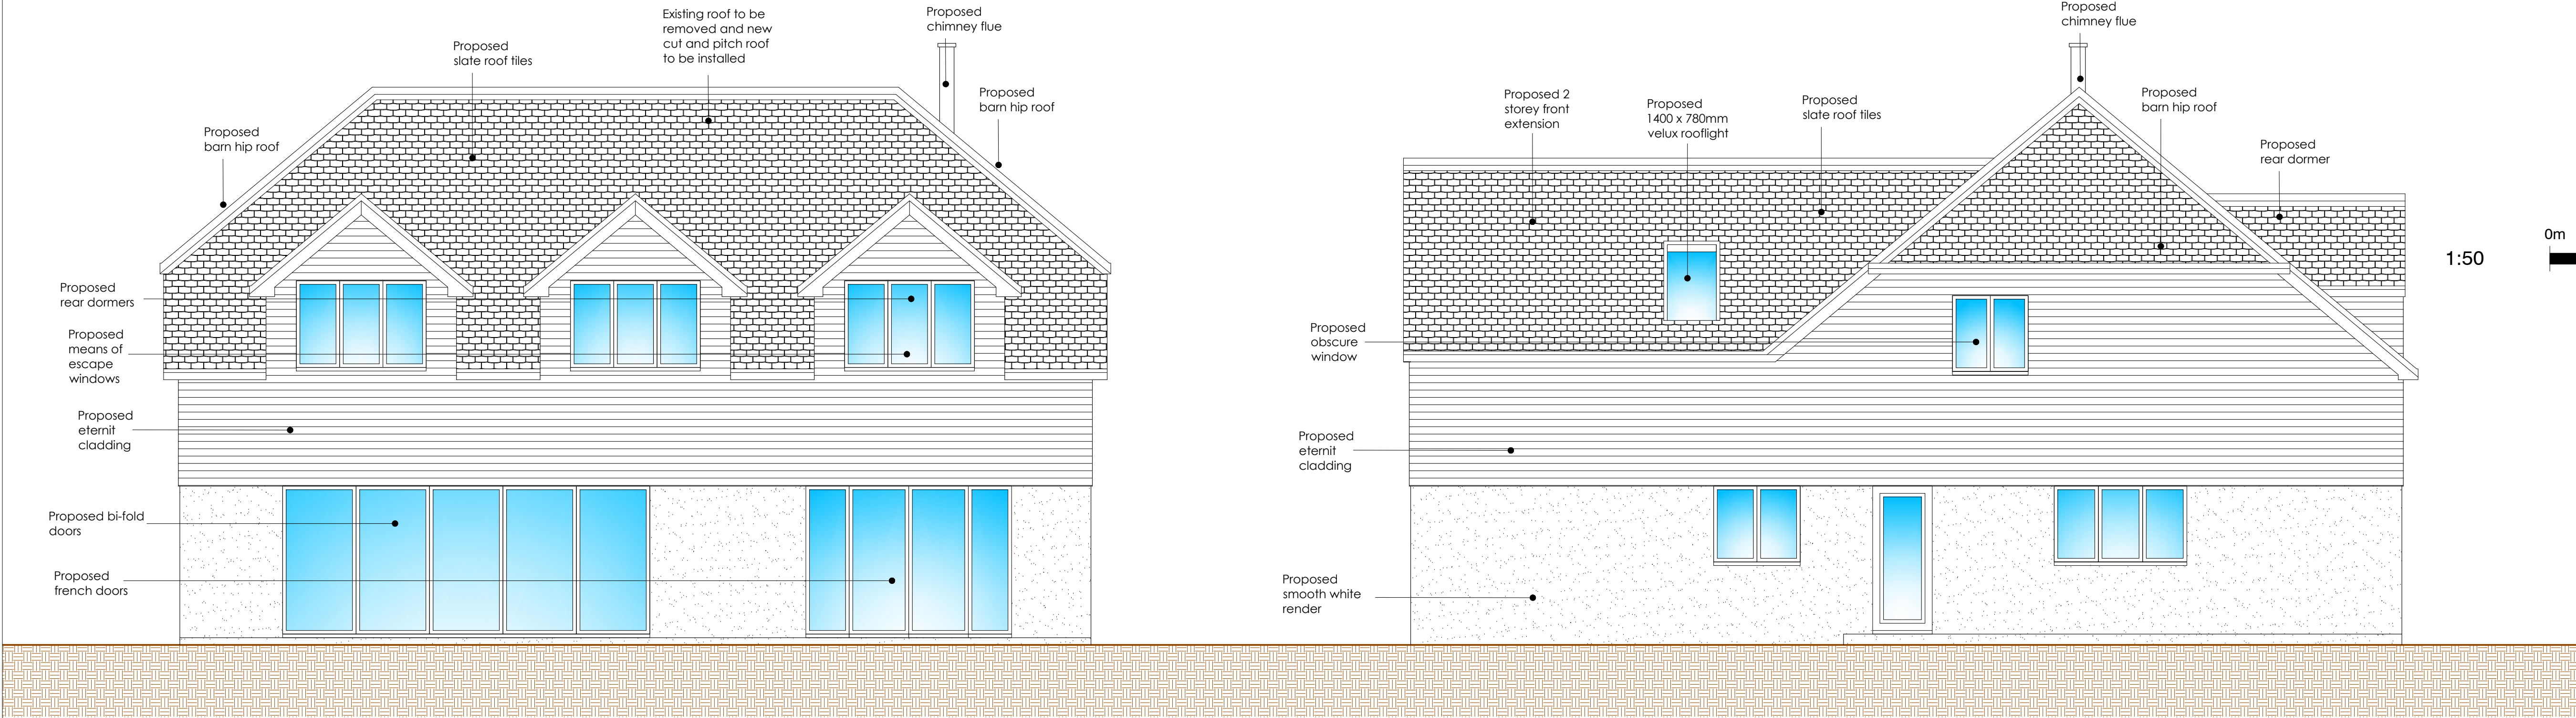

PROPOSED NORTH ELEVATION 1:50

PROPOSED EAST ELEVATION 1:50



ama architectural & quantity surveying services
atterbury moore associates

Unit 1 Gosling Craft Business Park
Long Furlong
Clapham Worthing
West Sussex BN13 3UT

Client: Tristan & Andrew Lamb

Address of Works: 10 South Drive
Ferring
West Sussex
BN12 5QU

Drawing Title: Proposed Extensions and Loft Conversions
Planning Permission Issue

Paper Size: A1 Date: July, 2020

Job Number: AR-146 Drawing Number: 03 Revision: Revision

General Notes:
1. Do not scale from these drawings (unless for planning purposes).
2. Drawings to be read in conjunction with the structural calculations and the building notes provided.
3. The client/contractor is advised to read the separate notes and the details provided in the structural calculations regarding the CDM regulations.
4. The property owner is reminded to serve a Party Wall Notice on any adjoining owner should they need to do so under the requirements of the Party Wall Act 1996.
5. No work should be undertaken until all consents (Planning and Building Control) have been received and approved in writing. Any work undertaken without consent is done so at the client's risk.
6. All dimensions to be checked on site prior to ordering any materials, kitchens or bathrooms.
7. All existing foundations and inlets taking any additional loads are to be exposed and agreed with the Building Control Officer.

Revision	Date	Amendment