





LOCATION PLAN 1:1250

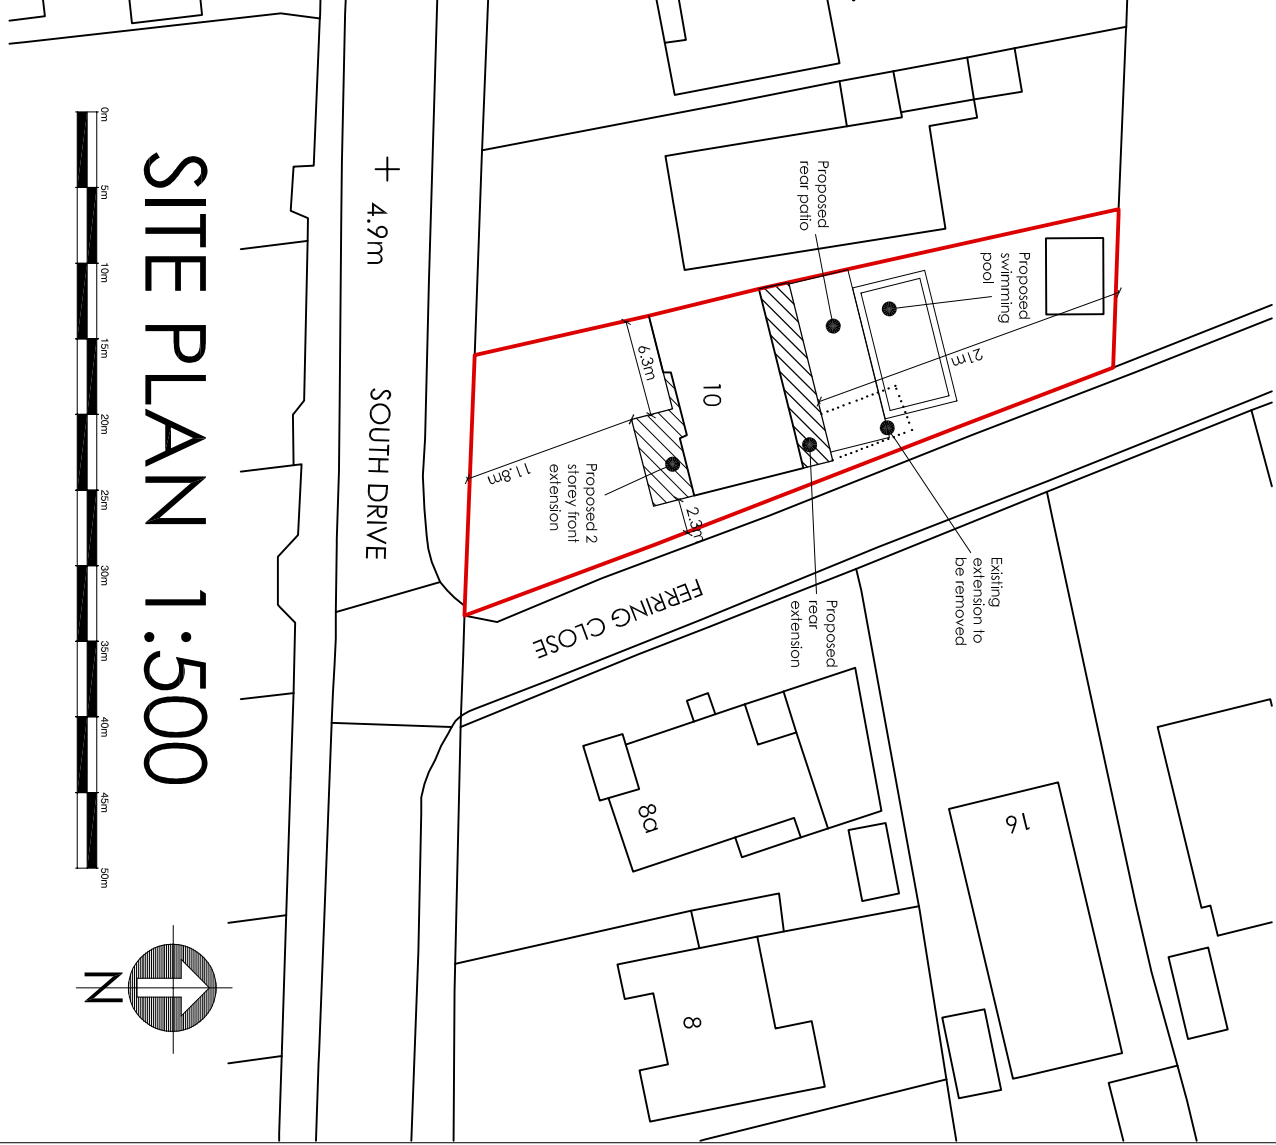


SITE PLAN 1:500

 


EXISTING SECTION A:A 1:50

EXISTING SECTION B:B 1:50

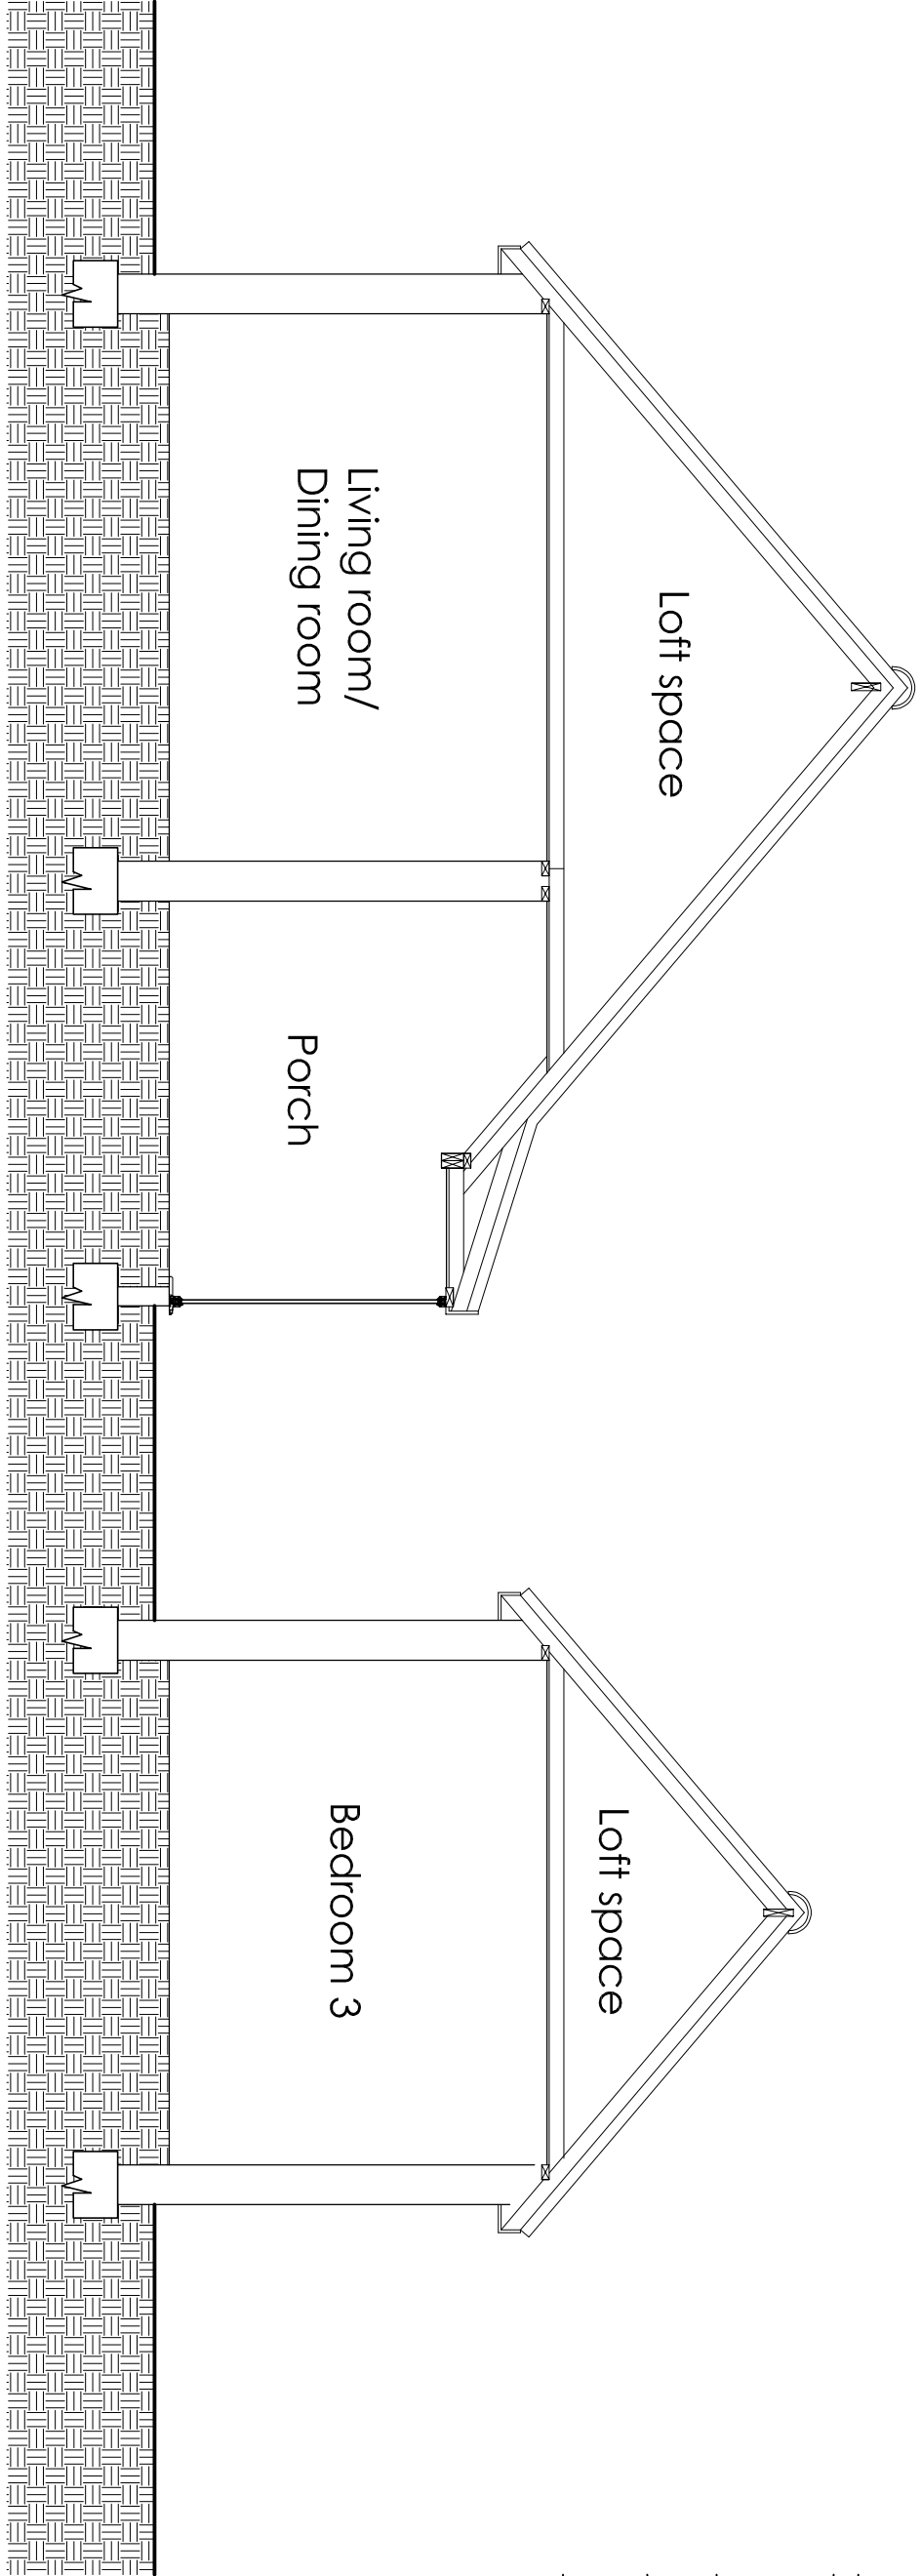


EXISTING SOUTH ELEVATION 1:100

EXISTING WEST ELEVATION 1:100

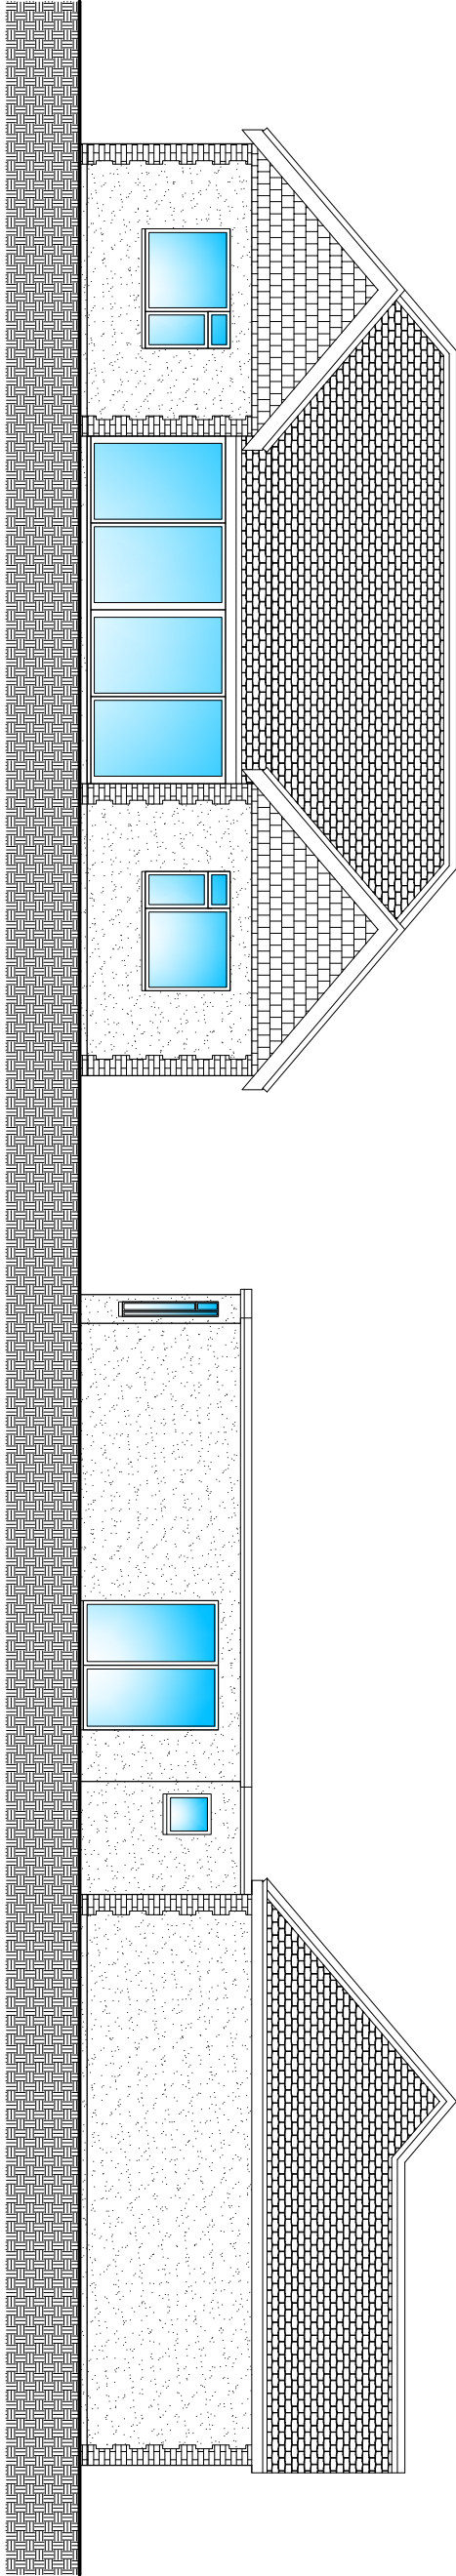


EXISTING NORTH ELEVATION 1:100


EXISTING EAST ELEVATION 1:100

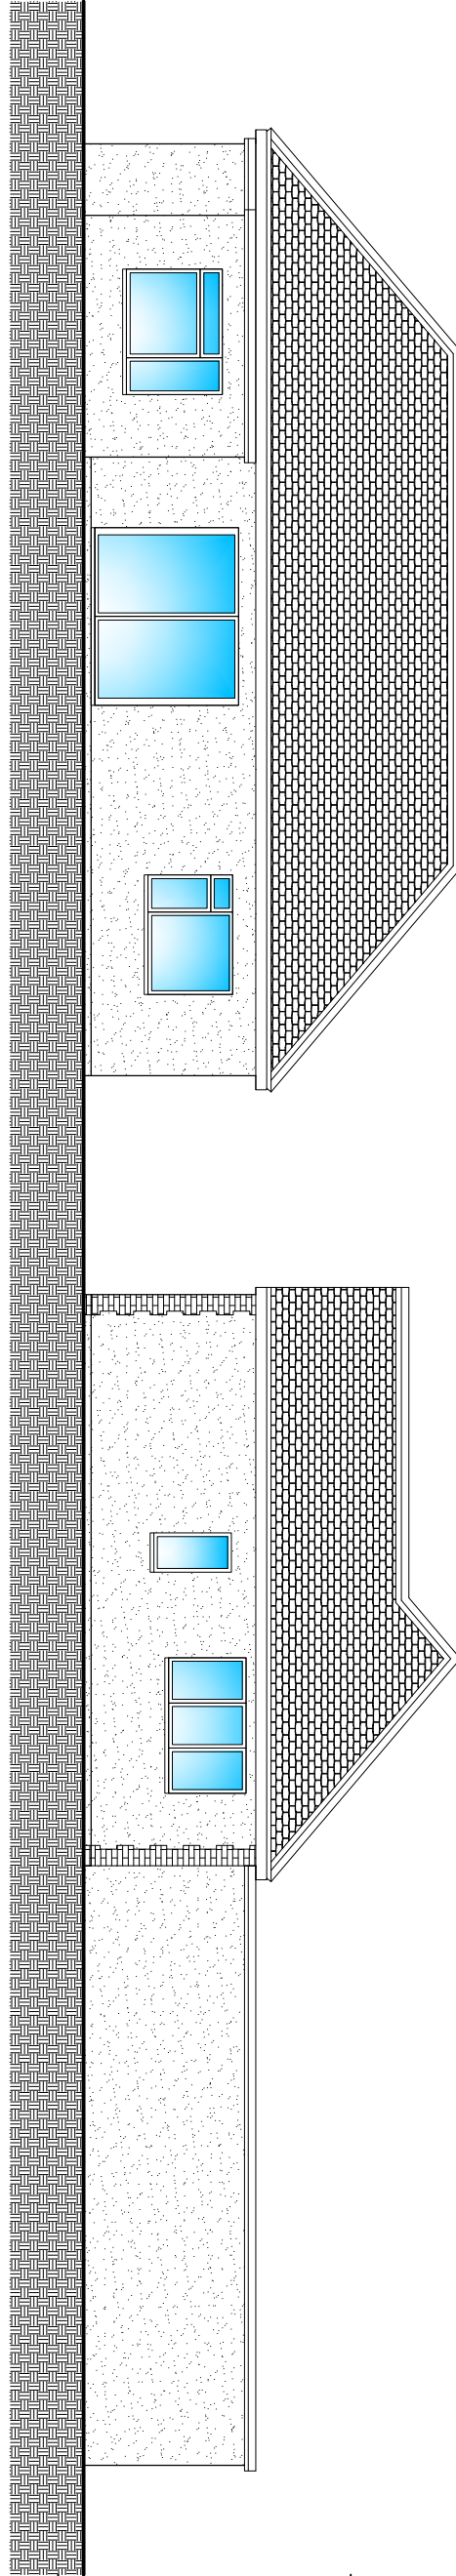


EXISTING GROUND FLOOR PLAN 1:50

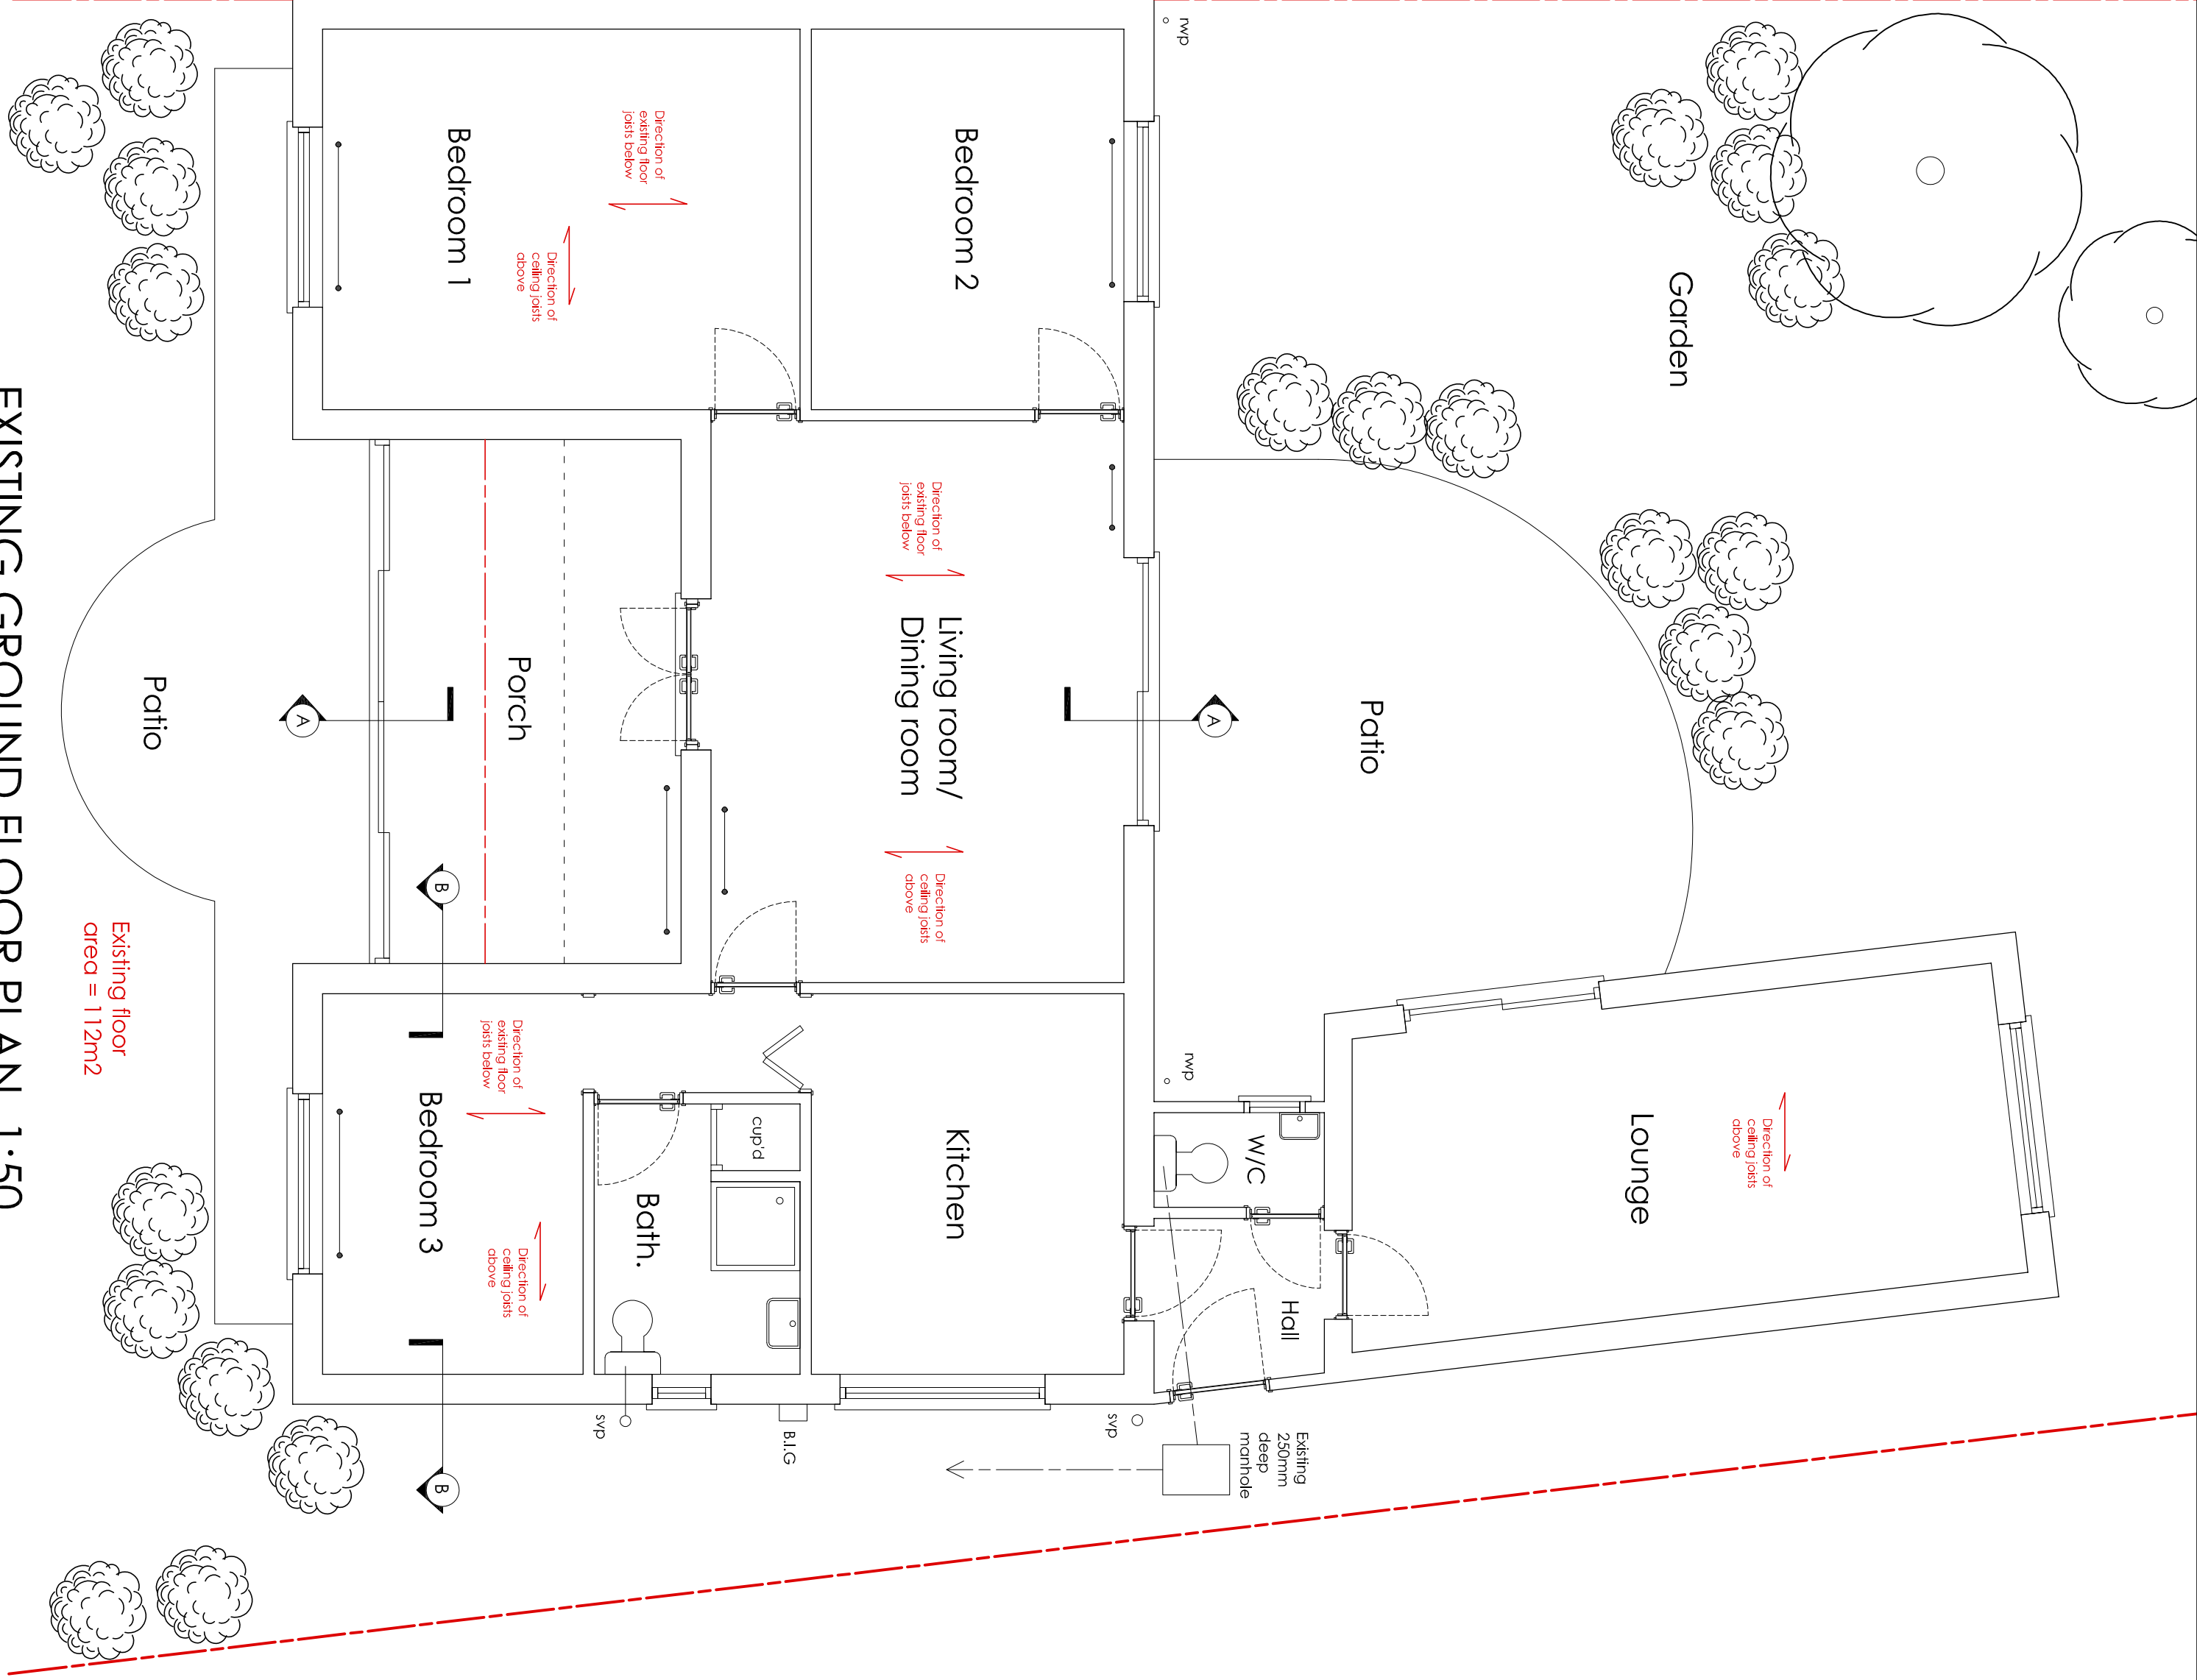

EXISTING NORTH ELEVATION 1:50

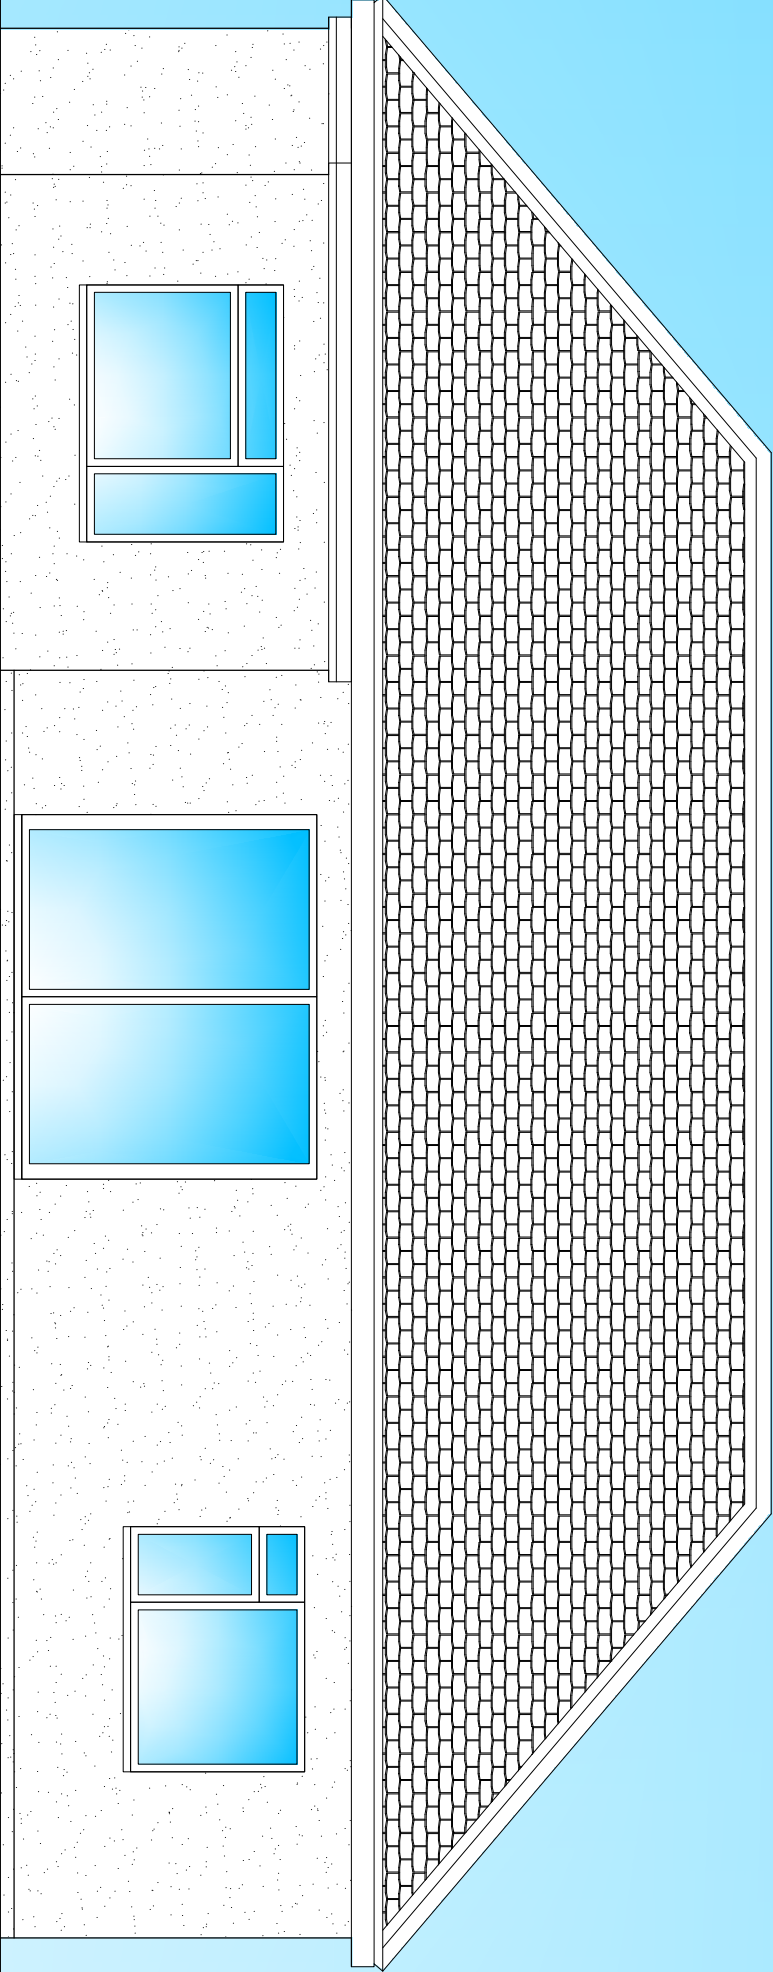

EXISTING SOUTH ELEVATION 1:50

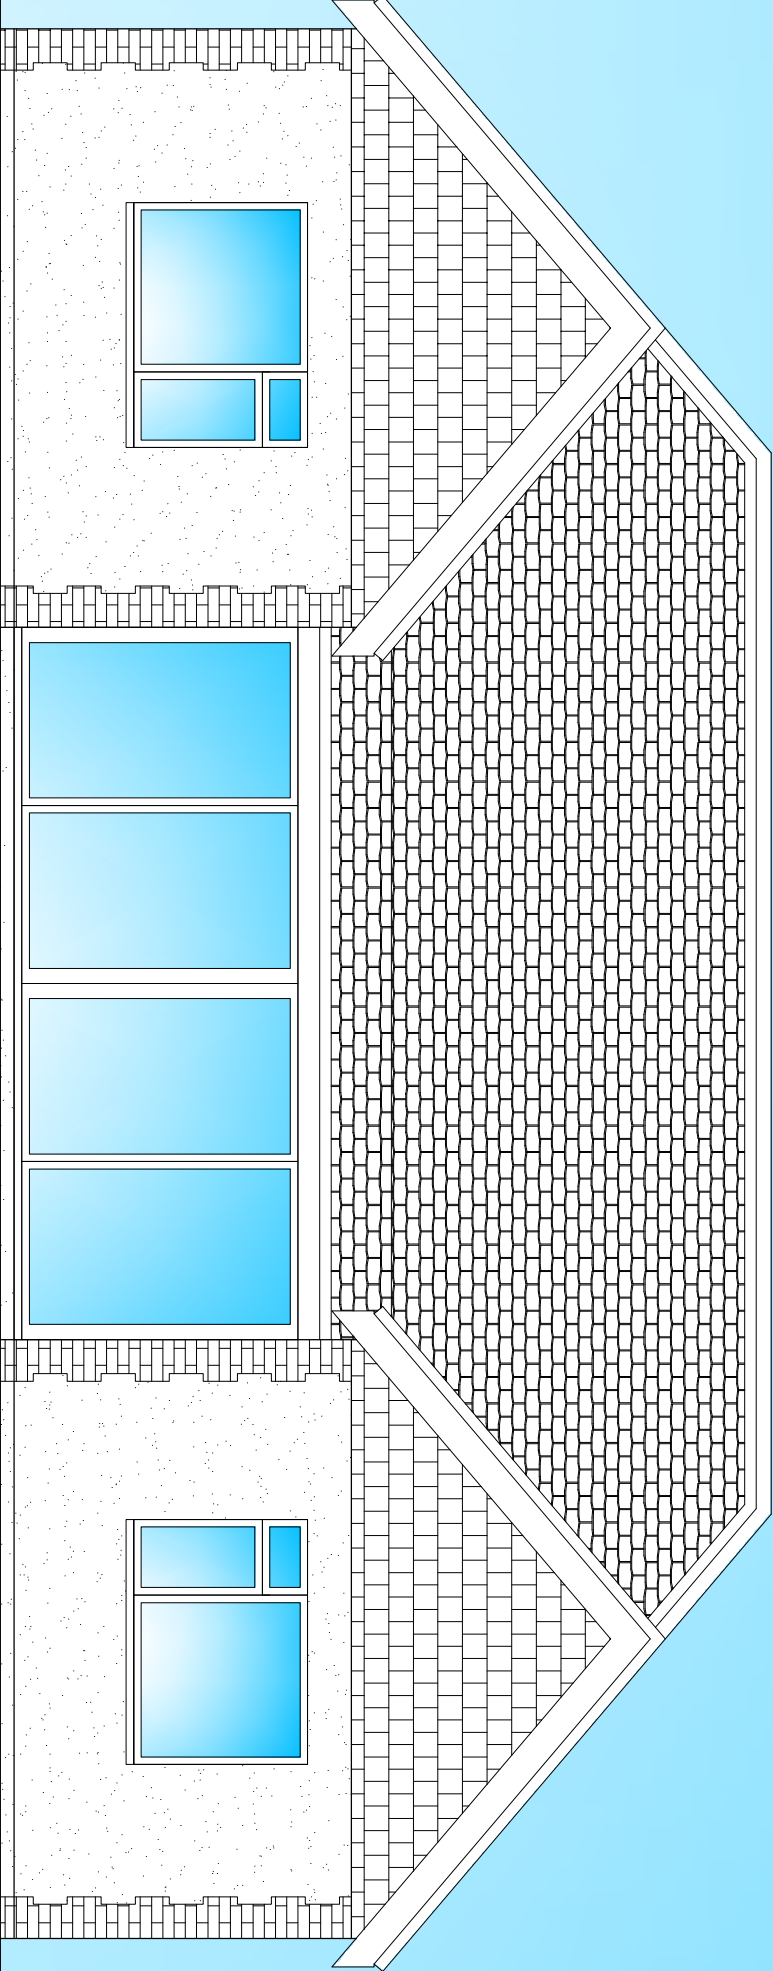

ama
architectural
& quantity
surveying
services

afterbury moore associates

Unit 11, Tockley Court Business Park
Long Fiddling
Chichester, West Sussex, BN13 3UT
01203 871131
central@afterburymoore.co.uk

Client: Tisdon & Andrew Lamb

Address of Works: 10 South Drive
Fering
West Sussex
BN12 5QU

Drawing Title: Proposed Extensions and Loft Conversions
Planning Permission Issue

Paper Size: A1 Date: July, 2020

Job Number: AR-146 Drawing Number: 01 Revision: Revision

General Notes:

1. The drawings are the property of ama and are to be used for the purposes of the project only.
2. Changes to the drawings are to be made in consultation with the architect and the building control authority.
3. The drawings are to be used in accordance with the Building Regulations and the Building Control Authority.
Building Control Officer: [Name]

Revision	Date	Amendment