


10 metres @ 1:100 on A3

1 metre @ 1:100 on A3

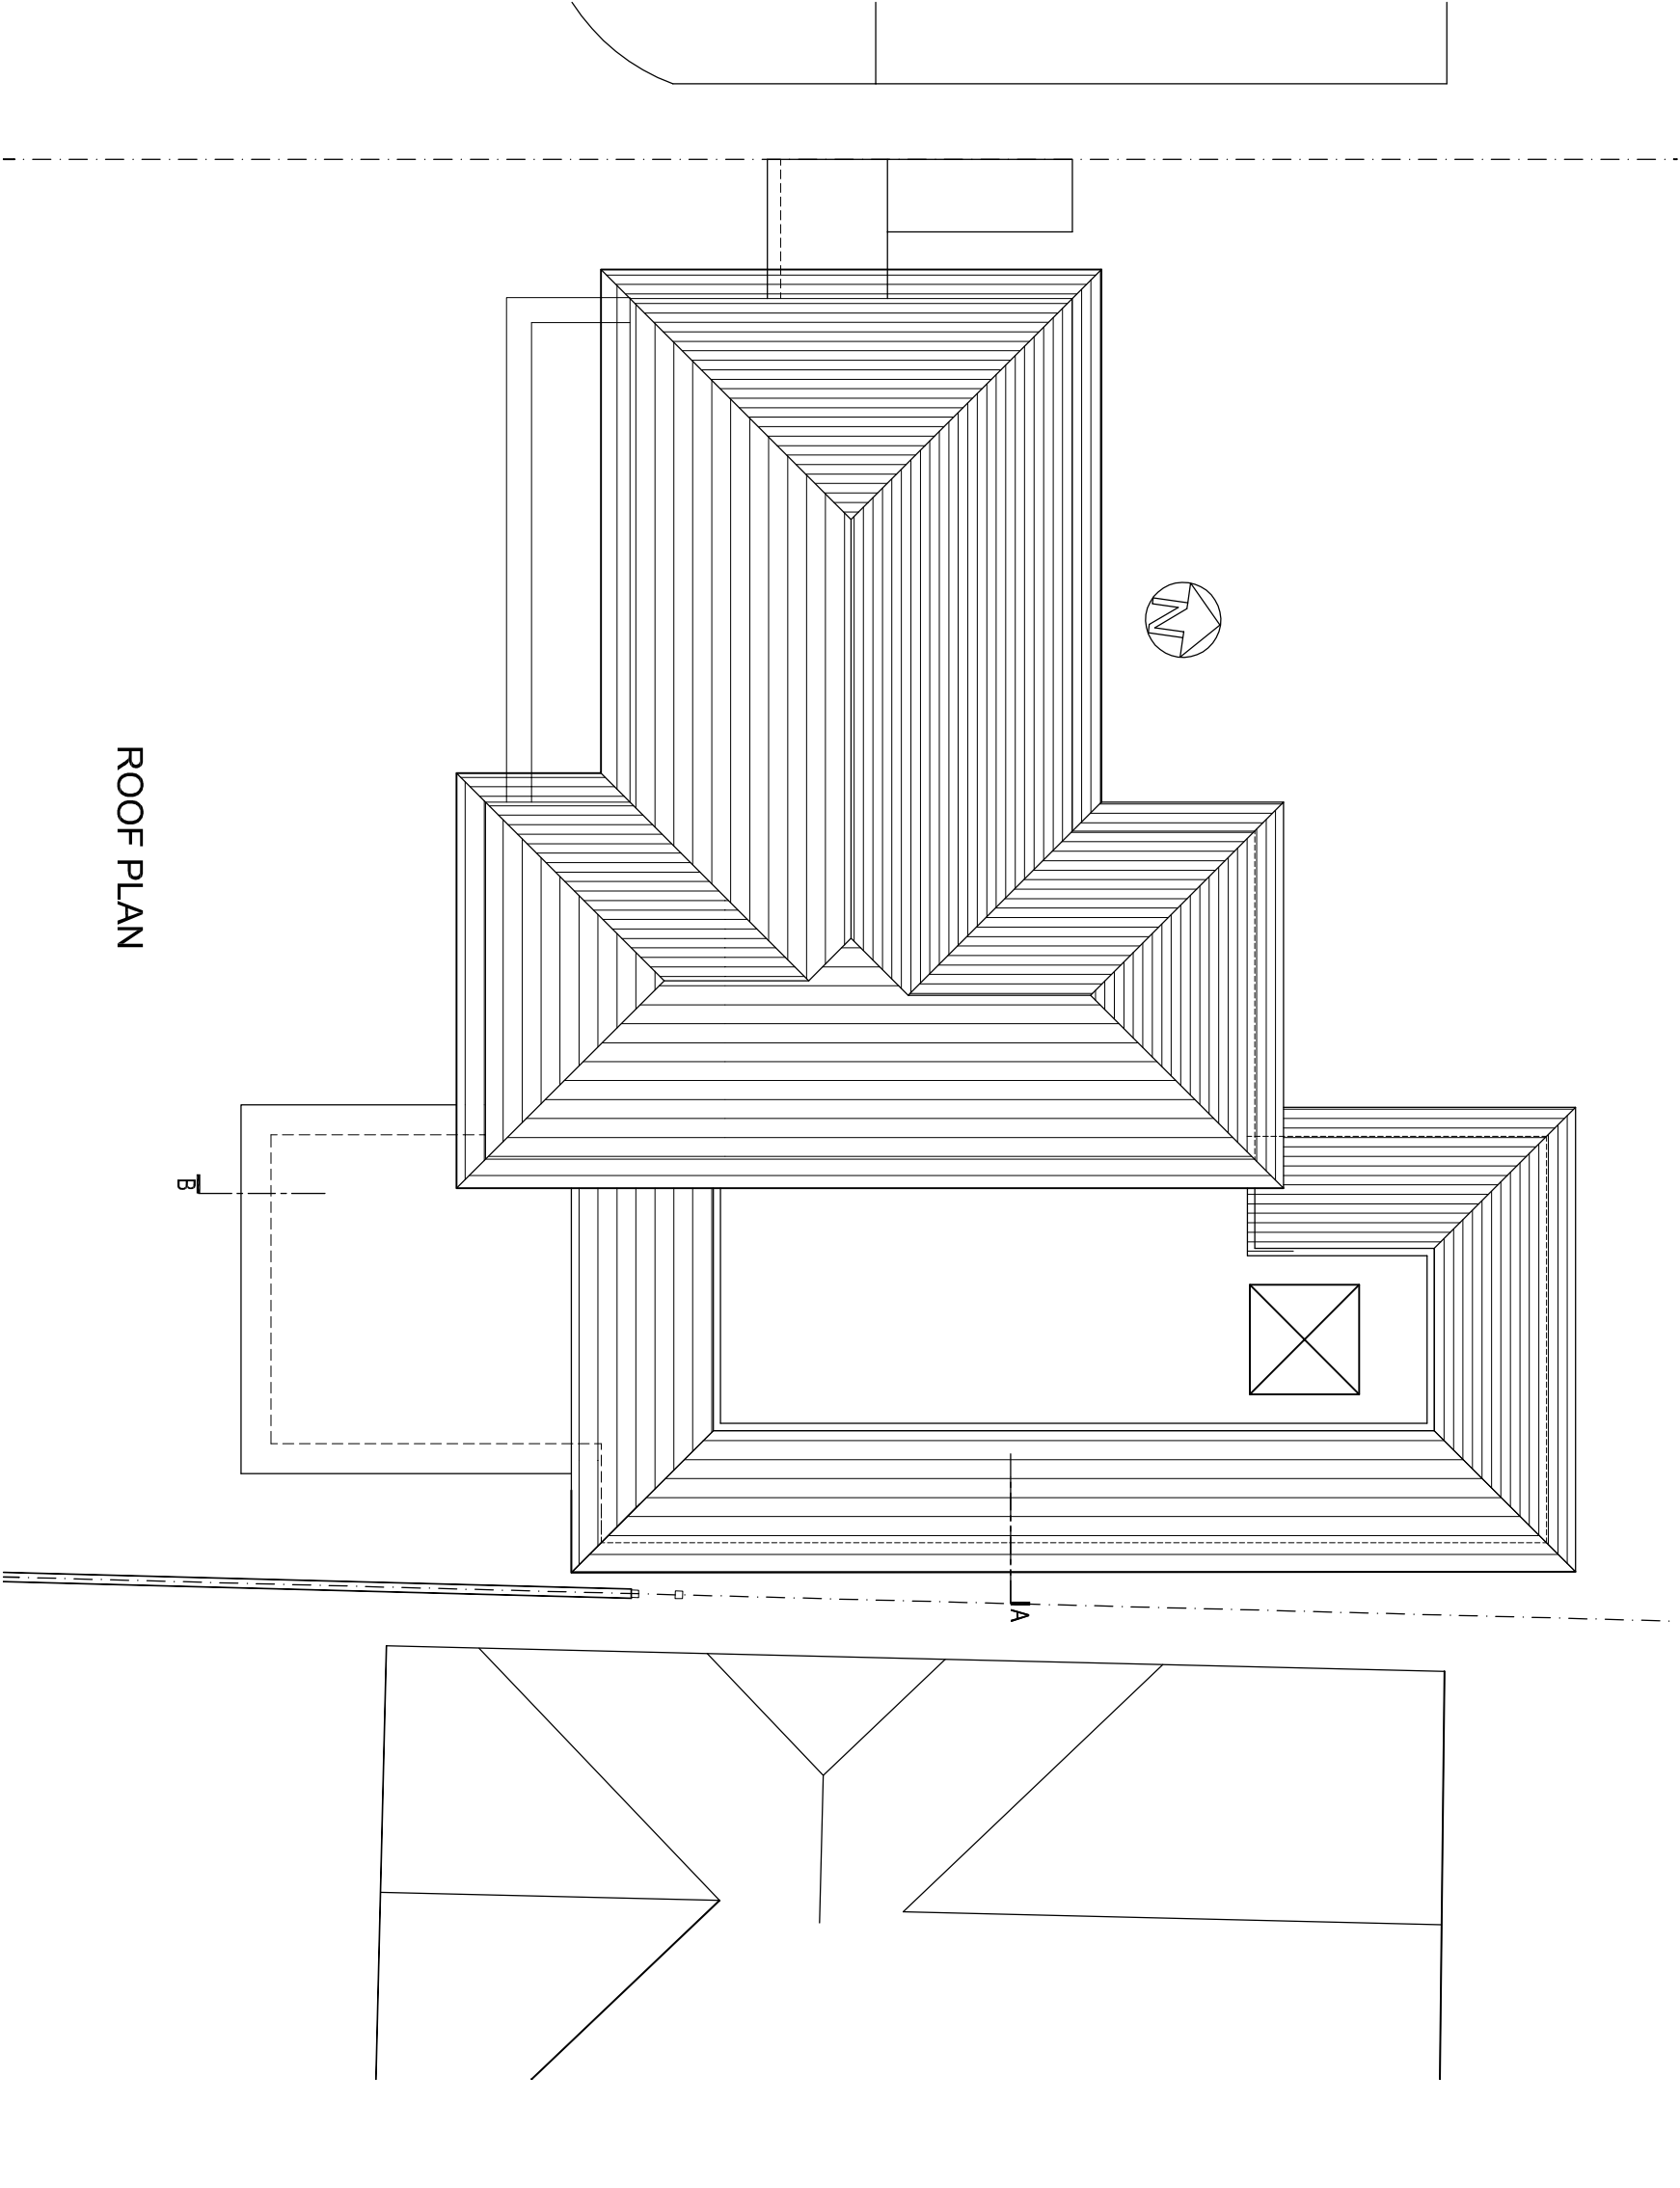

rev.	date

These drawings should be approved by Local Authority Building Control or other appropriate checking Authority prior to commencement of the work.
No dimensions to be scaled from this drawing.
This drawing is copyright.

client Sue Wheeler

project 5 Sea Drive
Ferring

drawing Planning Applications
Proposed Roof Plan

scale 1:100@A3 date 01.07.16
drawn CH

9 Kerton Road tel: 01273 298317
Hove, East Sussex fax: 01273 298317
BN3 9PG e-mail: info@clairehaighassociates.co.uk



Claire Haigh
Associates Ltd

CH 762 /009

rev.
D