

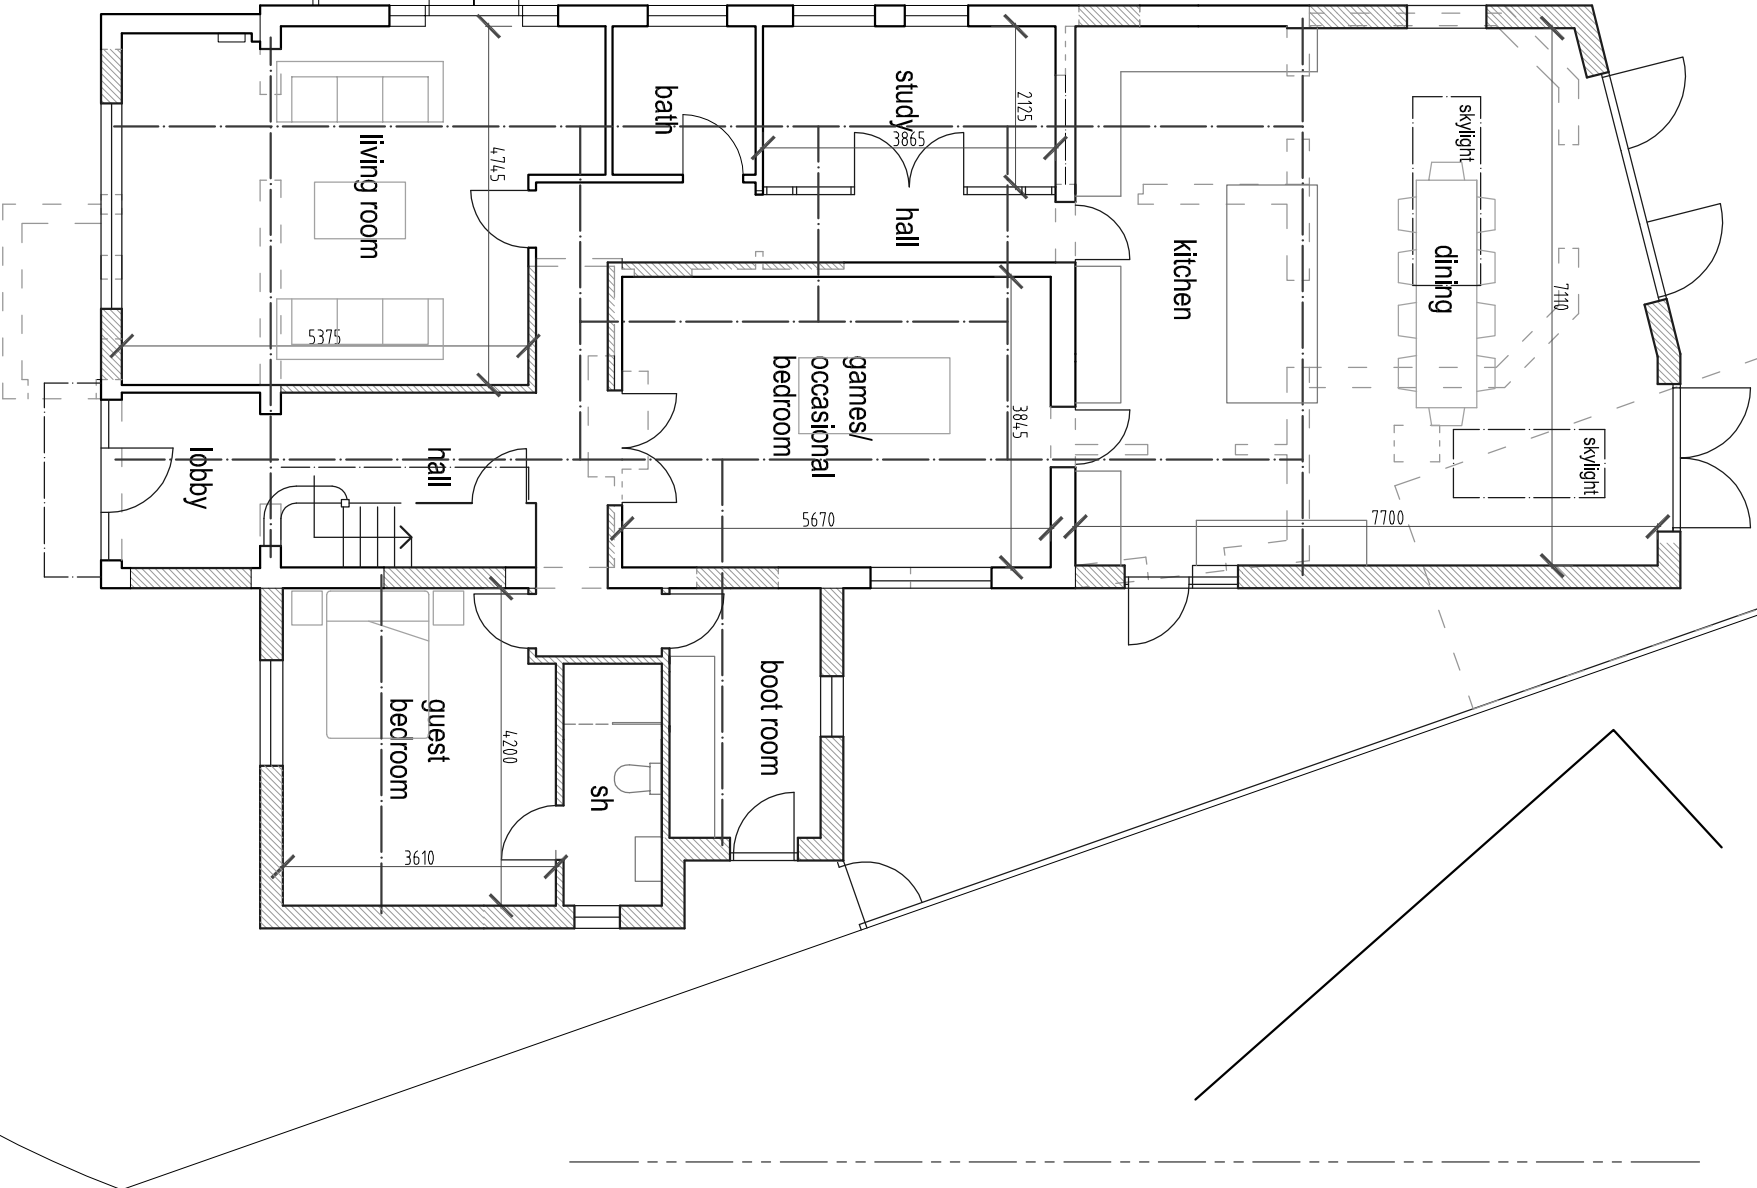


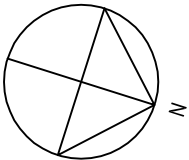

Ground Floor Plan @ 1:100

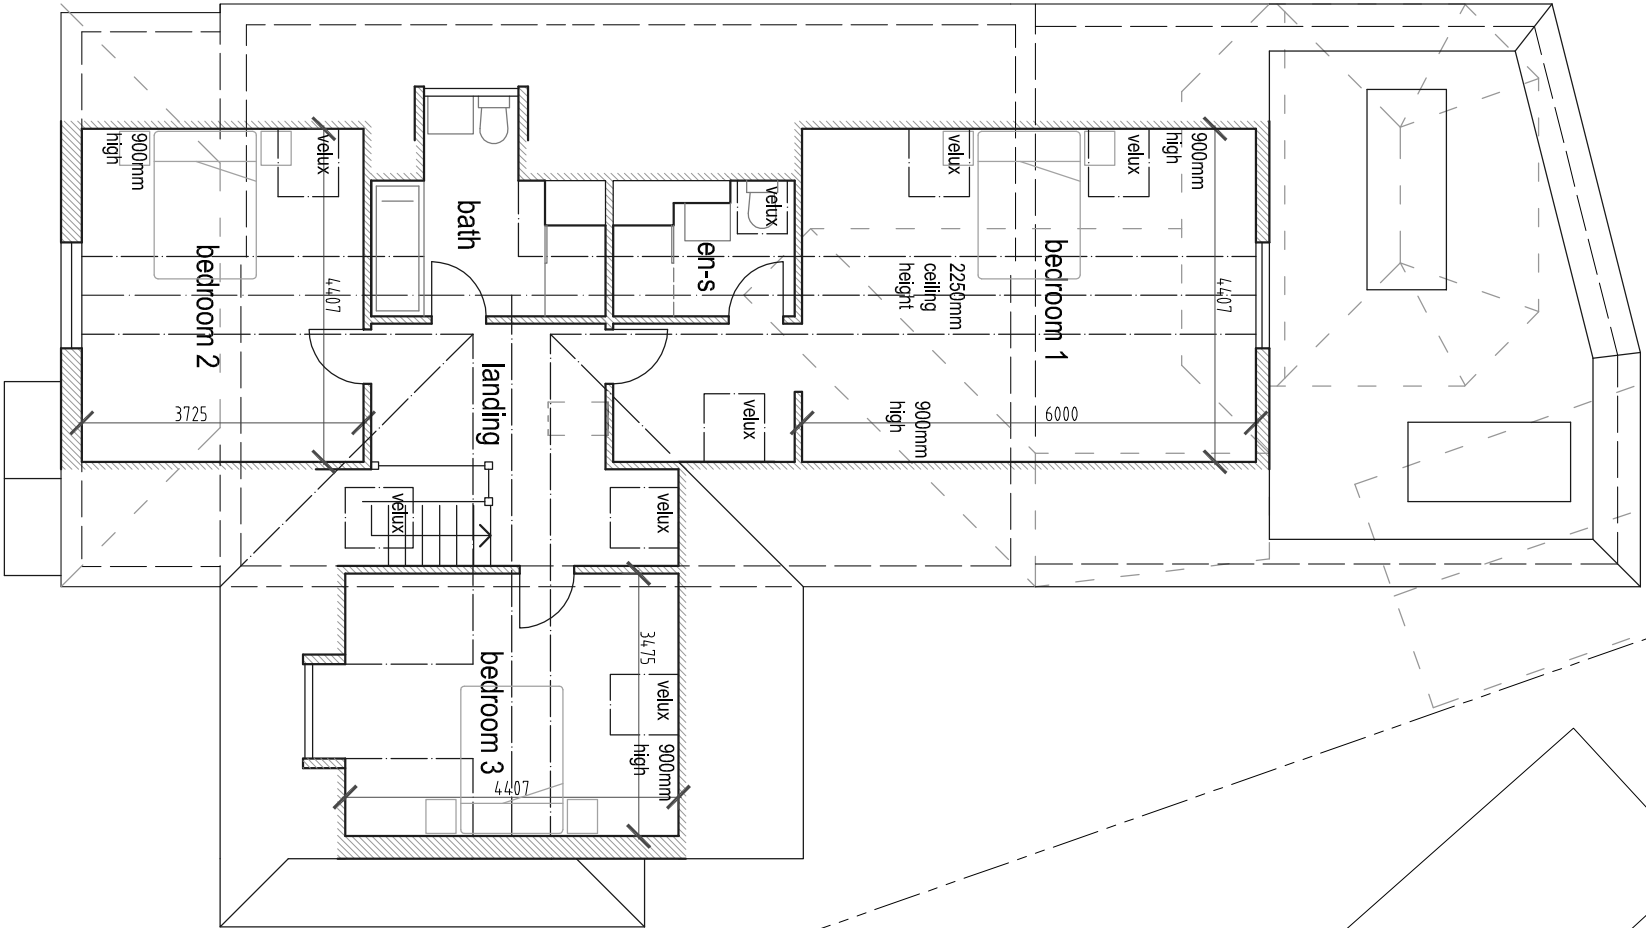

Roof Plan @ 1:100

Rev	Description	Date
Job Reference		
Extension and Loft 'Keys' Florida Road Ferring		Client
		Mr & Mrs Fowler
Drawing Title		Drawing No
Proposed Plans		ADC1222/05
Date	Scale	Dwg Size
01.10.19	1:100	A3
Plot Style		Drawn
ADGreyscale		AD
		Checked
		AD

All dimensions to be checked on site and do not scale from this drawing. This drawing should be approved by Local Authority Building Control or other appropriate checking authority prior to commencement of work. This drawing should not be reproduced without the prior consent of the author

ADC Alistair Dodd Consulting

Architectural Services

72a Beaconsfield Road . Brighton . East Sussex . BN1 6DD
Tel: 01273 669466
Email: info@adcbrighon.co.uk
www.adcbrighon.com