

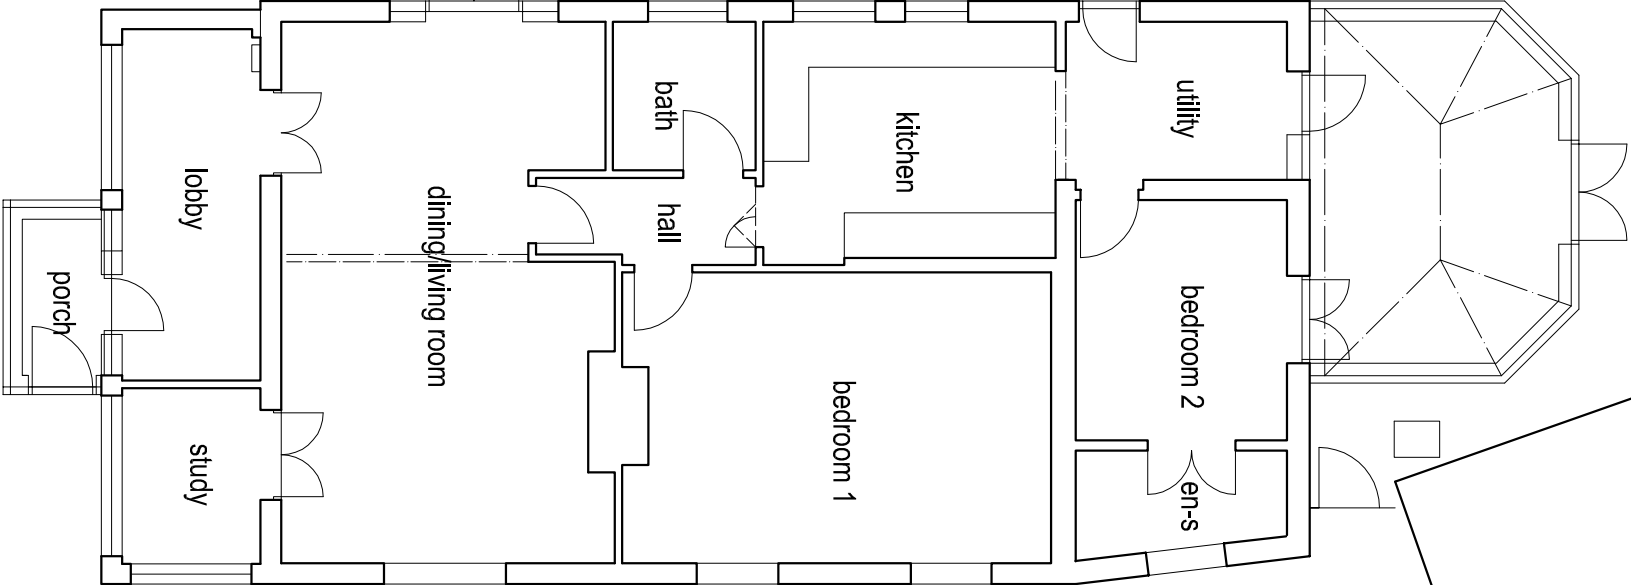
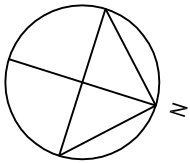


 

Ground Floor Plan @ 1:100

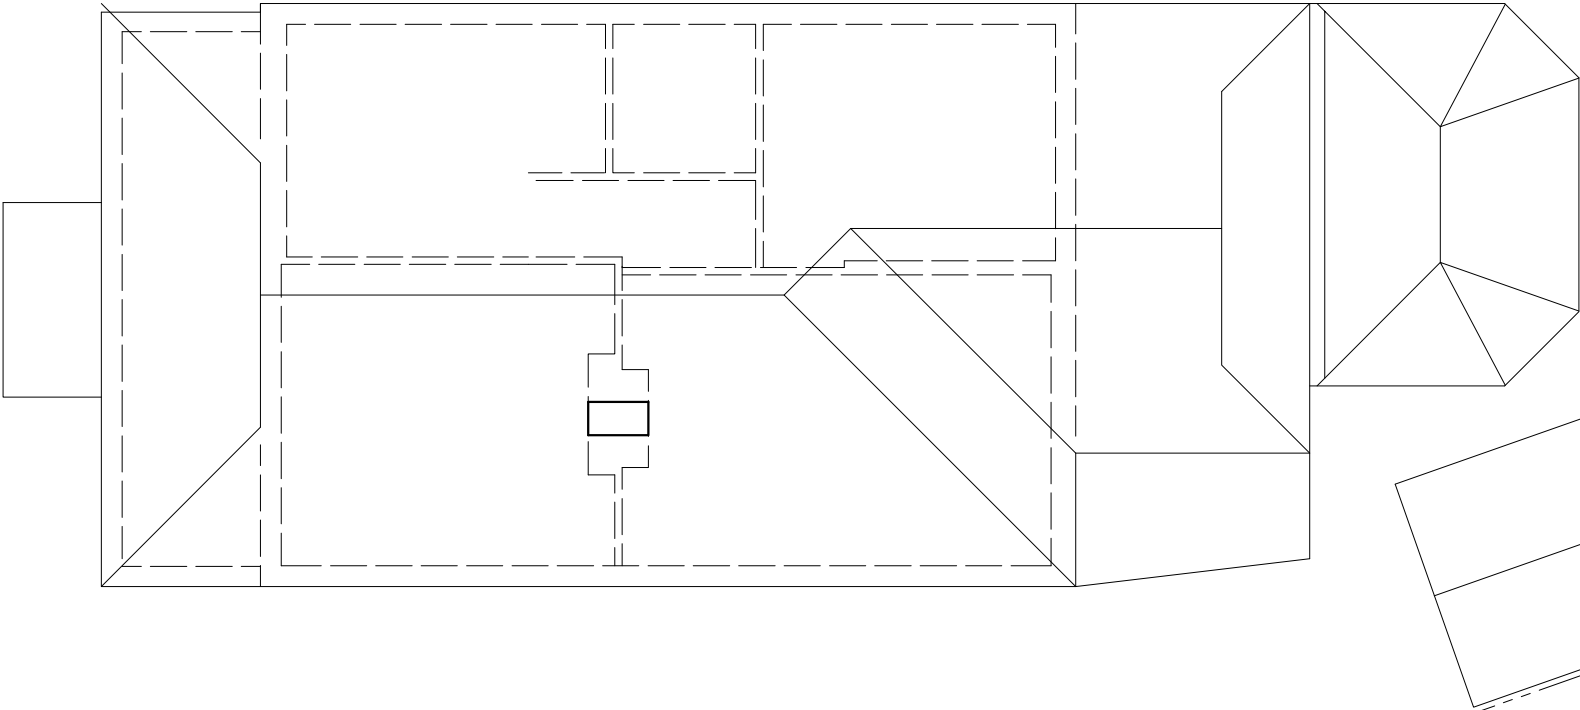

Roof Plan @ 1:100

Rev	Description	Date
Job Reference Extension and Loft 'Keys' Florida Road Ferring		Client Mr & Mrs Fowler
Drawing Title Existing Plans		Drawing No ADC1222/01
Date 26.06.19	Scale 1:100	Dwg Size A3
		Plot Style ADcgraystyle
		Drawn AD
		Checked AD

All dimensions to be checked on site and do not scale from this drawing. This drawing should be approved by Local Authority Building Control or other appropriate checking authority prior to commencement of work. This drawing should not be reproduced without the prior consent of the author

ADC Alistair Dodd
Consulting

Architectural Services

72a Beaconsfield Road . Brighton . East Sussex . BN1 6DD
Tel: 01273 669466
Email: info@adcbrighon.co.uk
www.adcbrighon.com