




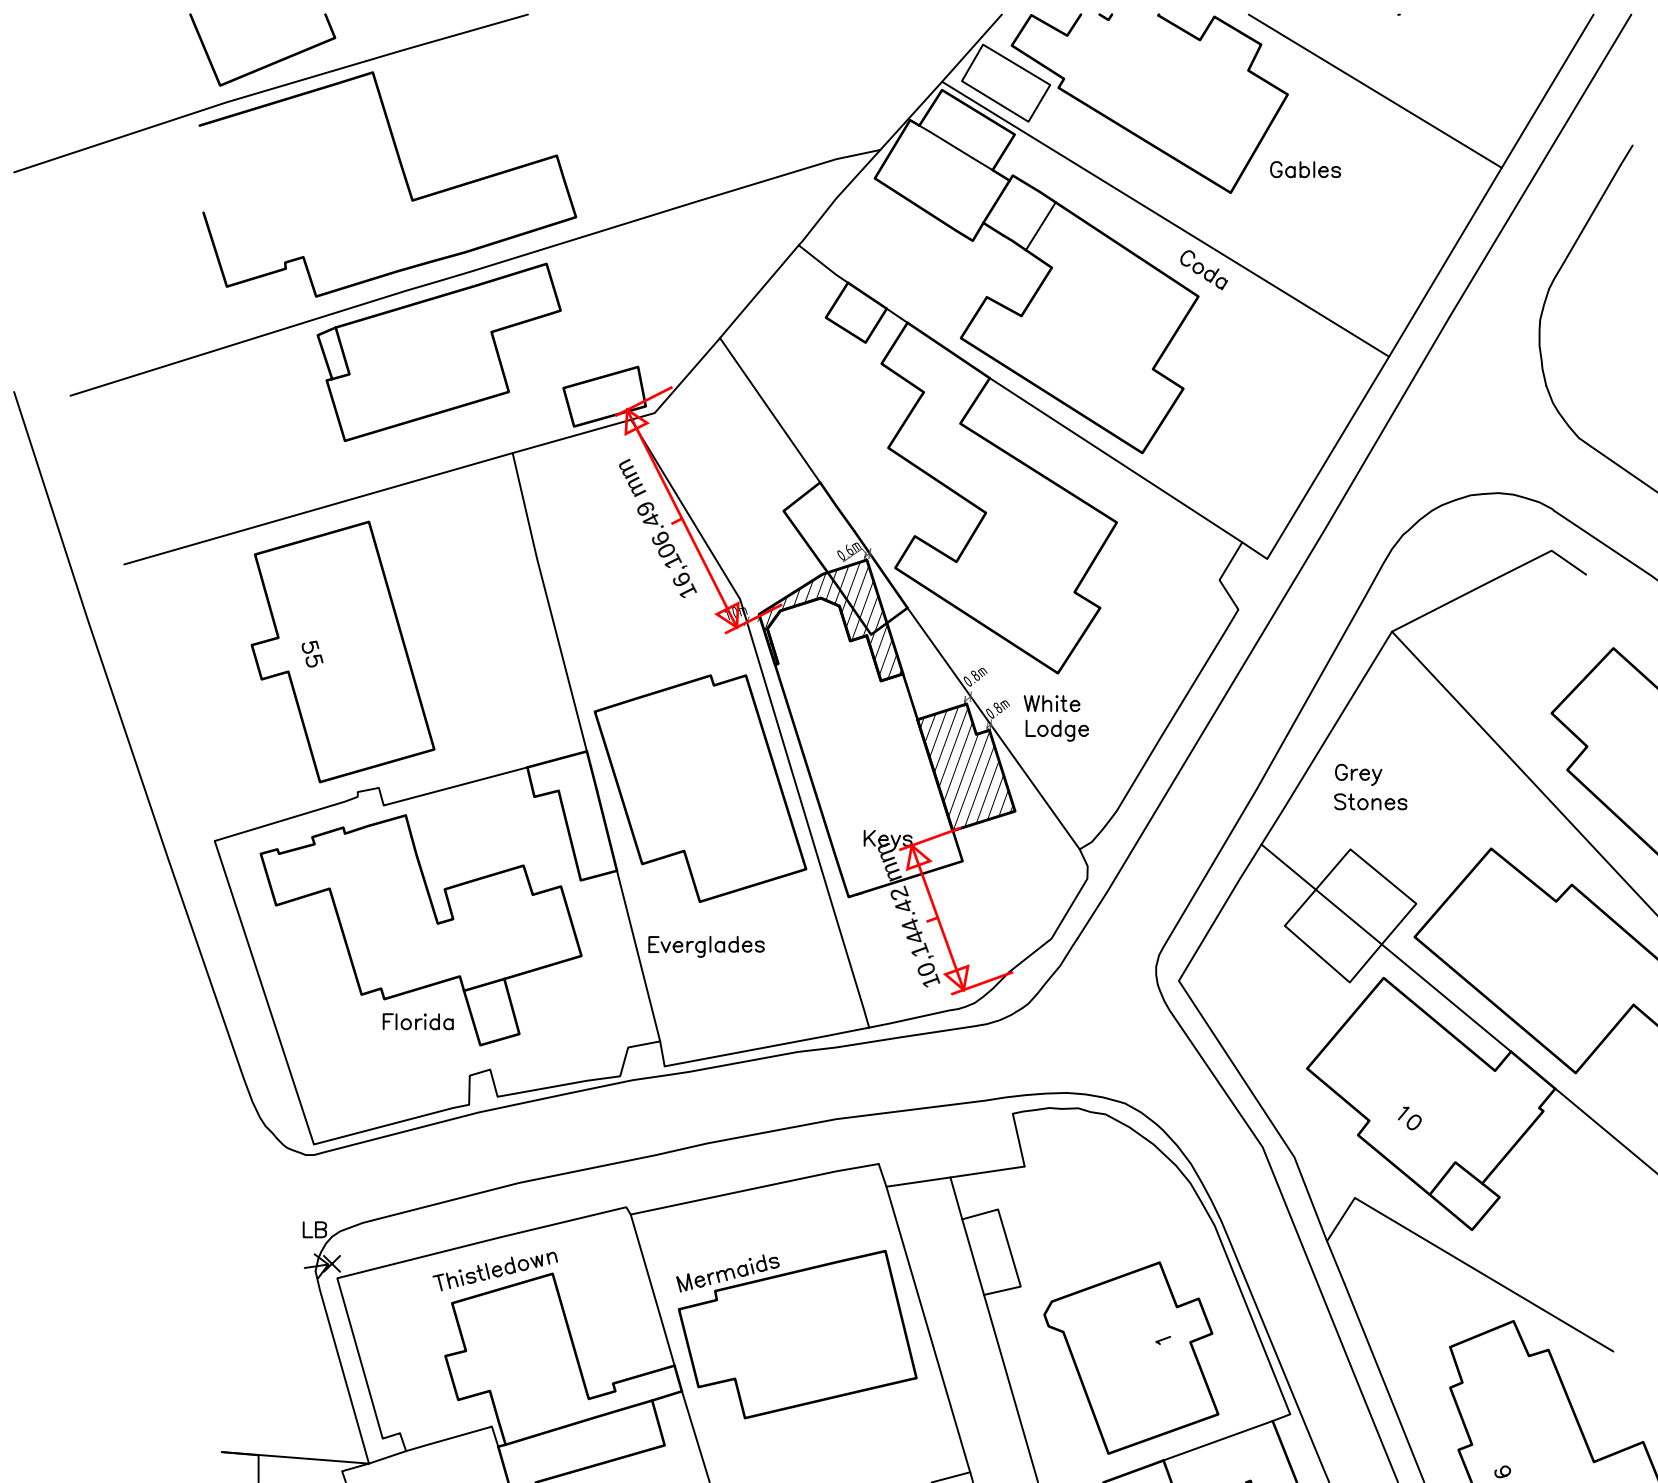

Block Plan

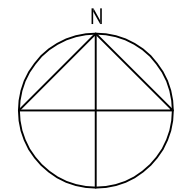

Location Plan

 

A		Dimensions added to block plan					21.10.19	
Rev		Description					Date	
Job Reference						Client		
Extension and Loft 'Keys' Florida Road Ferring						Mr & Mrs Fowler		
Drawing Title						Drawing No		Rev
Site Plans						ADC1222/LP		A
Date		Scale	Dwg Size	Plot Style	Drawn	Checked		
02.10.19		1:1250/500	A3	ADCgreyscale	AD	AD		

All dimensions to be checked on site and do not scale from this drawing. This drawing should be approved by Local Authority Building Control or other appropriate checking authority prior to commencement of work. This drawing should not be reproduced without the prior consent of the author

ADC Alistair Dodd
Consulting

Architectural Services

72a Beaconsfield Road . Brighton . East Sussex . BN1 6DD
Tel: 01273 669466
Email: info@adcbrighton.co.uk
www.adcbrighton.com