



Front (South) Elevation @ 1:100

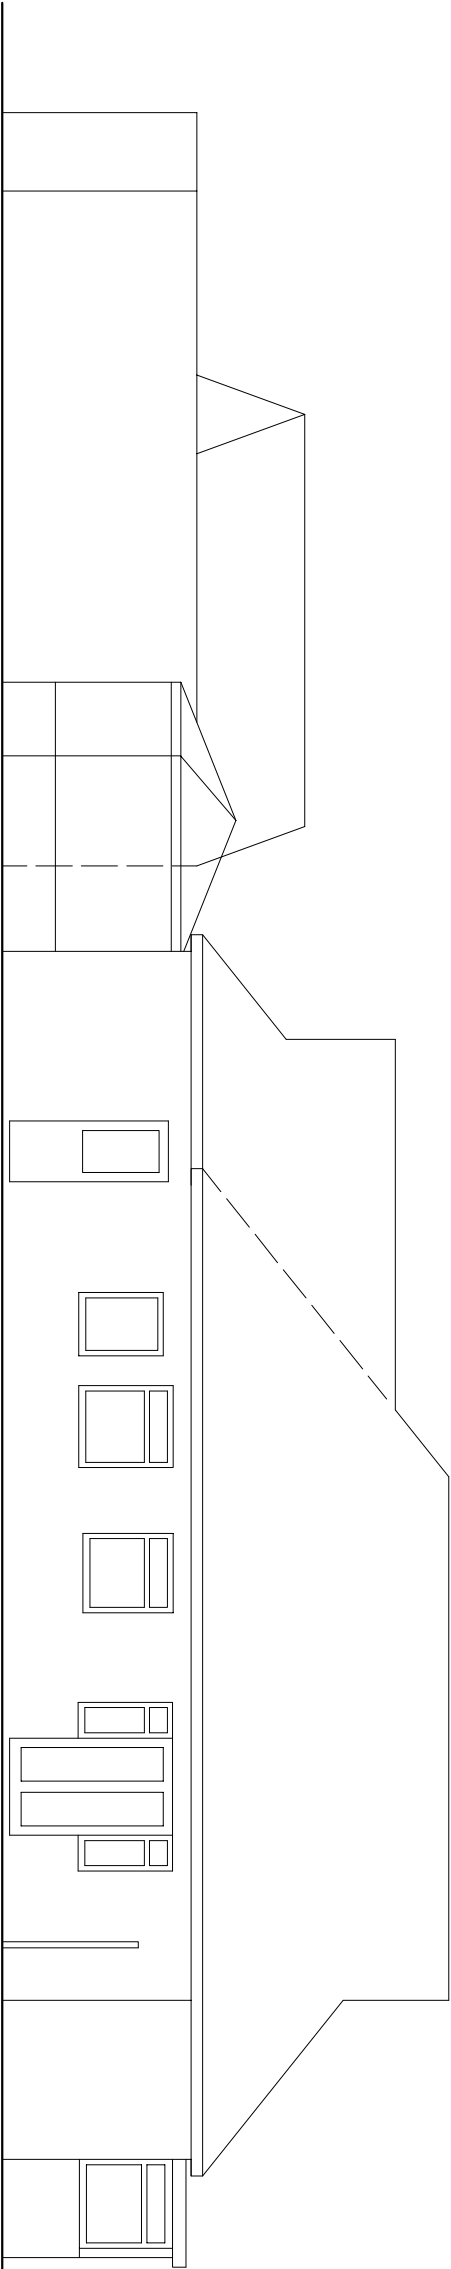


Side (West) Elevation @ 1:100

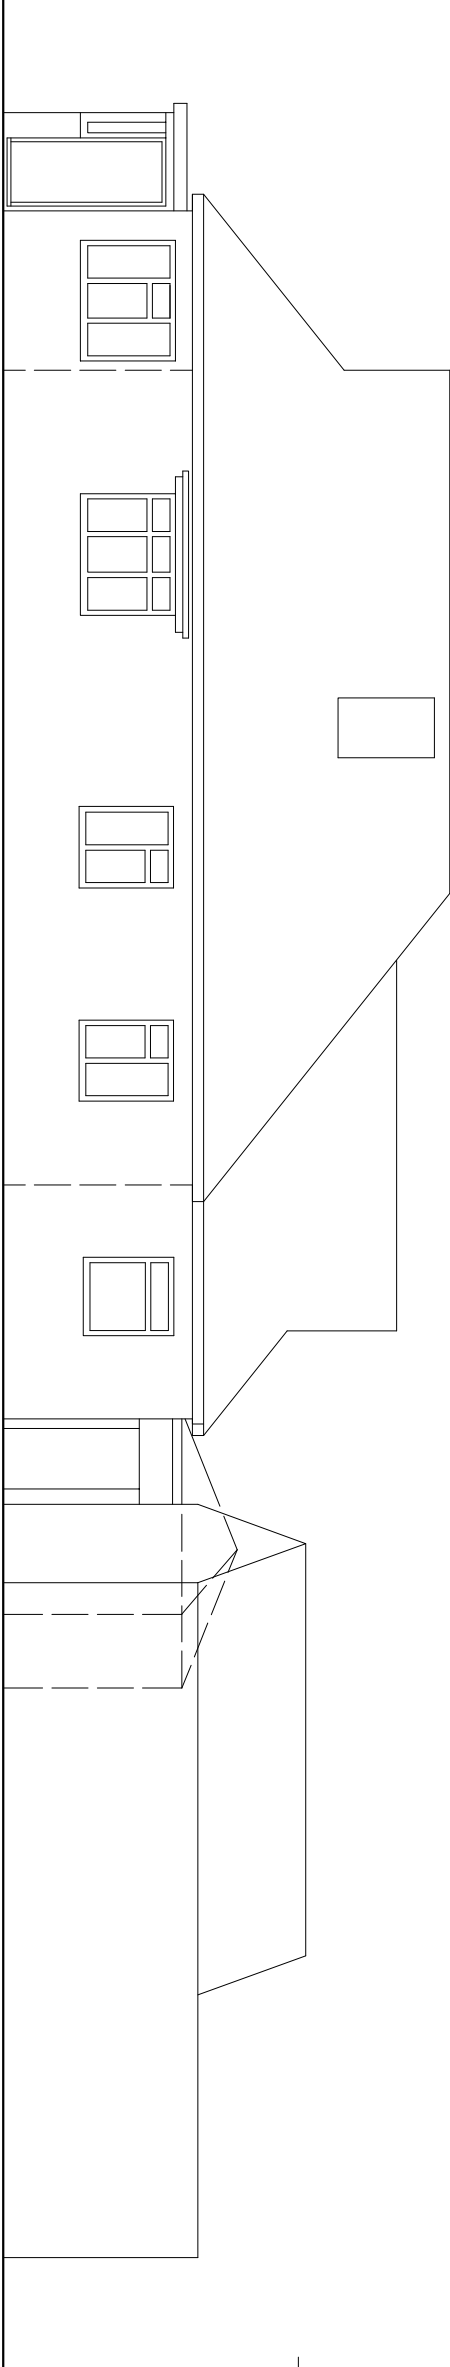

Side (East) Elevation @ 1:100

Rear (North) Elevation @ 1:100

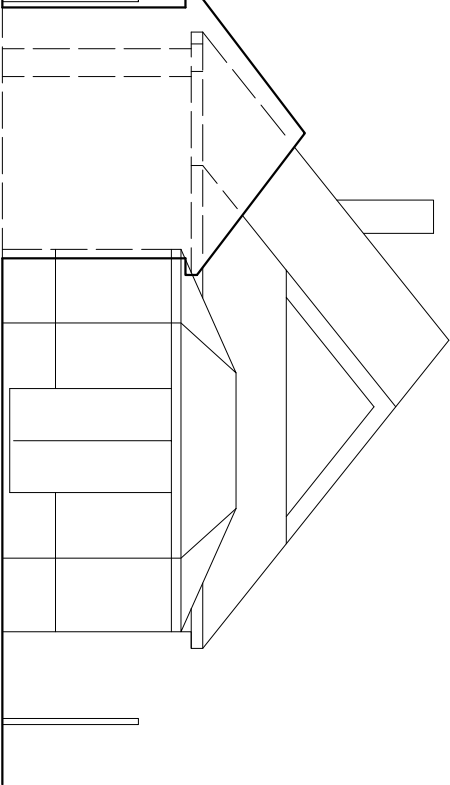

Rev	Description	Date
A	East and west elevations re-titled	09.11.19

Job Reference	Client
Extension and Loft 'Keys' Florida Road Ferring	Mr & Mrs Fowler

Drawing Title	Drawing No	Rev
Existing Elevations	ADC1222/02	A
Date	Scale	Dwg Size
26.06.19	1:100	A3
Plot Style	Drawn	Checked
ADGreyScale	AD	AD

All dimensions to be checked on site and do not scale from this drawing. This drawing should be approved by Local Authority Building Control or other appropriate checking authority prior to commencement of work. This drawing should not be reproduced without the prior consent of the author

ADC Alistair Dodd
Consulting

Architectural Services
72a Beaconsfield Road . Brighton . East Sussex . BN1 6DD
Tel: 01273 669466
Email: info@adcbrighon.co.uk
www.adcbrighon.com

