


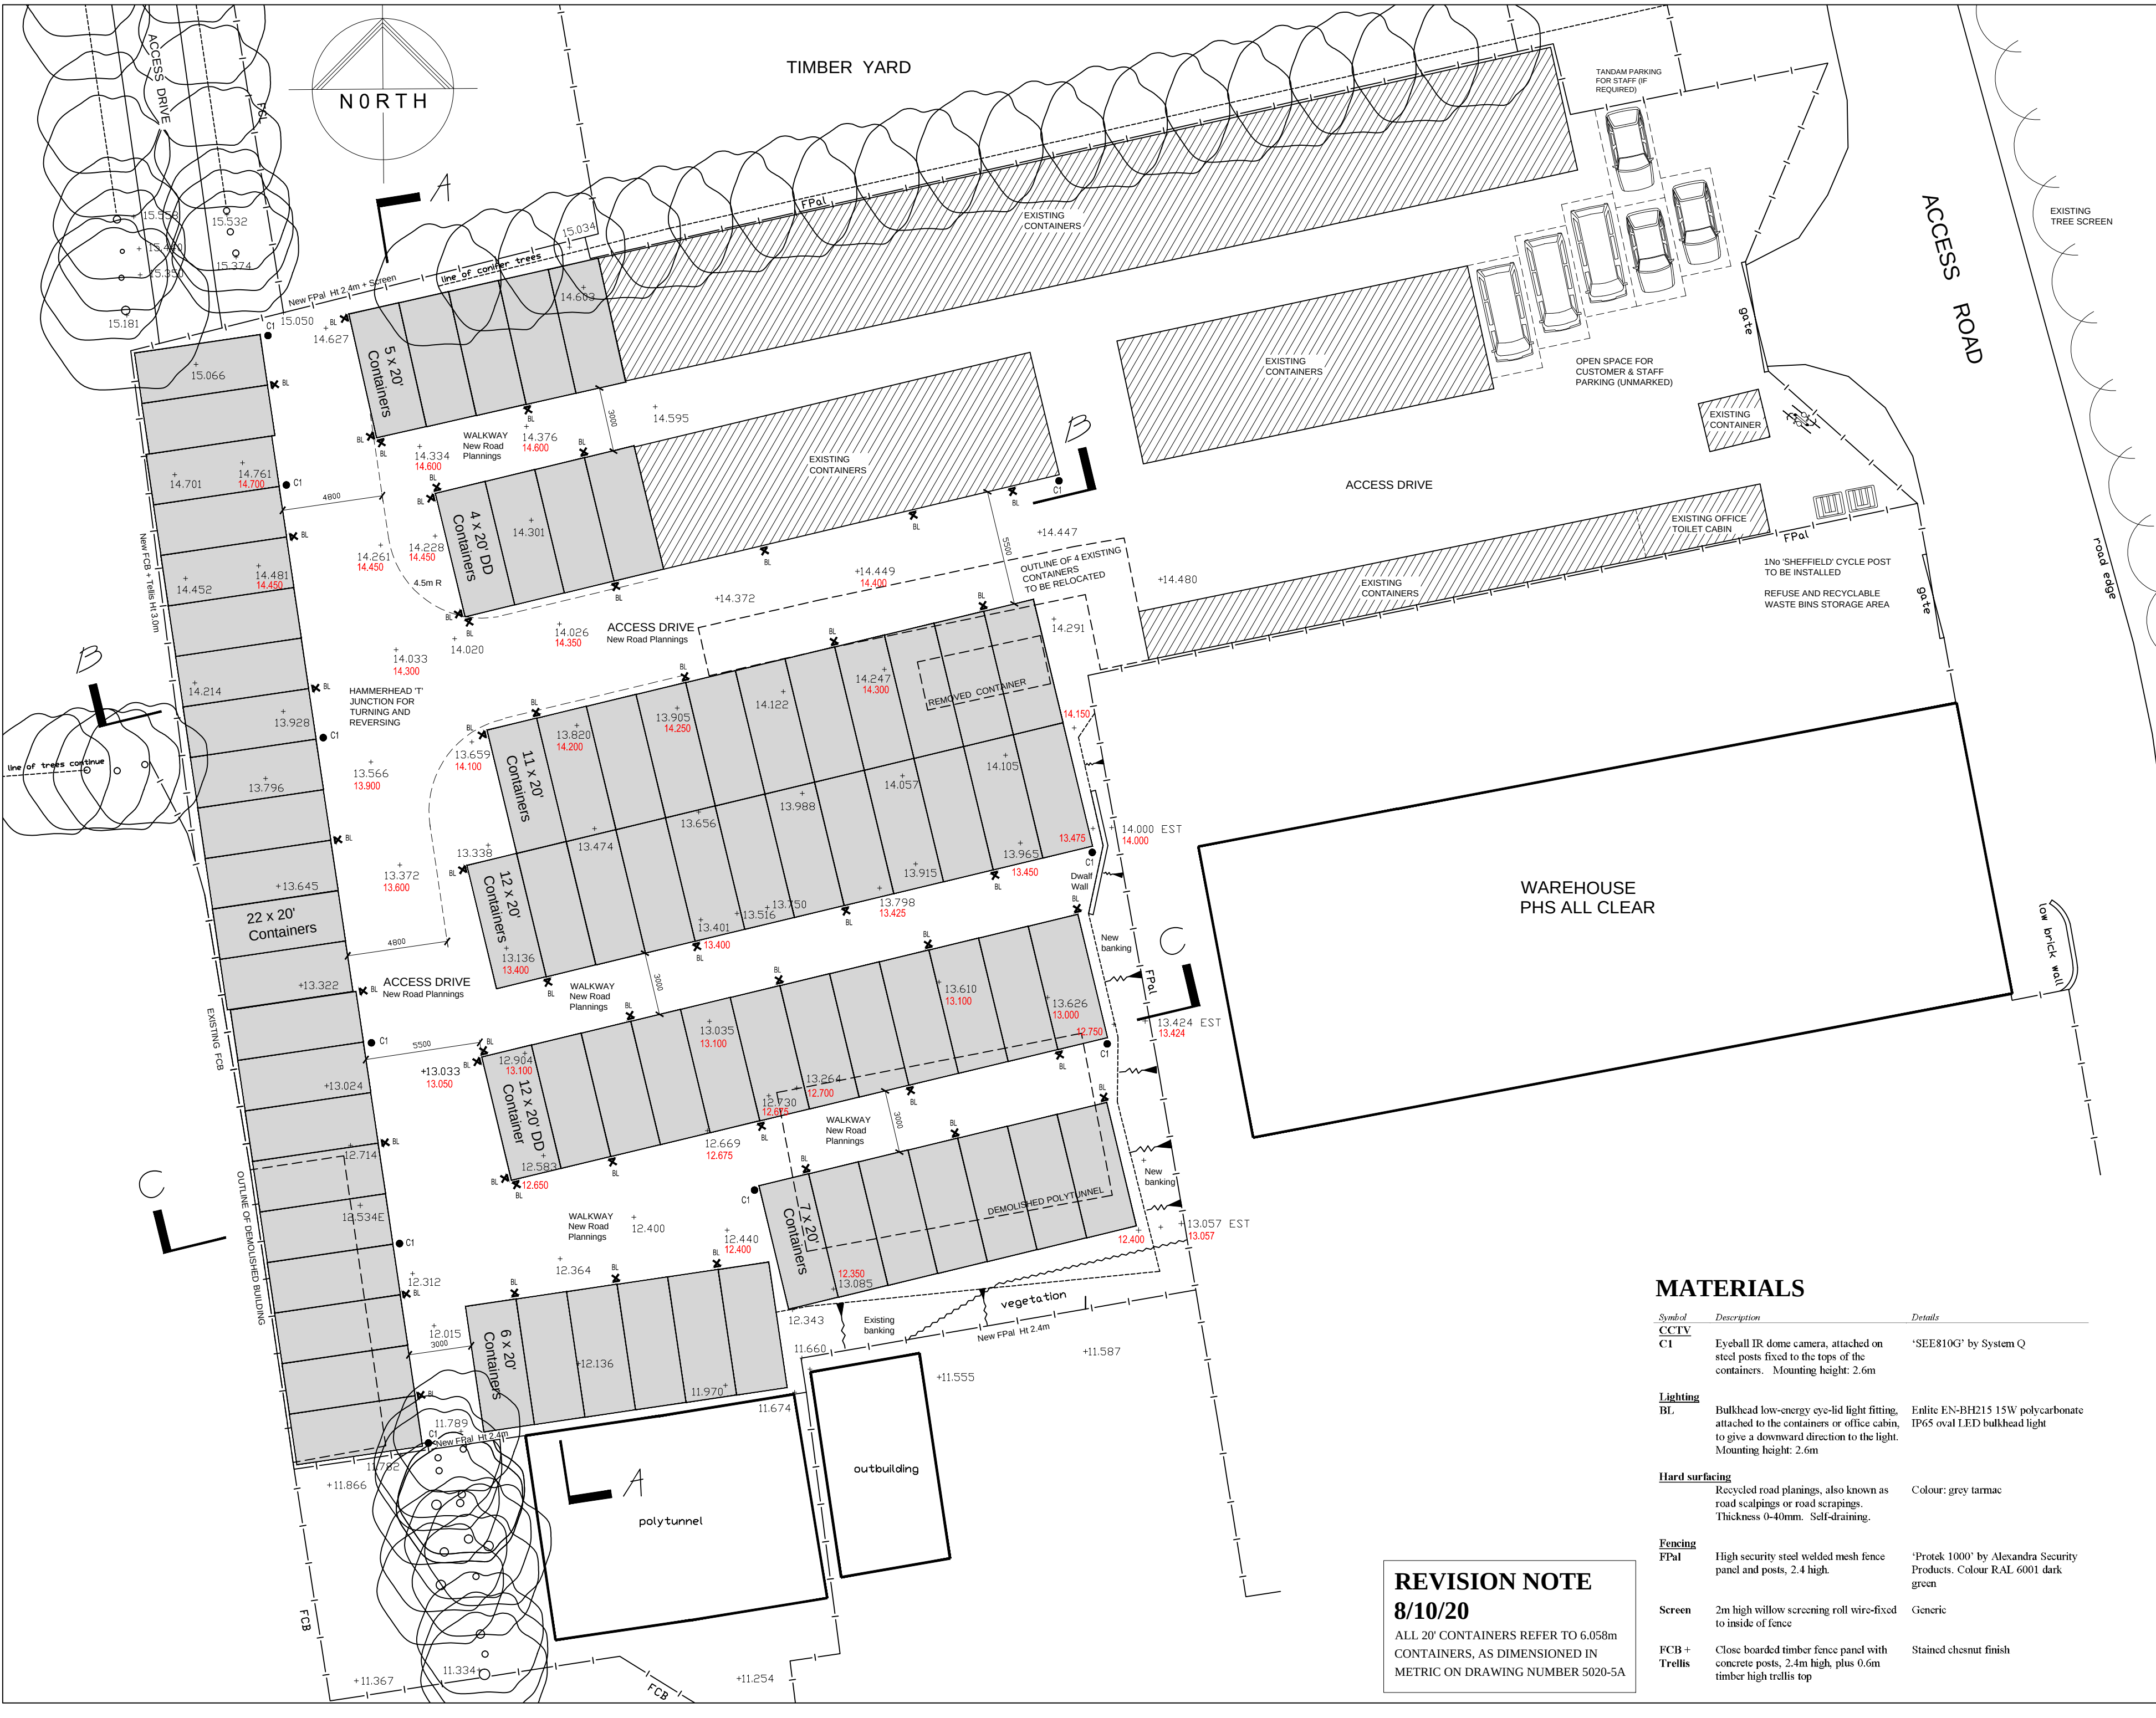

NOTES

1) THIS DRAWING IS COPYRIGHT
2) DRAWING PREPARED FROM TOPOGRAPHIC SURVEY AND EXISTING SITE PLAN DRAWING PRODUCED BY OFFINGTON LAND SURVEYS, JULY 2020

0 2M 4M 8M

1:200

LEGEND

CONTAINERS
20' STANDARD 20' LONG SHIPPING CONTAINER
DD DOUBLE DOOR (DOORS TO FRONT & REAR)
MD MULTIDOOR (SIDE OPENING DOORS)

FENCING
FCB FENCE CLOSE BOARDED
FPA FENCE STEEL PALISADE

NEW LEVELS MARKED IN RED

REVISIONS

Rev	Date	Description
A	20-9-20	WILLOW SCREEN
B	8-10-20	REVISION NOTE & OMIT MD
C	8-10-20	CONTAINER COUNT

STANDBY
self storage

Aylesbury | Croydon | Epsom | Horsham | Molesey | Worthing

JOHN COLLINS ASSOCIATES
CHARTERED SURVEYORS • TOWN PLANNERS

127 BEULAH ROAD
THORNTON HEATH
SURREY CR7 8JJ
T: 020 8771 3721
E: mail@jcasurveyors.co.uk

PROJECT

Land at the former McIntyre Nursery
Littlehampton Road
Worthing BN12 6PG

STATUS	CLIENT
Outline Design	Standby Self-Storage

SCALES	DATE	SIZE
1 : 200	Sept 2020	A2

TITLE
PROPOSED SITE & BLOCK PLAN

DWG NO	REV
5320-2	C

REVISION NOTE
8/10/20
ALL 20' CONTAINERS REFER TO 6.058m CONTAINERS, AS DIMENSIONED IN METRIC ON DRAWING NUMBER 5020-5A

Symbol	Description	Details
CCTV C1	Eyeball IR dome camera, attached on steel posts fixed to the tops of the containers. Mounting height: 2.6m	'SEE810G' by System Q
Lighting BL	Bulkhead low-energy eye-lid light fitting, attached to the containers or office cabin, to give a downward direction to the light. Mounting height: 2.6m	Enlite EN-BH215 15W polycarbonate IP65 oval LED bulkhead light
Hard surfacing	Recycled road planings, also known as road scalplings or road scrapings. Thickness 0-40mm. Self-draining.	Colour: grey tarmac
Fencing FPal	High security steel welded mesh fence panel and posts, 2.4 high.	'Protek 1000' by Alexandra Security Products. Colour RAL 6001 dark green
Screen	2m high willow screening roll wire-fixed to inside of fence	Generic
FCB + Trellis	Close boarded timber fence panel with concrete posts, 2.4m high, plus 0.6m timber high trellis top	Stained chesnut finish